


PIPES & SLOPE DETAIL:-	
	GULLY TRAP 12"x12"
	SEWERAGE MANHOLE 24"x24"
	SEWERAGE MANHOLE 36"x30"
Ø110mm WESTE WATER PIPE SLOPE 1:150 Ø110mm SOIL WATER PIPE SLOPE 1:150 Ø160mm SOIL WASTE WATER PIPE SLOPE 1:150 SLOPE FLOW DIRECTION	

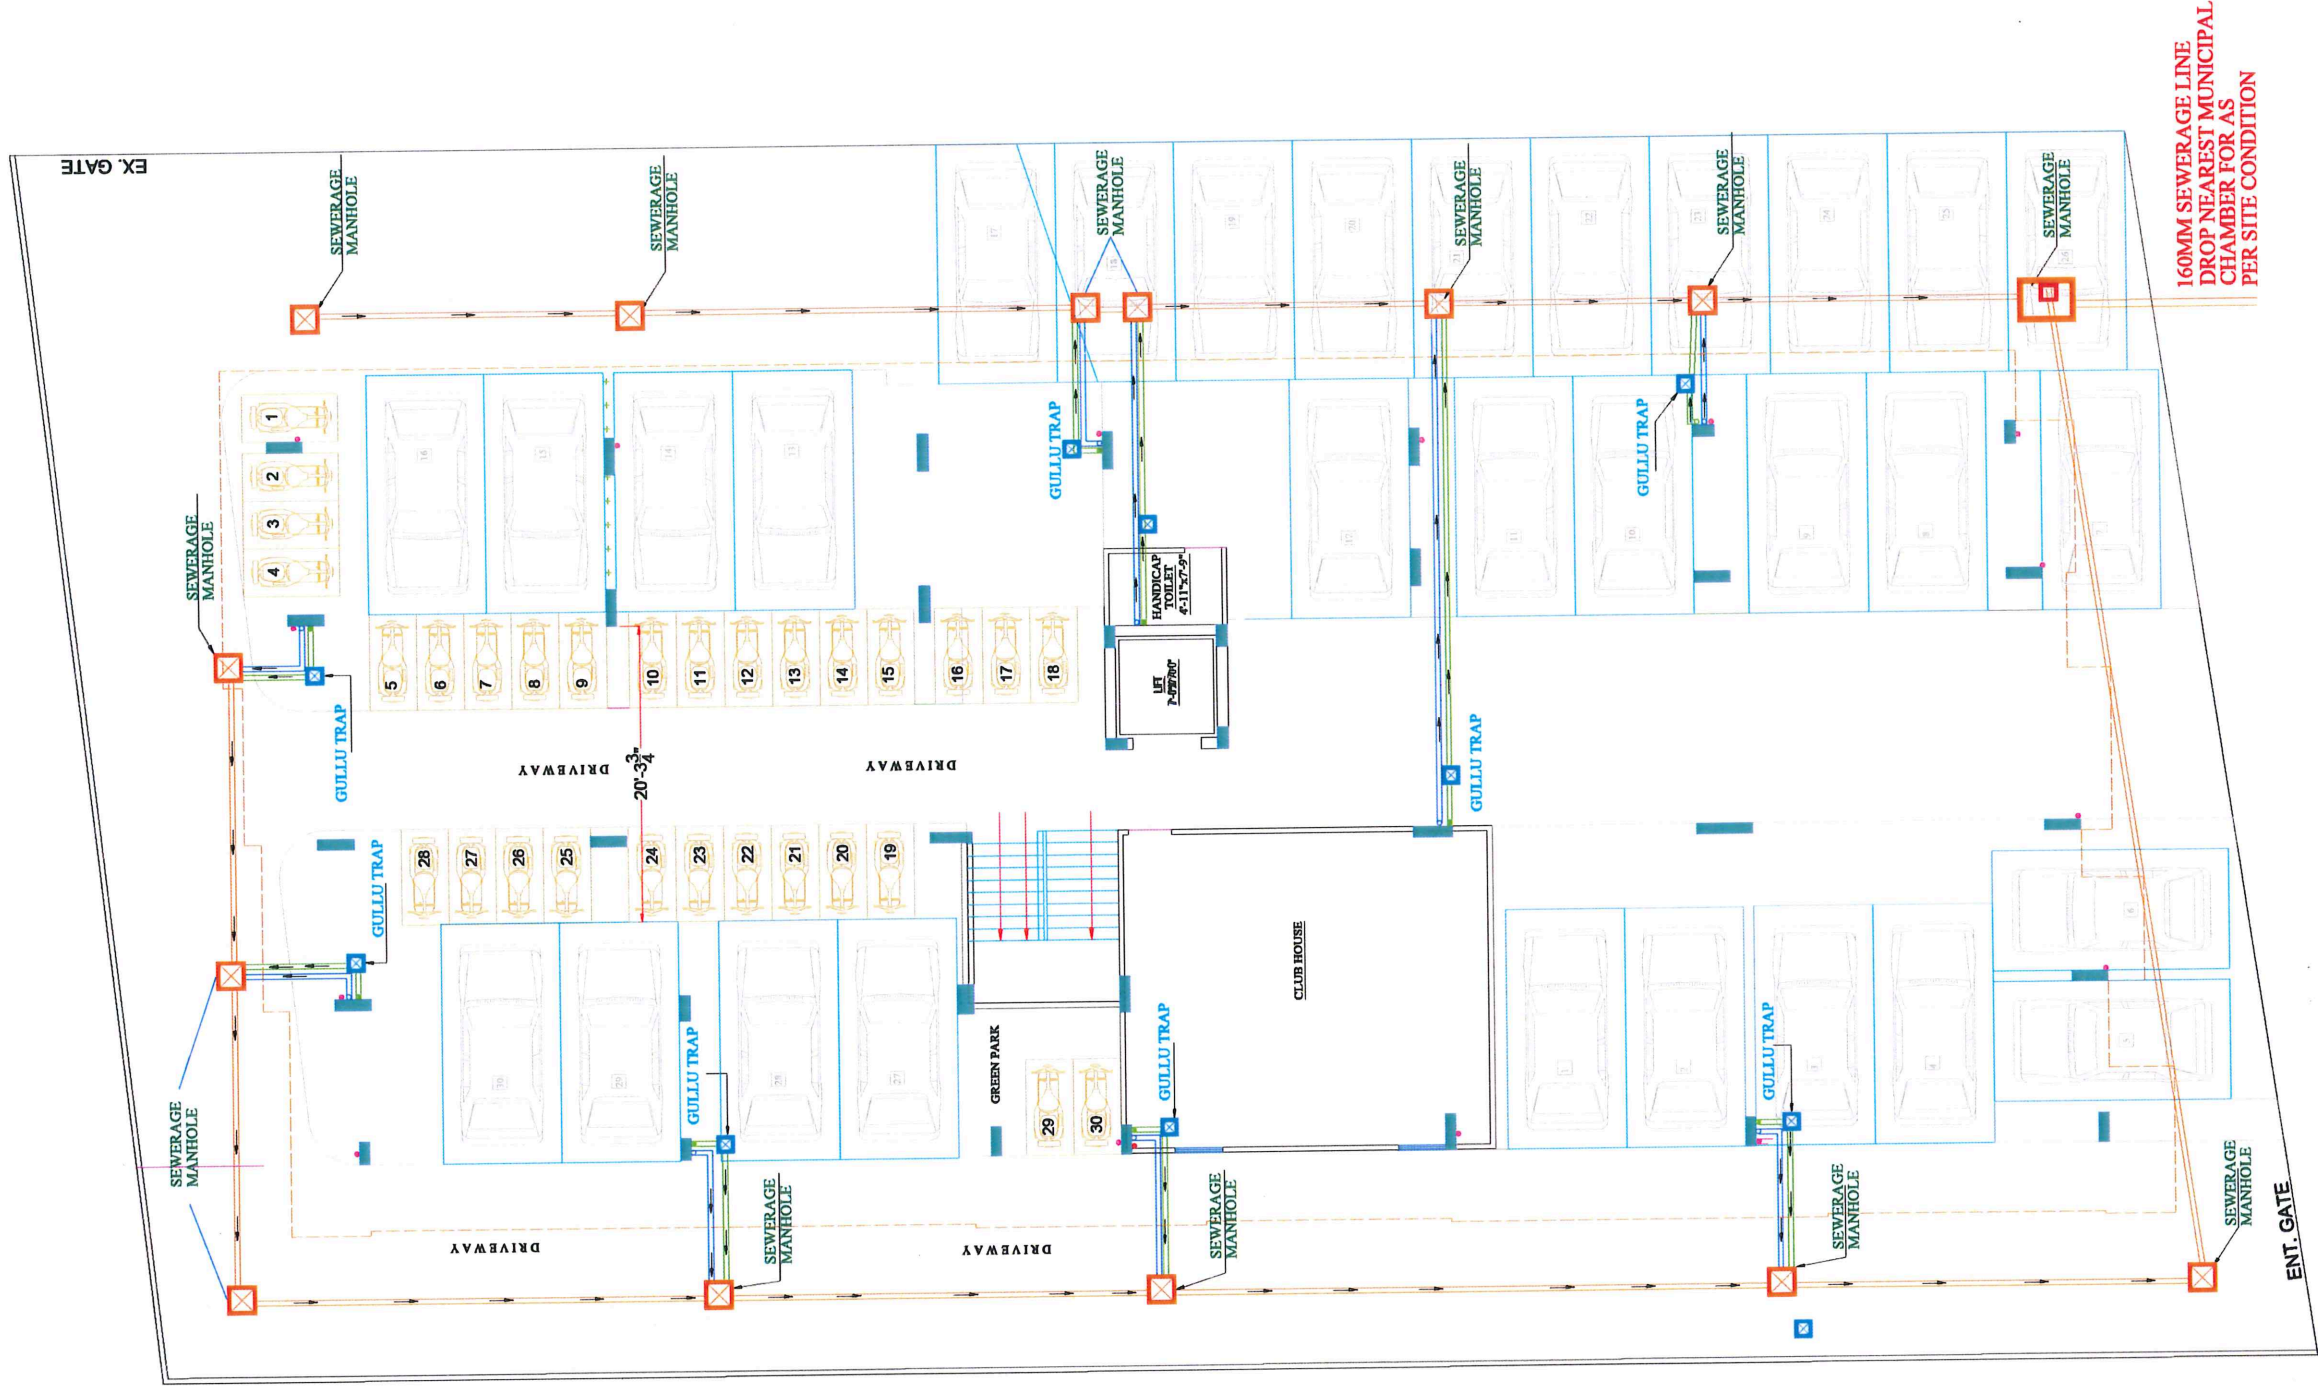

BUILDERS :-

SATYAM UTOPIA

SERVICES CONSULTANT:

DATE-	SCALE-	NORTH:-
		

PROJECT:-

**PROPOSED BUILDING
AT PLOT NO:-52 & 53
GANGA VIHAR
(MAHVEER SWAMI G.N.S.S.)
VILL:-SIRSI ROAD JAIPUR**

DRAWING:

**STILT FLOOR
EXTERNAL SEWERAGE CHAMBER
& PIPE ROUTE LAYOUT**

ARCHITECT :-


ER. DEEPAK SOOD
B.E. (CIVIL)
Chartered Engineer-MI29391-5

For SATYAM CONSTRUCTION

Proprietor