


RAIN WATER HARVESTING DRAWING

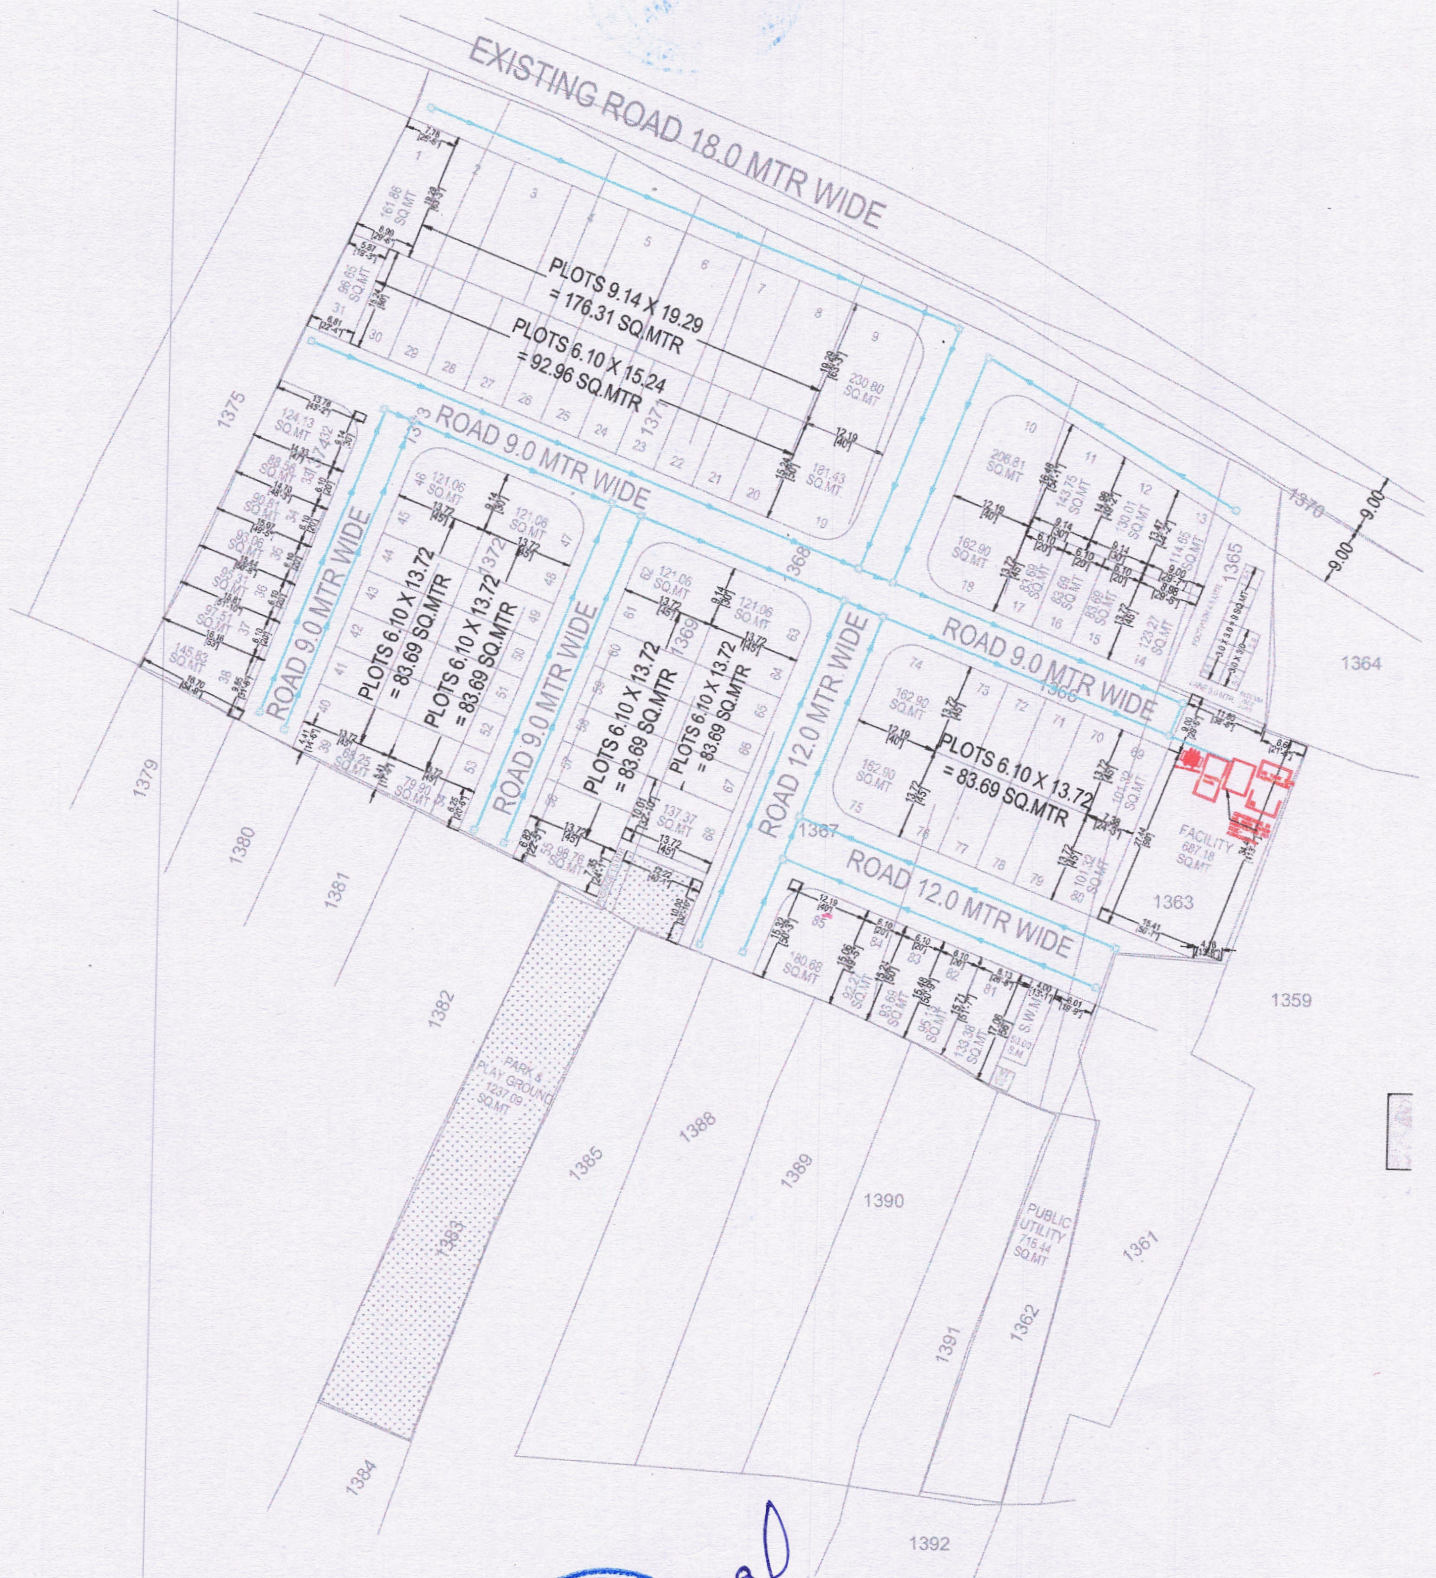

APPARAL PARK

KHASRA NO.-1362,1363,1365 TO 1369,1371 TO 1374,1383 AT
REVENUE VILLAGE - CHAKSU EAST , TEH.-CHAKSU JAIPUR (RAJ.)

<p align="center">DRAWING TITLE - EXTERNAL SAUCER DRAIN & RAIN WATER CHAMBER PPE ROUTE WITH WATER HARVESTING PIT PLAN</p>	
	<p>RAIN WATER CHAMBER 450 X 450 MM</p>
	<p>SAUCER DRAIN</p>
	<p>RAIN WATER PIPE SLOPE 1:200</p>