
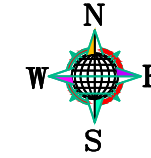


PROPOSED LAYOUT PLAN OF ELECTRIFICATION (TRANSFORMER, SOLAR ENERGY ETC.)

SCHEME NAME: " MEADOWS VILLA "

KHA. NO. 364/205, 206, 207, 209 & 366/210, 216/1 (MIN)

AT VILL- CHIMANPURA, TEHSIL- SANGANER, - JAIPUR

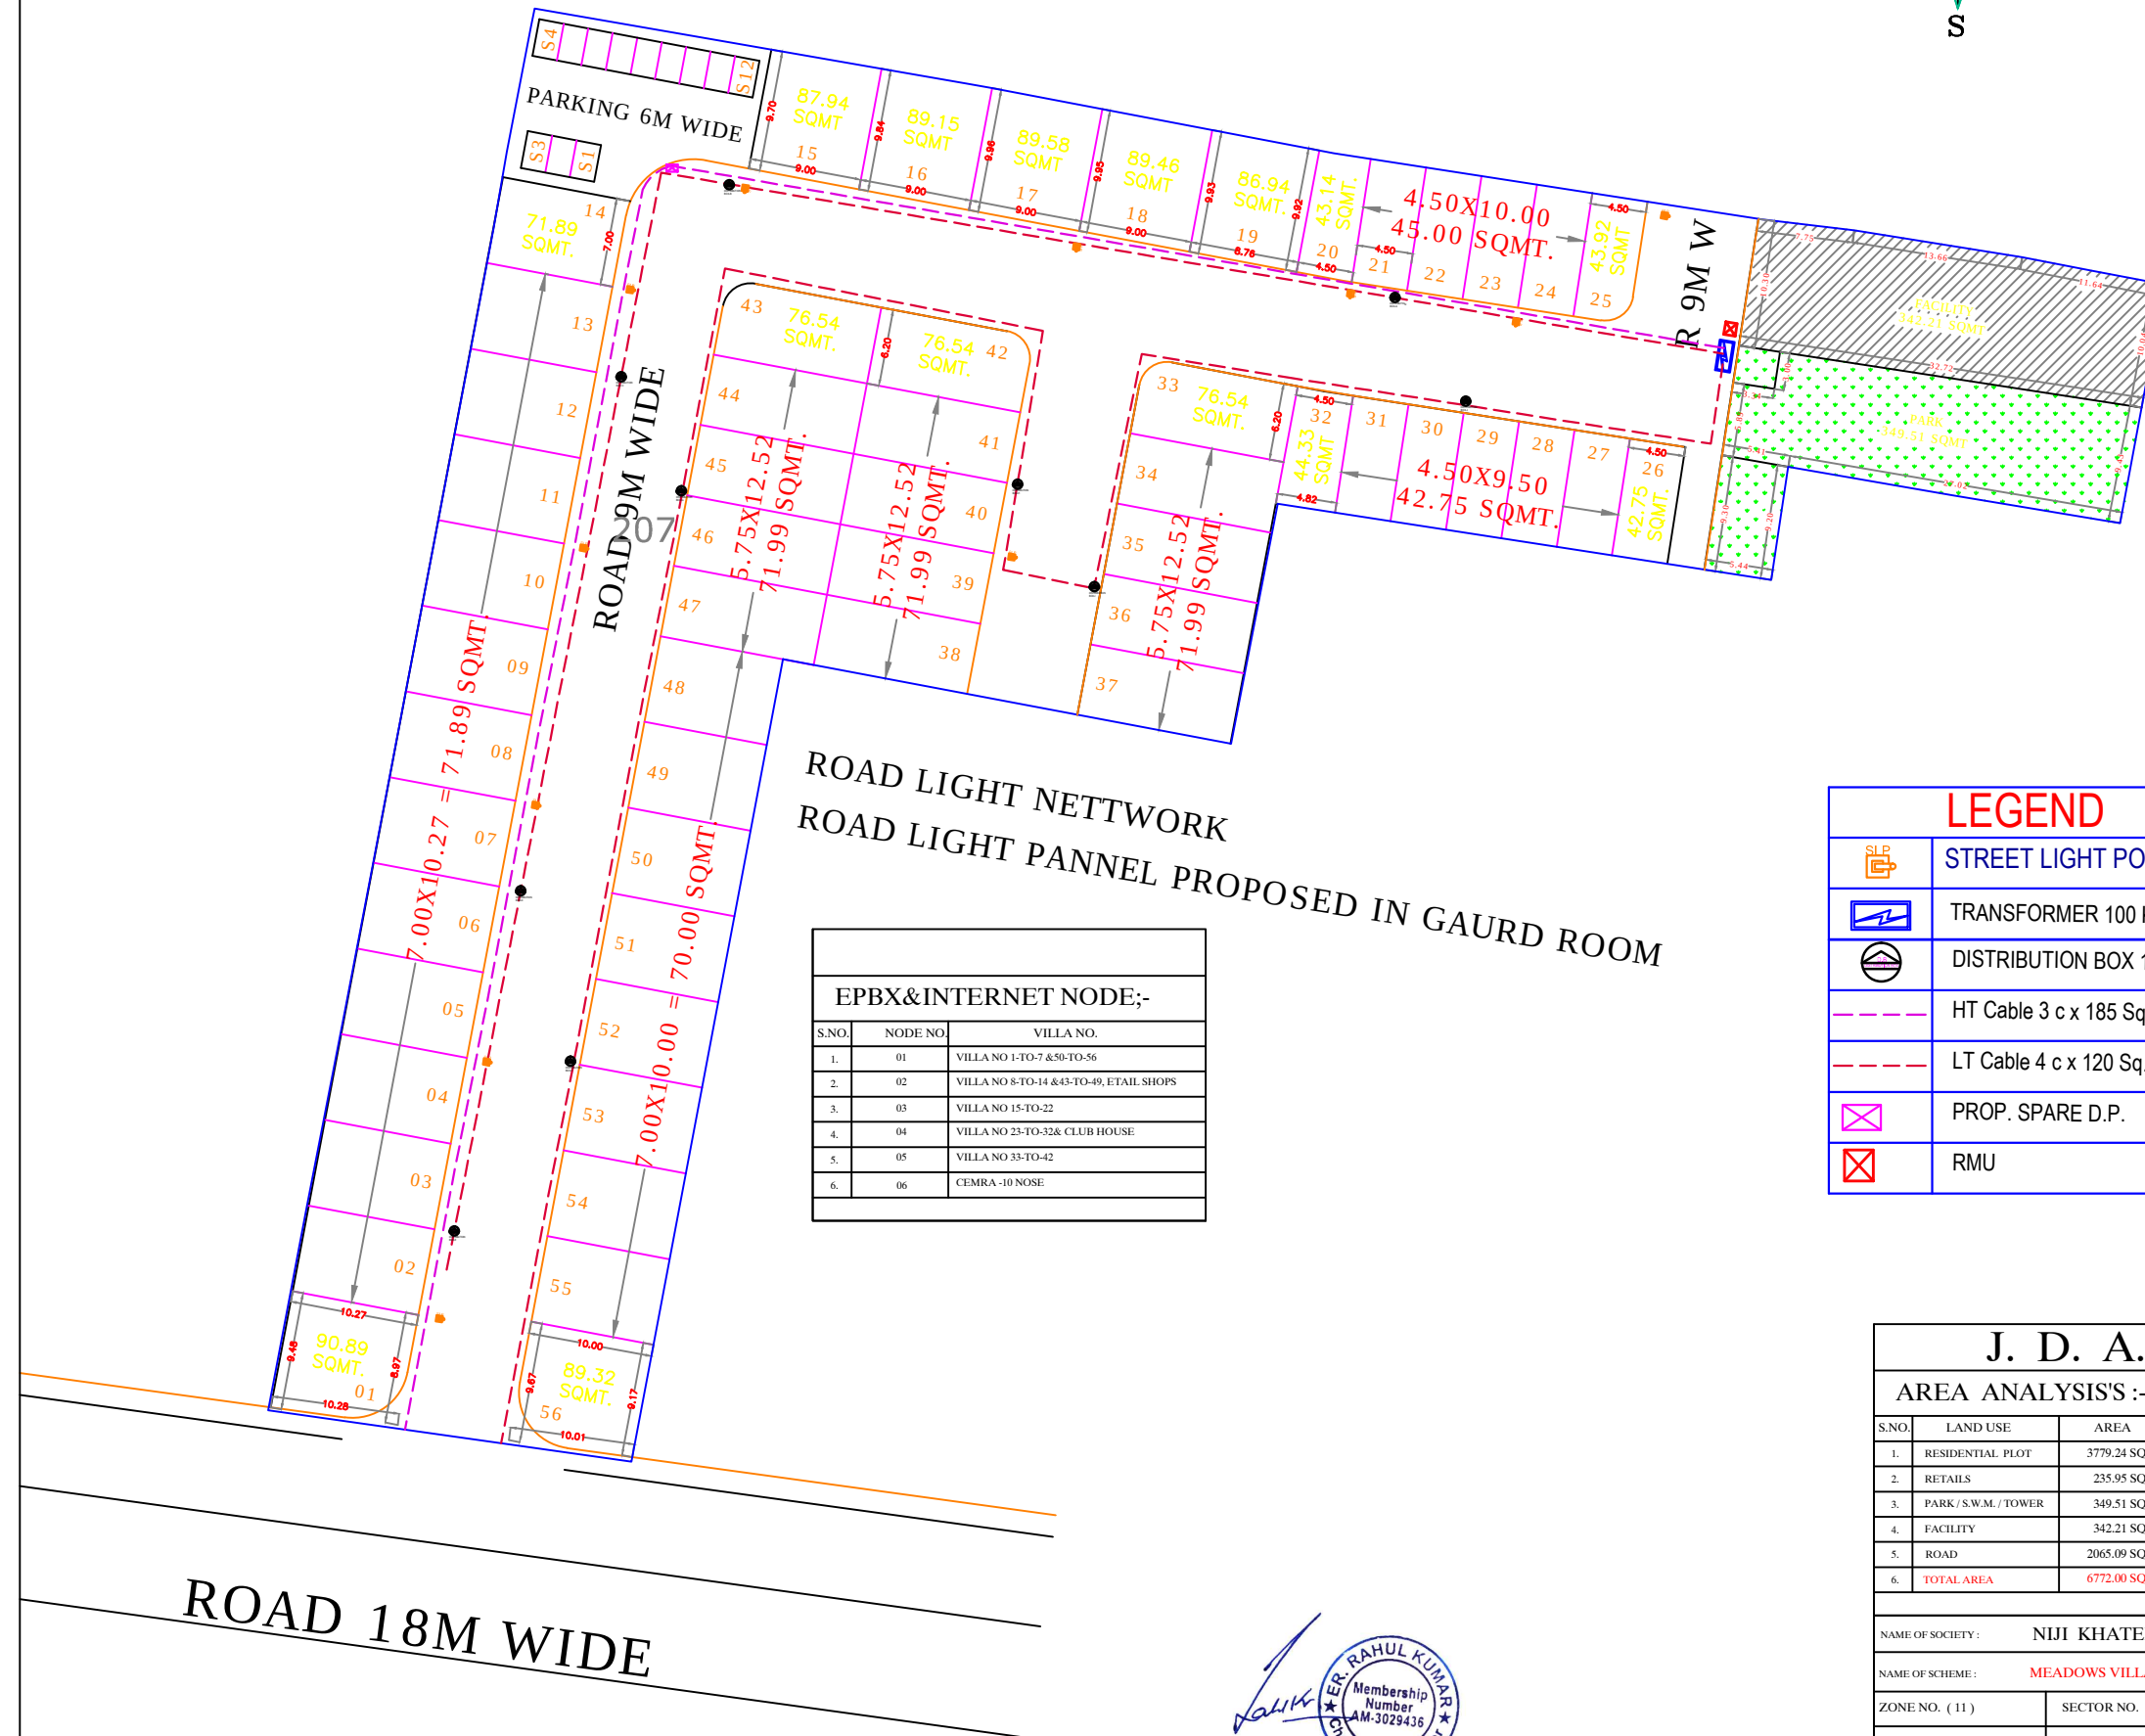

EPBX&INTERNET NODE:-		
S.NO.	NODE NO.	VILLA NO.
1.	01	VILLA NO 1-TO-7 &50-TO-56
2.	02	VILLA NO 8-TO-14 &43-TO-49, ETAIL SHOPS
3.	03	VILLA NO 15-TO-22
4.	04	VILLA NO 23-TO-32& CLUB HOUSE
5.	05	VILLA NO 33-TO-42
6.	06	CEMRA -10 NOSE

LEGEND	
	STREET LIGHT POLE
	TRANSFORMER 100 KVA
	DISTRIBUTION BOX 100 Amp
	HT Cable 3 c x 185 Sq.MM
	LT Cable 4 c x 120 Sq.MM
	PROP. SPARE D.P.
	RMU

J. D. A.			
AREA ANALYSIS'S :-			
S.NO.	LAND USE	AREA	%
1.	RESIDENTIAL PLOT	3779.24 SQMT.	55.81 %
2.	RETAILS	235.95 SQMT.	3.48 %
3.	PARK / S.W.M. / TOWER	349.51 SQMT.	5.16 %
4.	FACILITY	342.21 SQMT.	5.05 %
5.	ROAD	2065.09 SQMT.	30.49 %
6.	TOTAL AREA	6772.00 SQMT.	100.00 %
NAME OF SOCIETY : NIJI KHATEDAR			
NAME OF SCHEME : MEADOWS VILLA			
ZONE NO. (11)		SECTOR NO.	
SCALE : 1CM = 5 MTR.		DRG. NO.	
A. T. P. ZONE	D.T.P.	S.T.P.	
JAIPUR DEVELOPEMENT AUTHORITY, JAIPUR.			

KGR ENGINEERS AND APPRAISERS
PROP. ER, RAHUL KUMAR
CHARTERED ENGINEER
P. No. +91 8955829798