


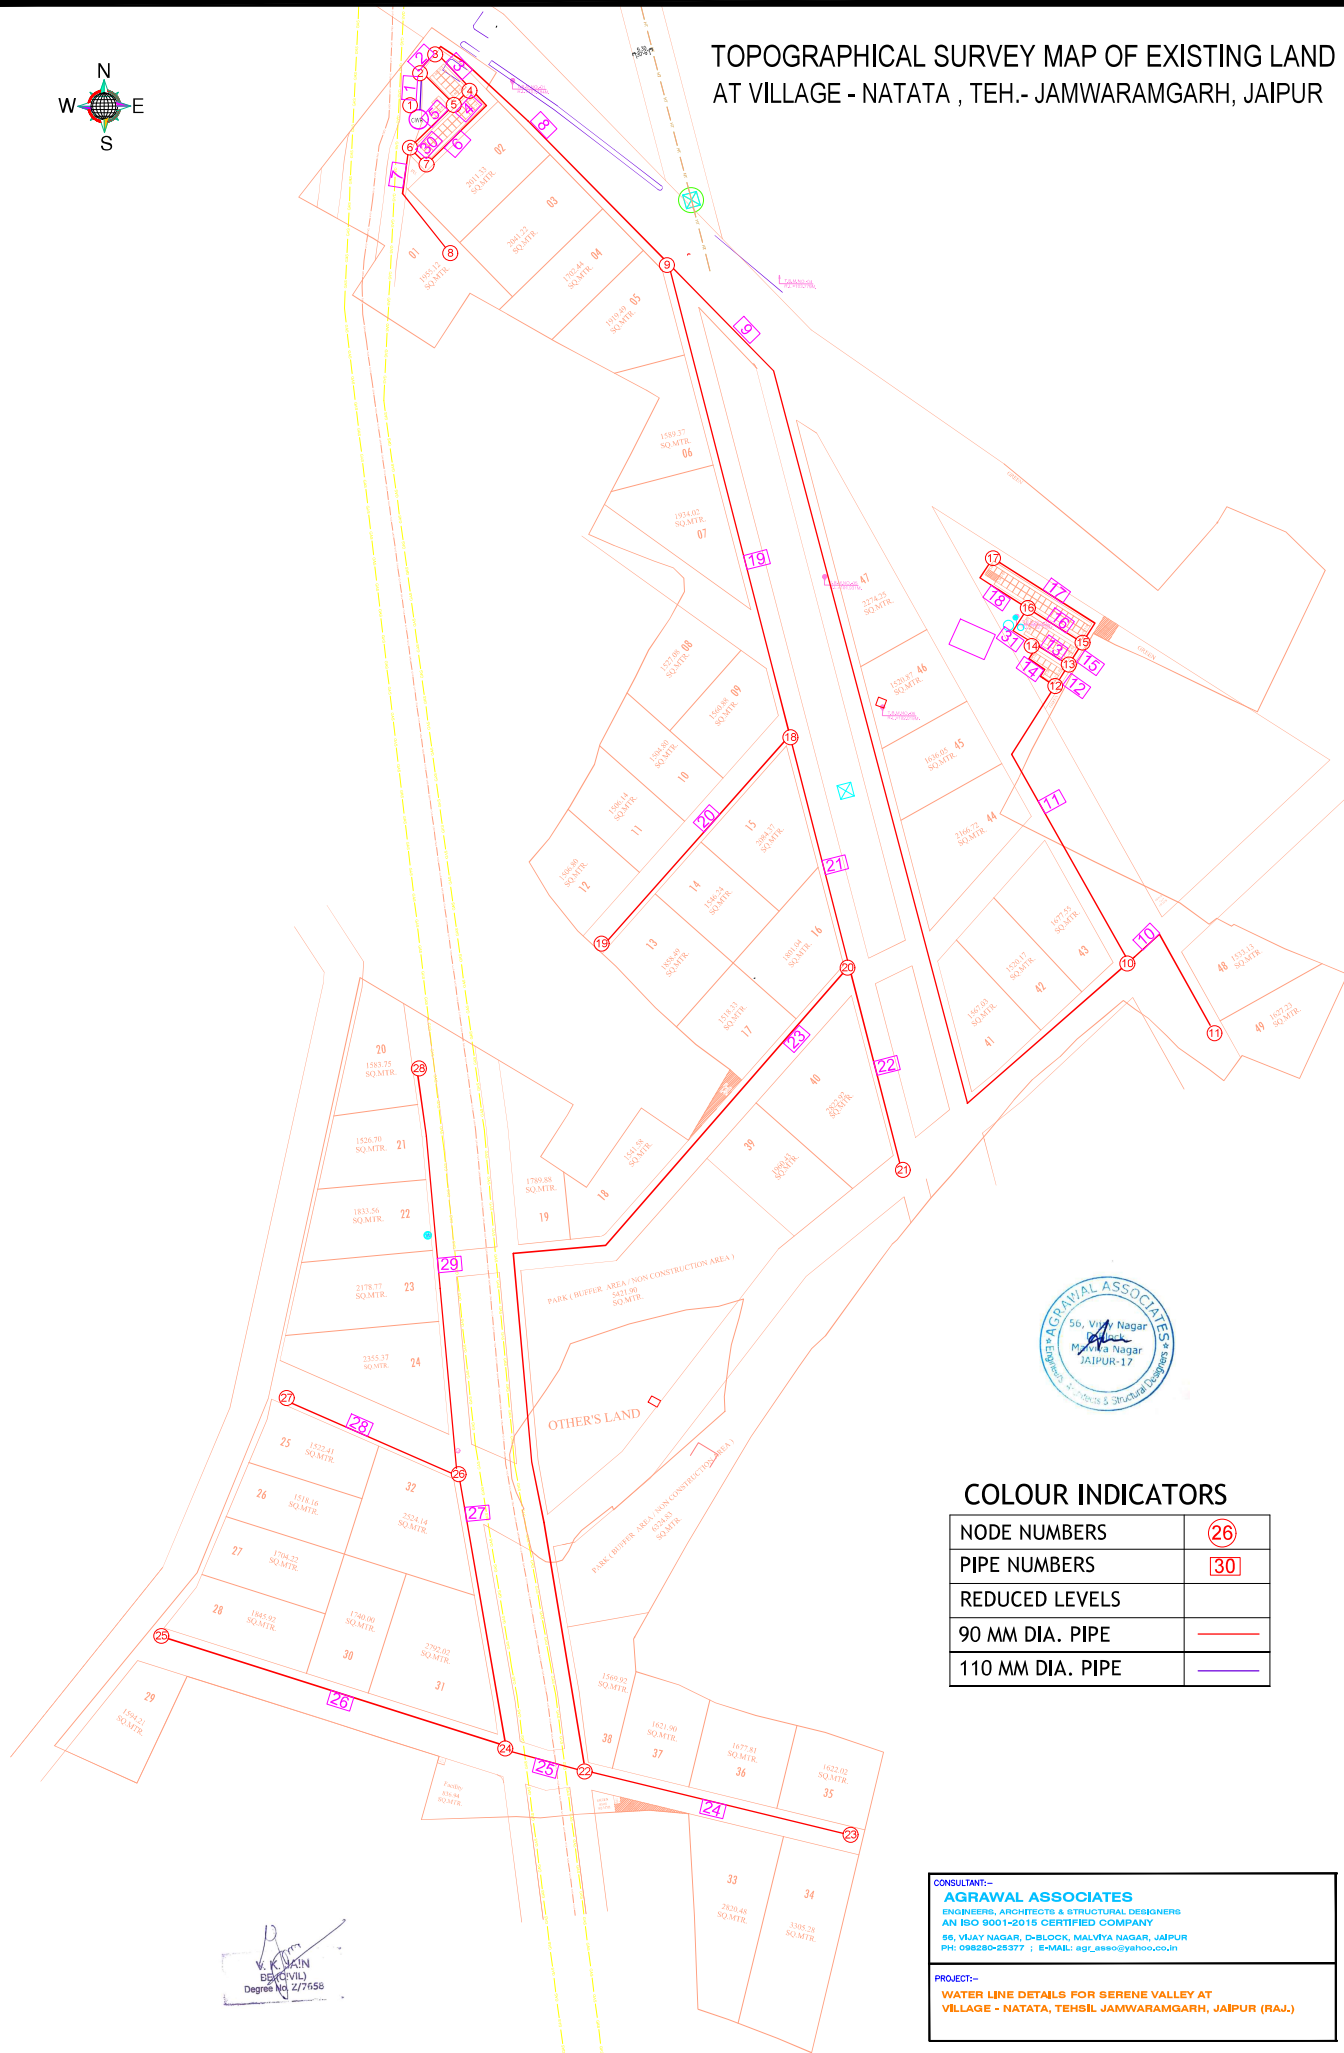

TOPOGRAPHICAL SURVEY MAP OF EXISTING LAND AT VILLAGE - NATATA , TEH.- JAMWARAMGARH, JAIPUR



COLOUR INDICATORS

NODE NUMBERS	26
PIPE NUMBERS	30
REDUCED LEVELS	
90 MM DIA. PIPE	
110 MM DIA. PIPE	

V. K. SINGH
BSC (CIVIL)
Degree No. Z/7658

CONSULTANT:-
AGRAWAL ASSOCIATES
ENGINEERS, ARCHITECTS & STRUCTURAL DESIGNERS
AN ISO 9001-2015 CERTIFIED COMPANY
56, VIJAY NAGAR, D-BLOCK, MALVIYA NAGAR, JAIPUR
PH: 096280-25377 ; E-MAIL: agc_eeo@yahoo.co.in

PROJECT:-
WATER LINE DETAILS FOR SERENE VALLEY AT
VILLAGE - NATATA, TEH. JAMWARAMGARH, JAIPUR (RAJ.)