ELECTRIFICATION DRAWING

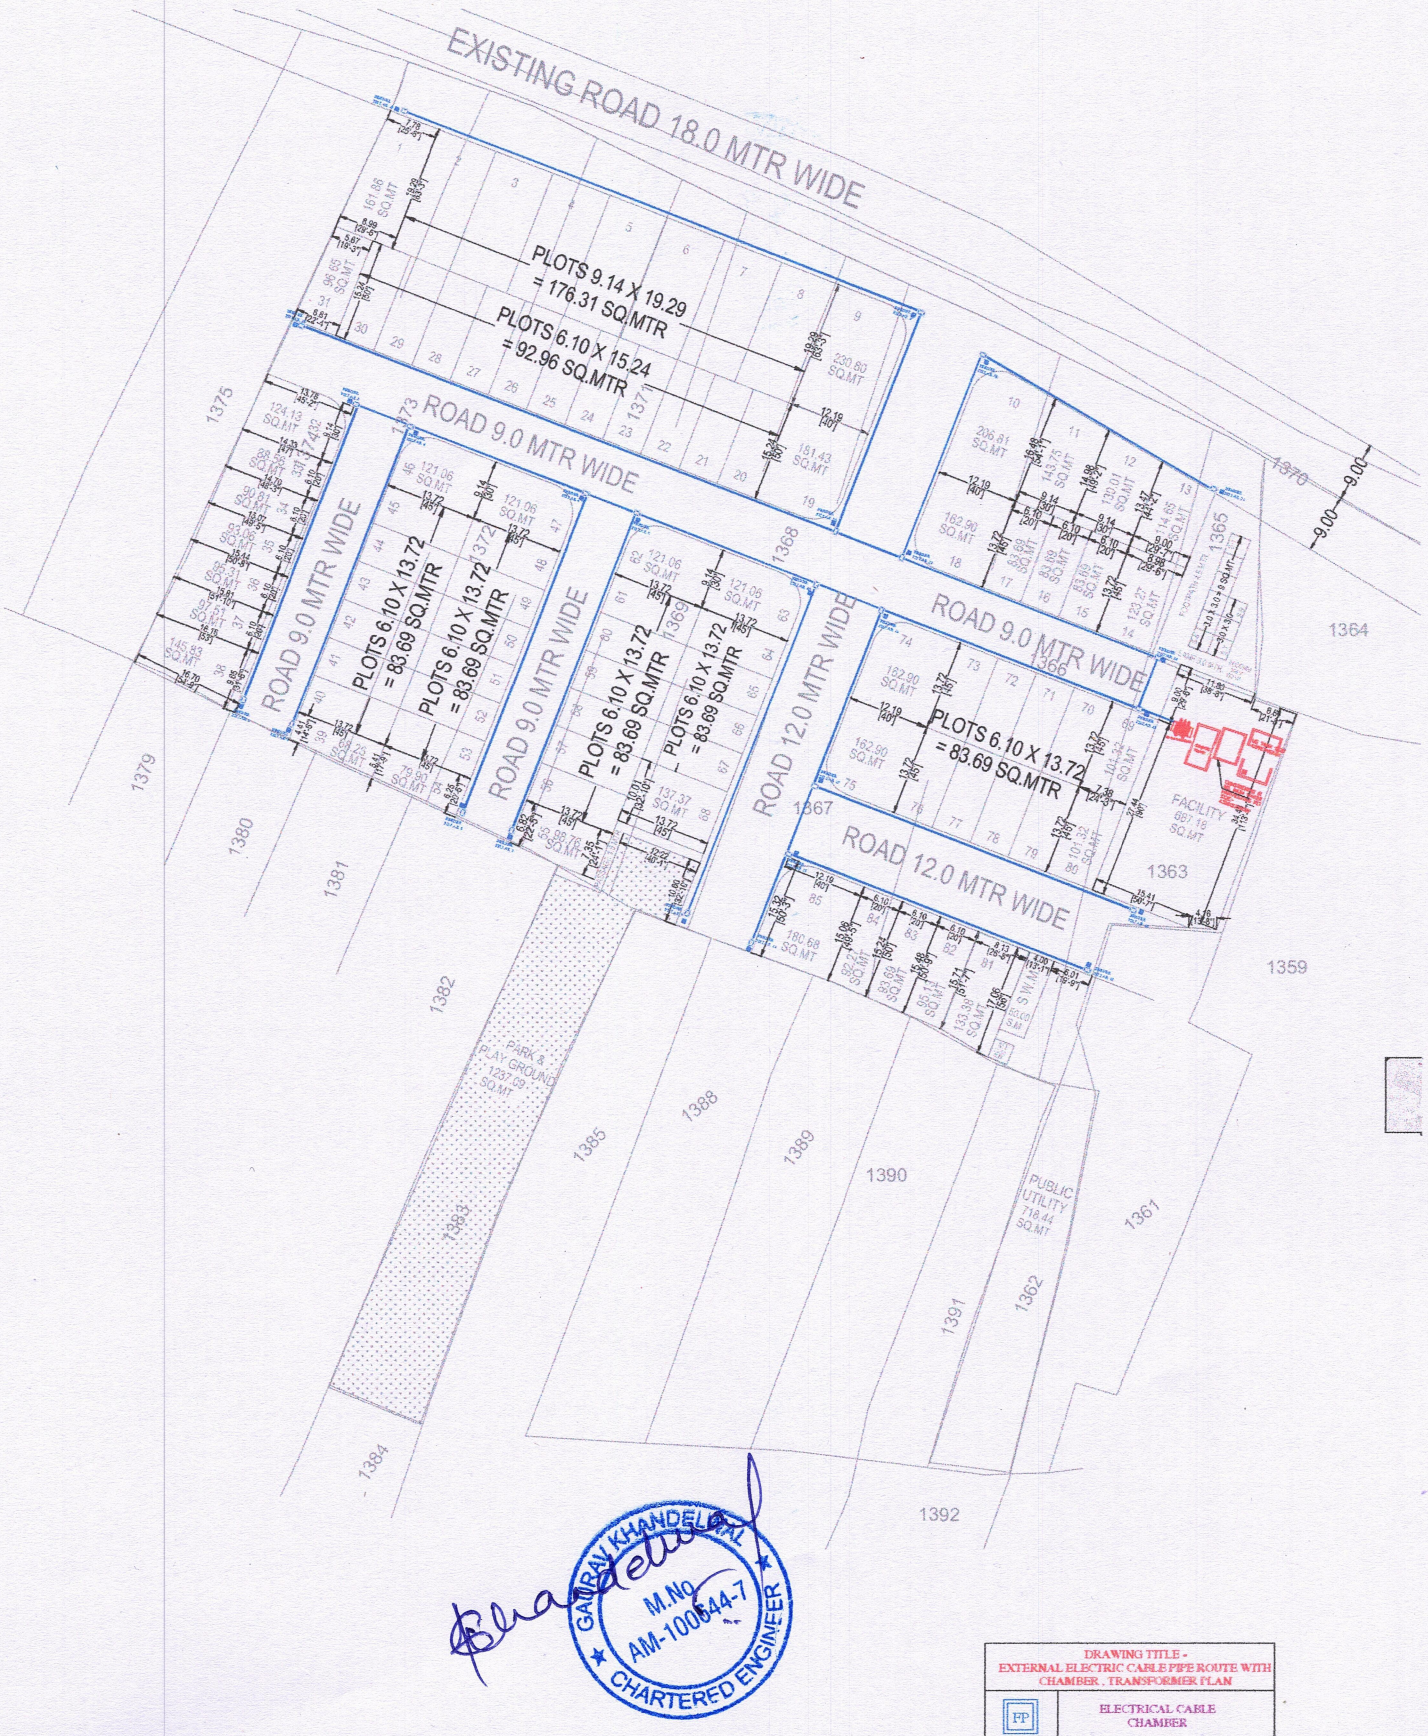

GAURAV KHANDELWAL
M.No. AM-100644-7
CHARTERED ENGINEER

DRAWING TITLE - EXTERNAL ELECTRIC CABLE PIPE ROUTE WITH CHAMBER , TRANSFORMER PLAN	
FP	ELECTRICAL CABLE CHAMBER
	FEEDER PILLAR FOR ELECTRICAL DISTRIBUTION SUPPLY
	11/0.433 kV , 550 kVA RANSFORMER ON 2-POLE STRECTURE WITH 3 WAY RMU

APPARAL PARK
KHASRA NO.-1362,1363,1365 TO 1369,1371 TO 1374,1383 AT
REVENUE VILLAGE - CHAKSU EAST , TEH.-CHAKSU JAIPUR (RAJ.)