SYMBOL	DESCRIPTION
	∅110 MM SOIL WASTE PIPE SLOPE 1:150
	∅160 MM RAIN WATER PIPE SLOPE 1:200
	RAIN WATER GRATING CHAMBER 1'-6" X 1'-6"
	RAIN WATER GRATING CHAMBER 2'-0" X 2'-0"

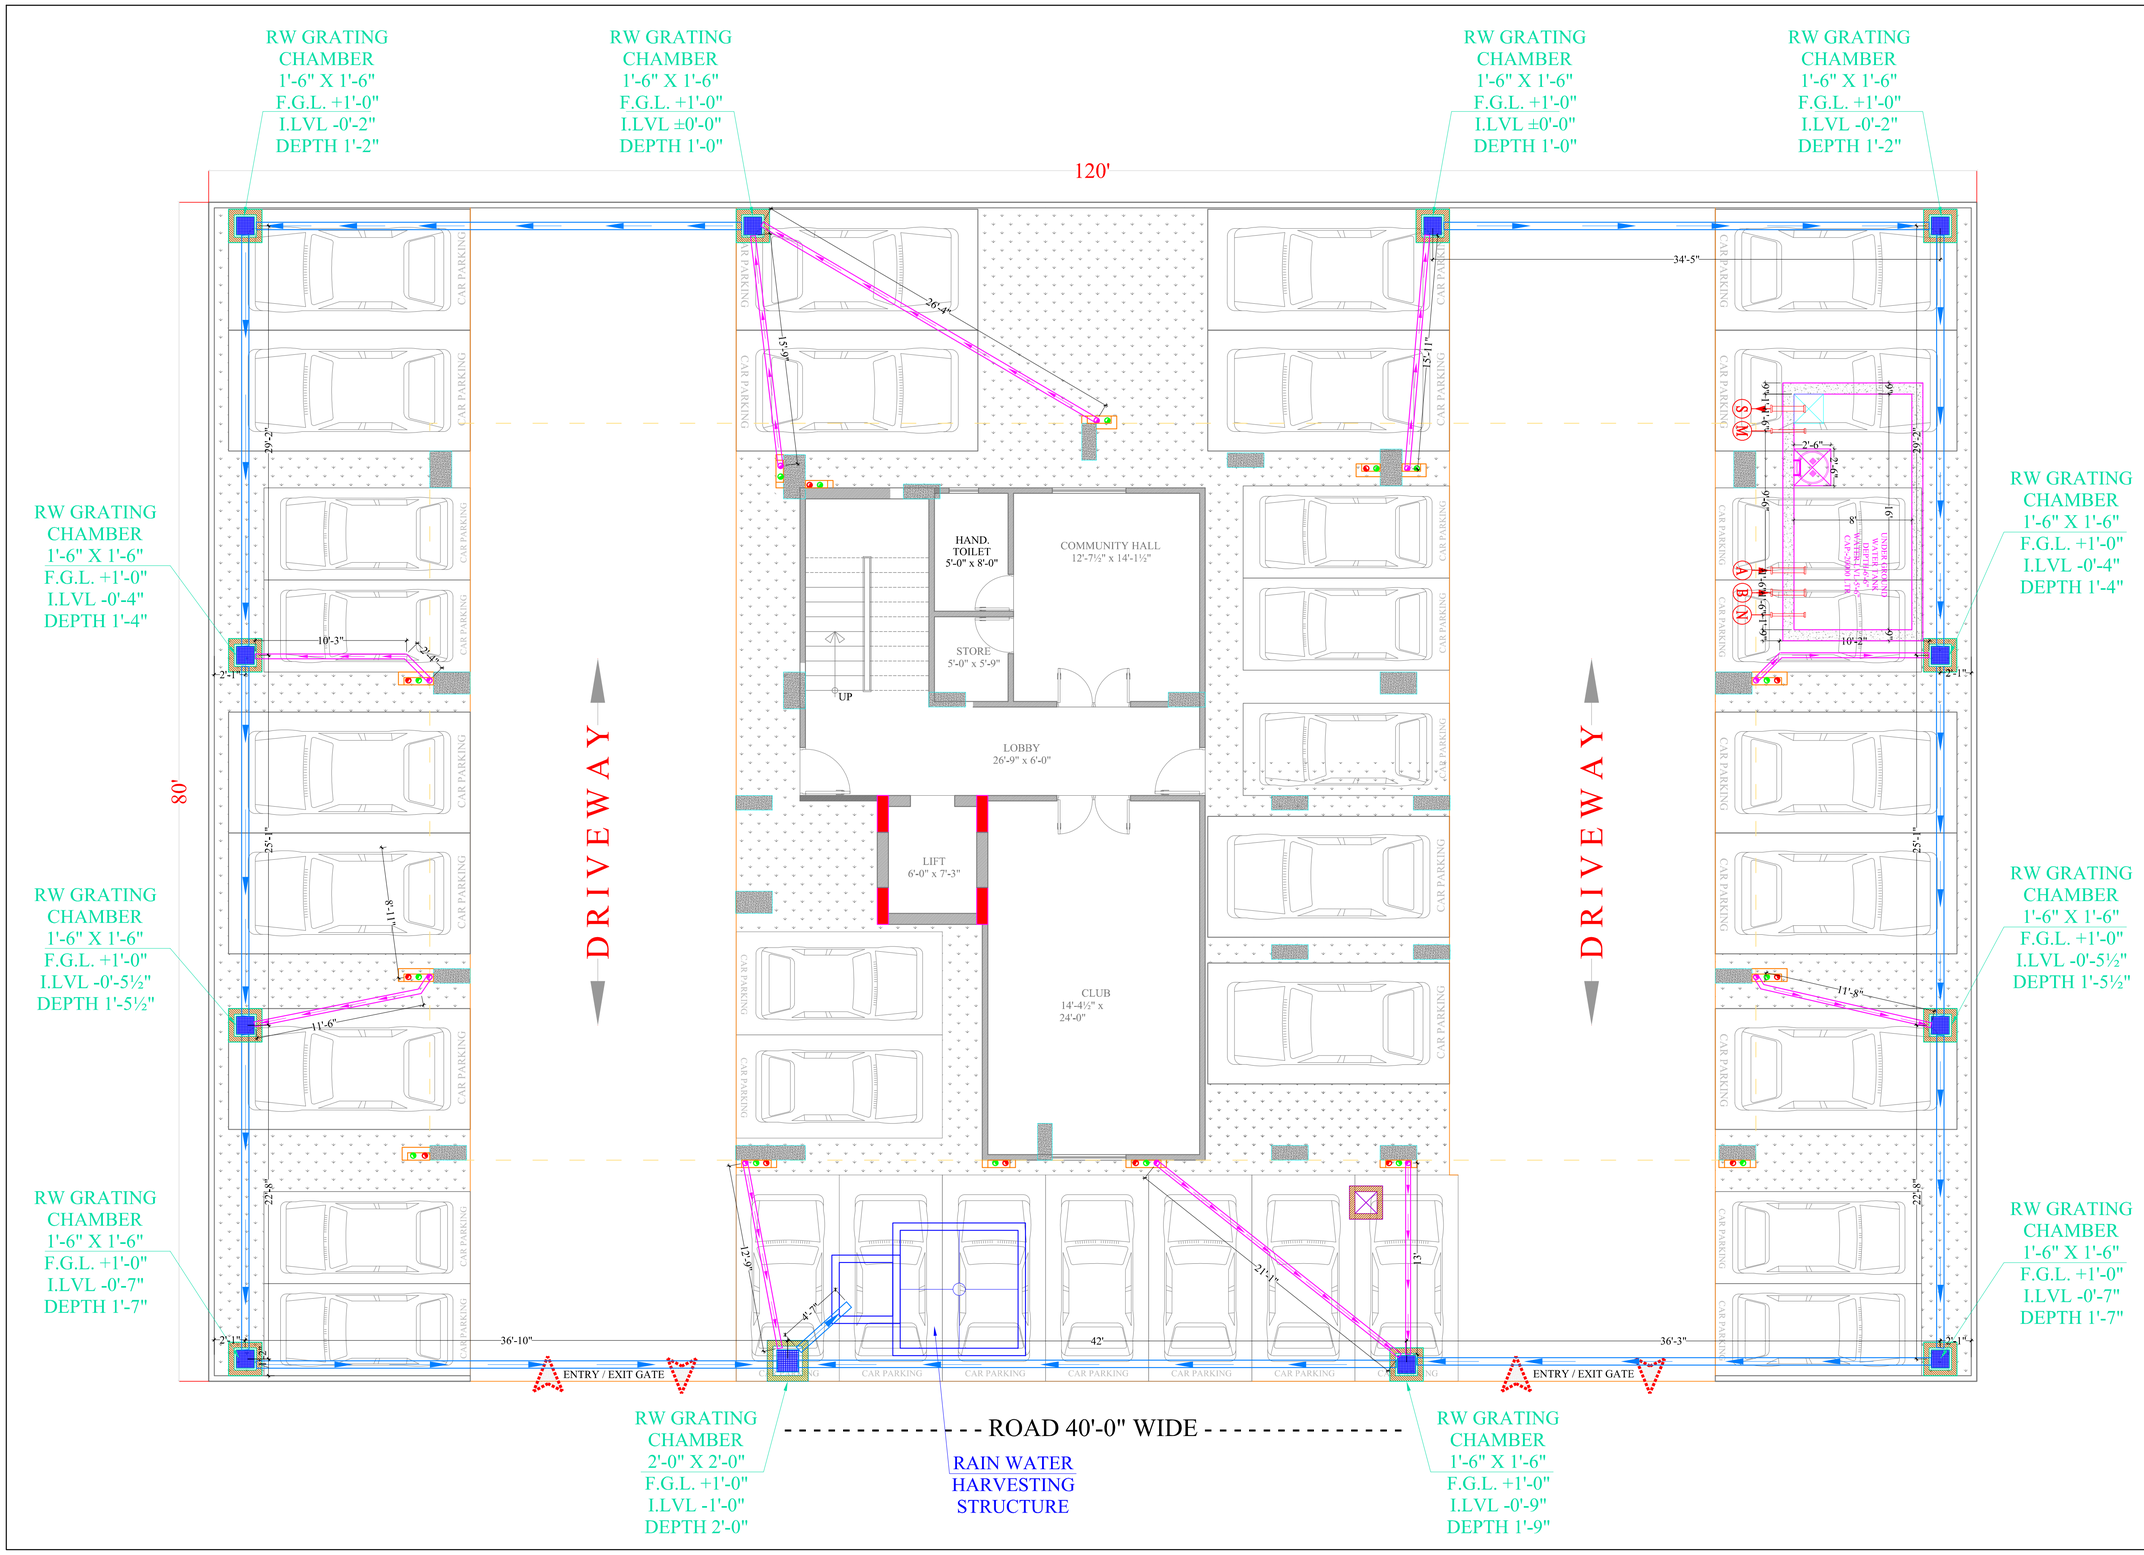

VIPUL AGARWAL
M.E.P. CONSULTANT
B.E. ELECTRICAL

SERVICES CONSULTANT:
ASHI ASSOCIATES,
F 9 / 440 , Keshav Marg Chitrakut Scheme,Jaipur
PH:91-0-93146-10438 ,0141-2440946 Mail:vipul8599@yahoo.com

DRAWING TITLE:-

EXTERNAL RAIN WATER HARVESTING & PIPE ROUTE PLAN

PROJECT NAME:-

THE PEARL

PROMOTER NAME:-

SHREE BALAJI BUILDERS AND DEVELOPERS

PROJECT ADDRESS:-

PLOT NO. 276, 277 & 278
GIRIRAJ NAGAR JAIPUR

ARCHITECT :-

SPACE GRID
C-49,VIDYA APARTMENT,PARAS MARG, BAPU NAGAR,NEAR JANTA STORE CIRCLE, JAIPUR-302015
PH-09314918766,0141-4005506 (O)
Email:-info.spacegrid@gmail.com

VIPUL AGARWAL
M.E.P. CONSULTANT
B.E. ELECTRICAL

SERVICES CONSULTANT:
ASHI ASSOCIATES,
F 9 / 440 , Keshav Marg Chitrakut Scheme,Jaipur
PH:91-0-93146-10438 ,0141-2440946 Mail:vipul8599@yahoo.com

DRAWING TITLE:-

UGWT TO OHWT FILLING
WATER SUPPLY PIPE ROUTE PLAN

PROJECT NAME:-

THE PEARL

PROMOTER NAME:-

SHREE BALAJI BUILDERS
AND DEVELOPERS

PROJECT ADDRESS:-

PLOT NO. 276, 277 & 278
GIRIRAJ NAGAR JAIPUR

ARCHITECT :-

SPACE GRID
C-49,VIDYA
APARTMENT,PARAS MARG,
BAPU NAGAR,NEAR JANTA
STORE CIRCLE, JAIPUR-302015
PH-09314918766,0141-4005506 (O)
Email:-info.spacegrid@gmail.com