LAYOUT PLAN OF SCHEME HARI NIKUNG -F BLOCK

AT VILL- PIPLA BHARATSINGH TEHSIL- SANGANER JAIPUR Khasra No. 1156/1, 3/1, 5/1, 8/1

LAYOUT PLAN OF RAIN WATER HARVESTING/ RECHARGING

SCALE:-1:500

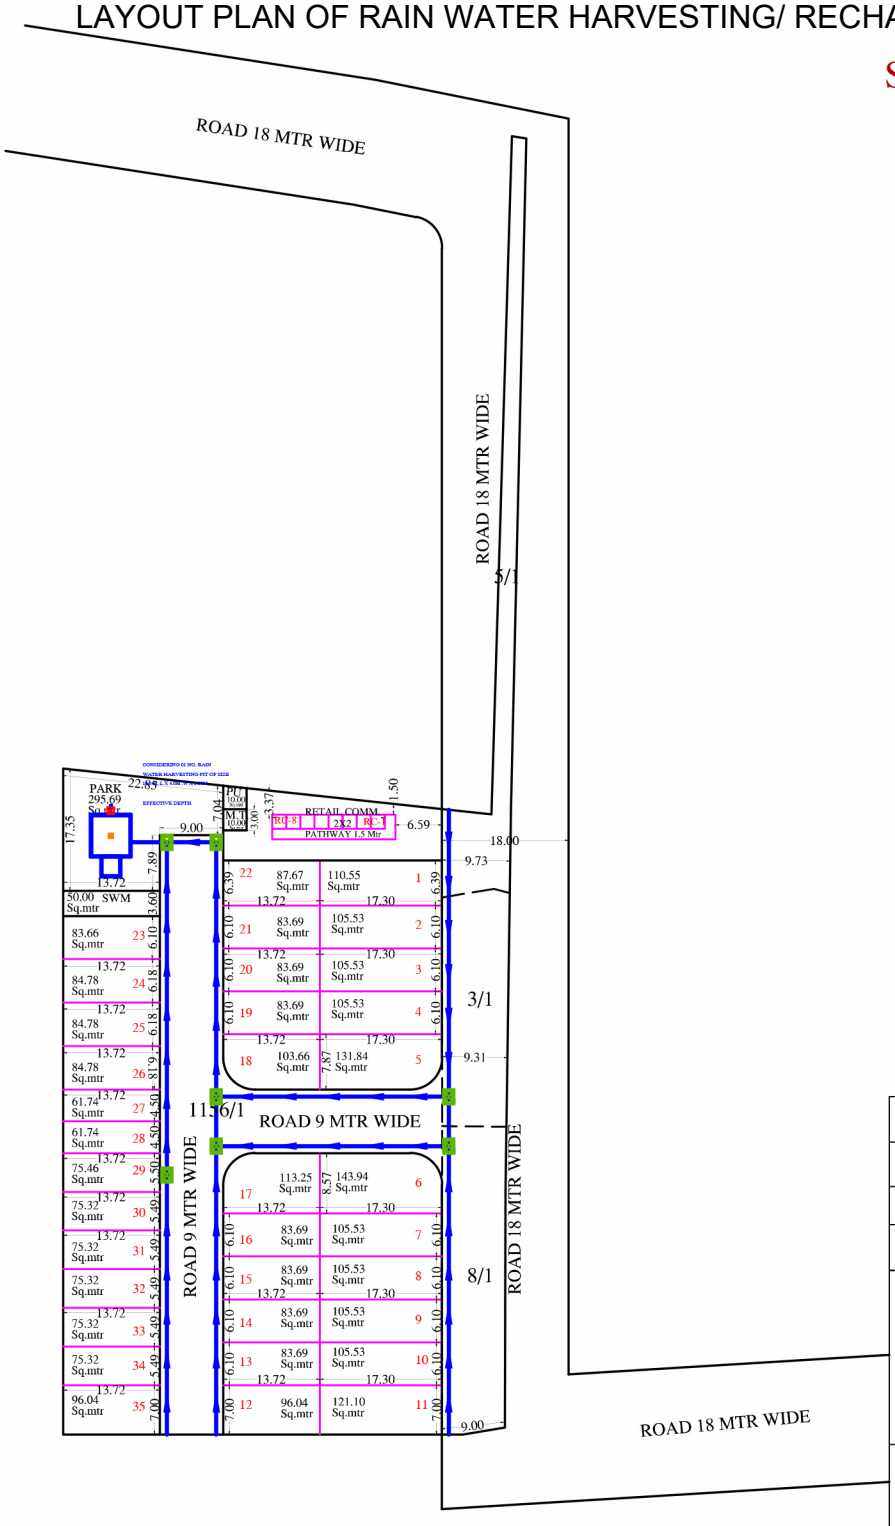

SANJAY YADAV
B.TECH (CIVIL)

DRAWING TITLE - EXTERNAL SAUCER DRAIN & RAIN WATER CHAMBER PIPE ROUTE WITH HARVESTING PIT PLAN

	RAIN WATER CHAMBER 450X450 MM
	SAUCER DRAIN
	RAIN WATER PIPE SLOP 1:200

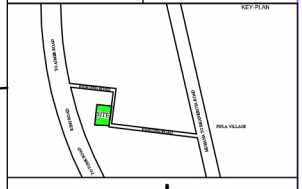

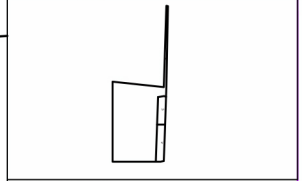

AREA ANALYSIS'S :-

S.NO.	LAND USE	AREA(IN Sq.mtr)	
1	RESIDENTIAL	3241.29 Sq.mtr	54.94%
2	RETAIL COMM.	32.00 Sq.mtr	0.54%
3	MT. AND S.W.M.	60.00 Sq.mtr	1.01%
4	PARK	295.69 Sq.mtr	5.01%
5	ROAD AREA	2271.02 Sq.mtr	38.50%
6	TOTAL SCHEME AREA	5900.00 Sq.mtr	100.00%

NAME OF SOCIETY :

NAME OF SCHEME : HARI NIKUNG -F BLOCK

ZONE NO.-	ZONAL DEVELOPMENT PLANNING ZONE-
SCALE : 1:500	SECTOR PLAN-

A. T. P. ZONE	D.T.P.	S.T.P.

JAIPUR DEVELOPEMENT AUTHORITY, JAIPUR.

LAYOUT PLAN OF SCHEME HARI NIKUNG -F BLOCK

AT VILL- PIPLA BHARATSINGH TEHSIL- SANGANER JAIPUR

Khasra No. 1156/1, 3/1, 5/1, 8/1

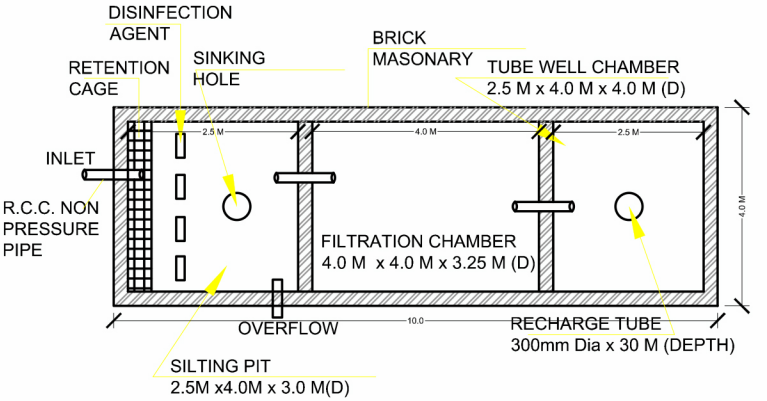

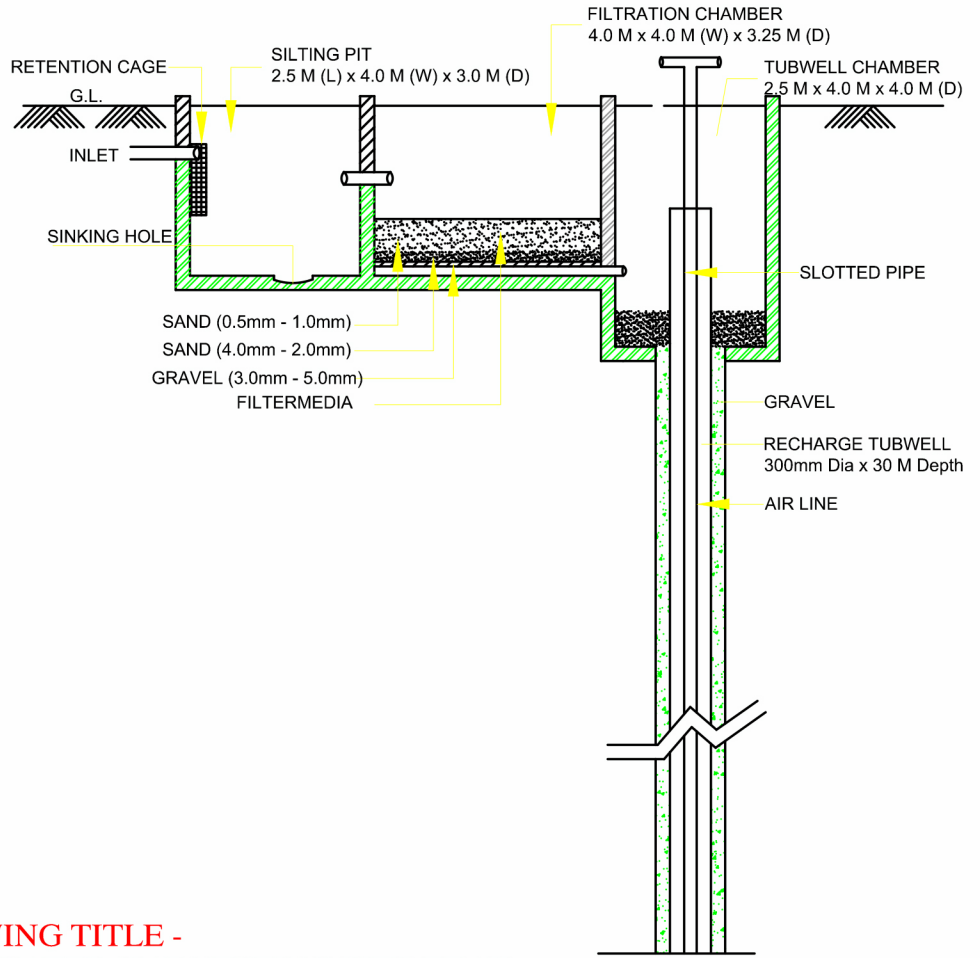

DRAWING TITLE -
RAIN WATER HARVESTING PIT DETAIL

SANJAY YADAV
B.TECH (CIVIL)

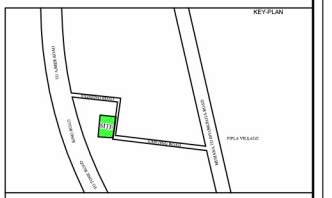

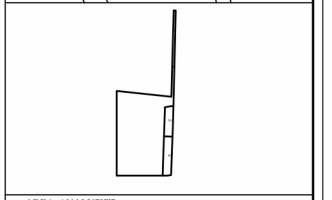

AREA ANALYSIS'S :-

S.NO.	LAND USE	AREA(IN Sq.mtr)	
1	RESIDENTIAL	3241.29 Sq.mtr	54.94%
2	RETAIL COMM.	32.00 Sq.mtr	0.54%
3	MT. AND S.W.M.	60.00 Sq.mtr	1.01%
4	PARK	295.69 Sq.mtr	5.01%
5	ROAD AREA	2271.02 Sq.mtr	38.50%
6	TOTAL SCHEME AREA	5900.00 Sq.mtr	100.00%

NAME OF SOCIETY :

NAME OF SCHEME : HARI NIKUNG -F BLOCK

ZONE NO.-	ZONAL DEVELOPMENT PLANNING ZONE-
SCALE : 1:500	SECTOR PLAN-

A. T. P. ZONE	D.T.P.	S.T.P.

JAIPUR DEVELOPEMENT AUTHORITY, JAIPUR.