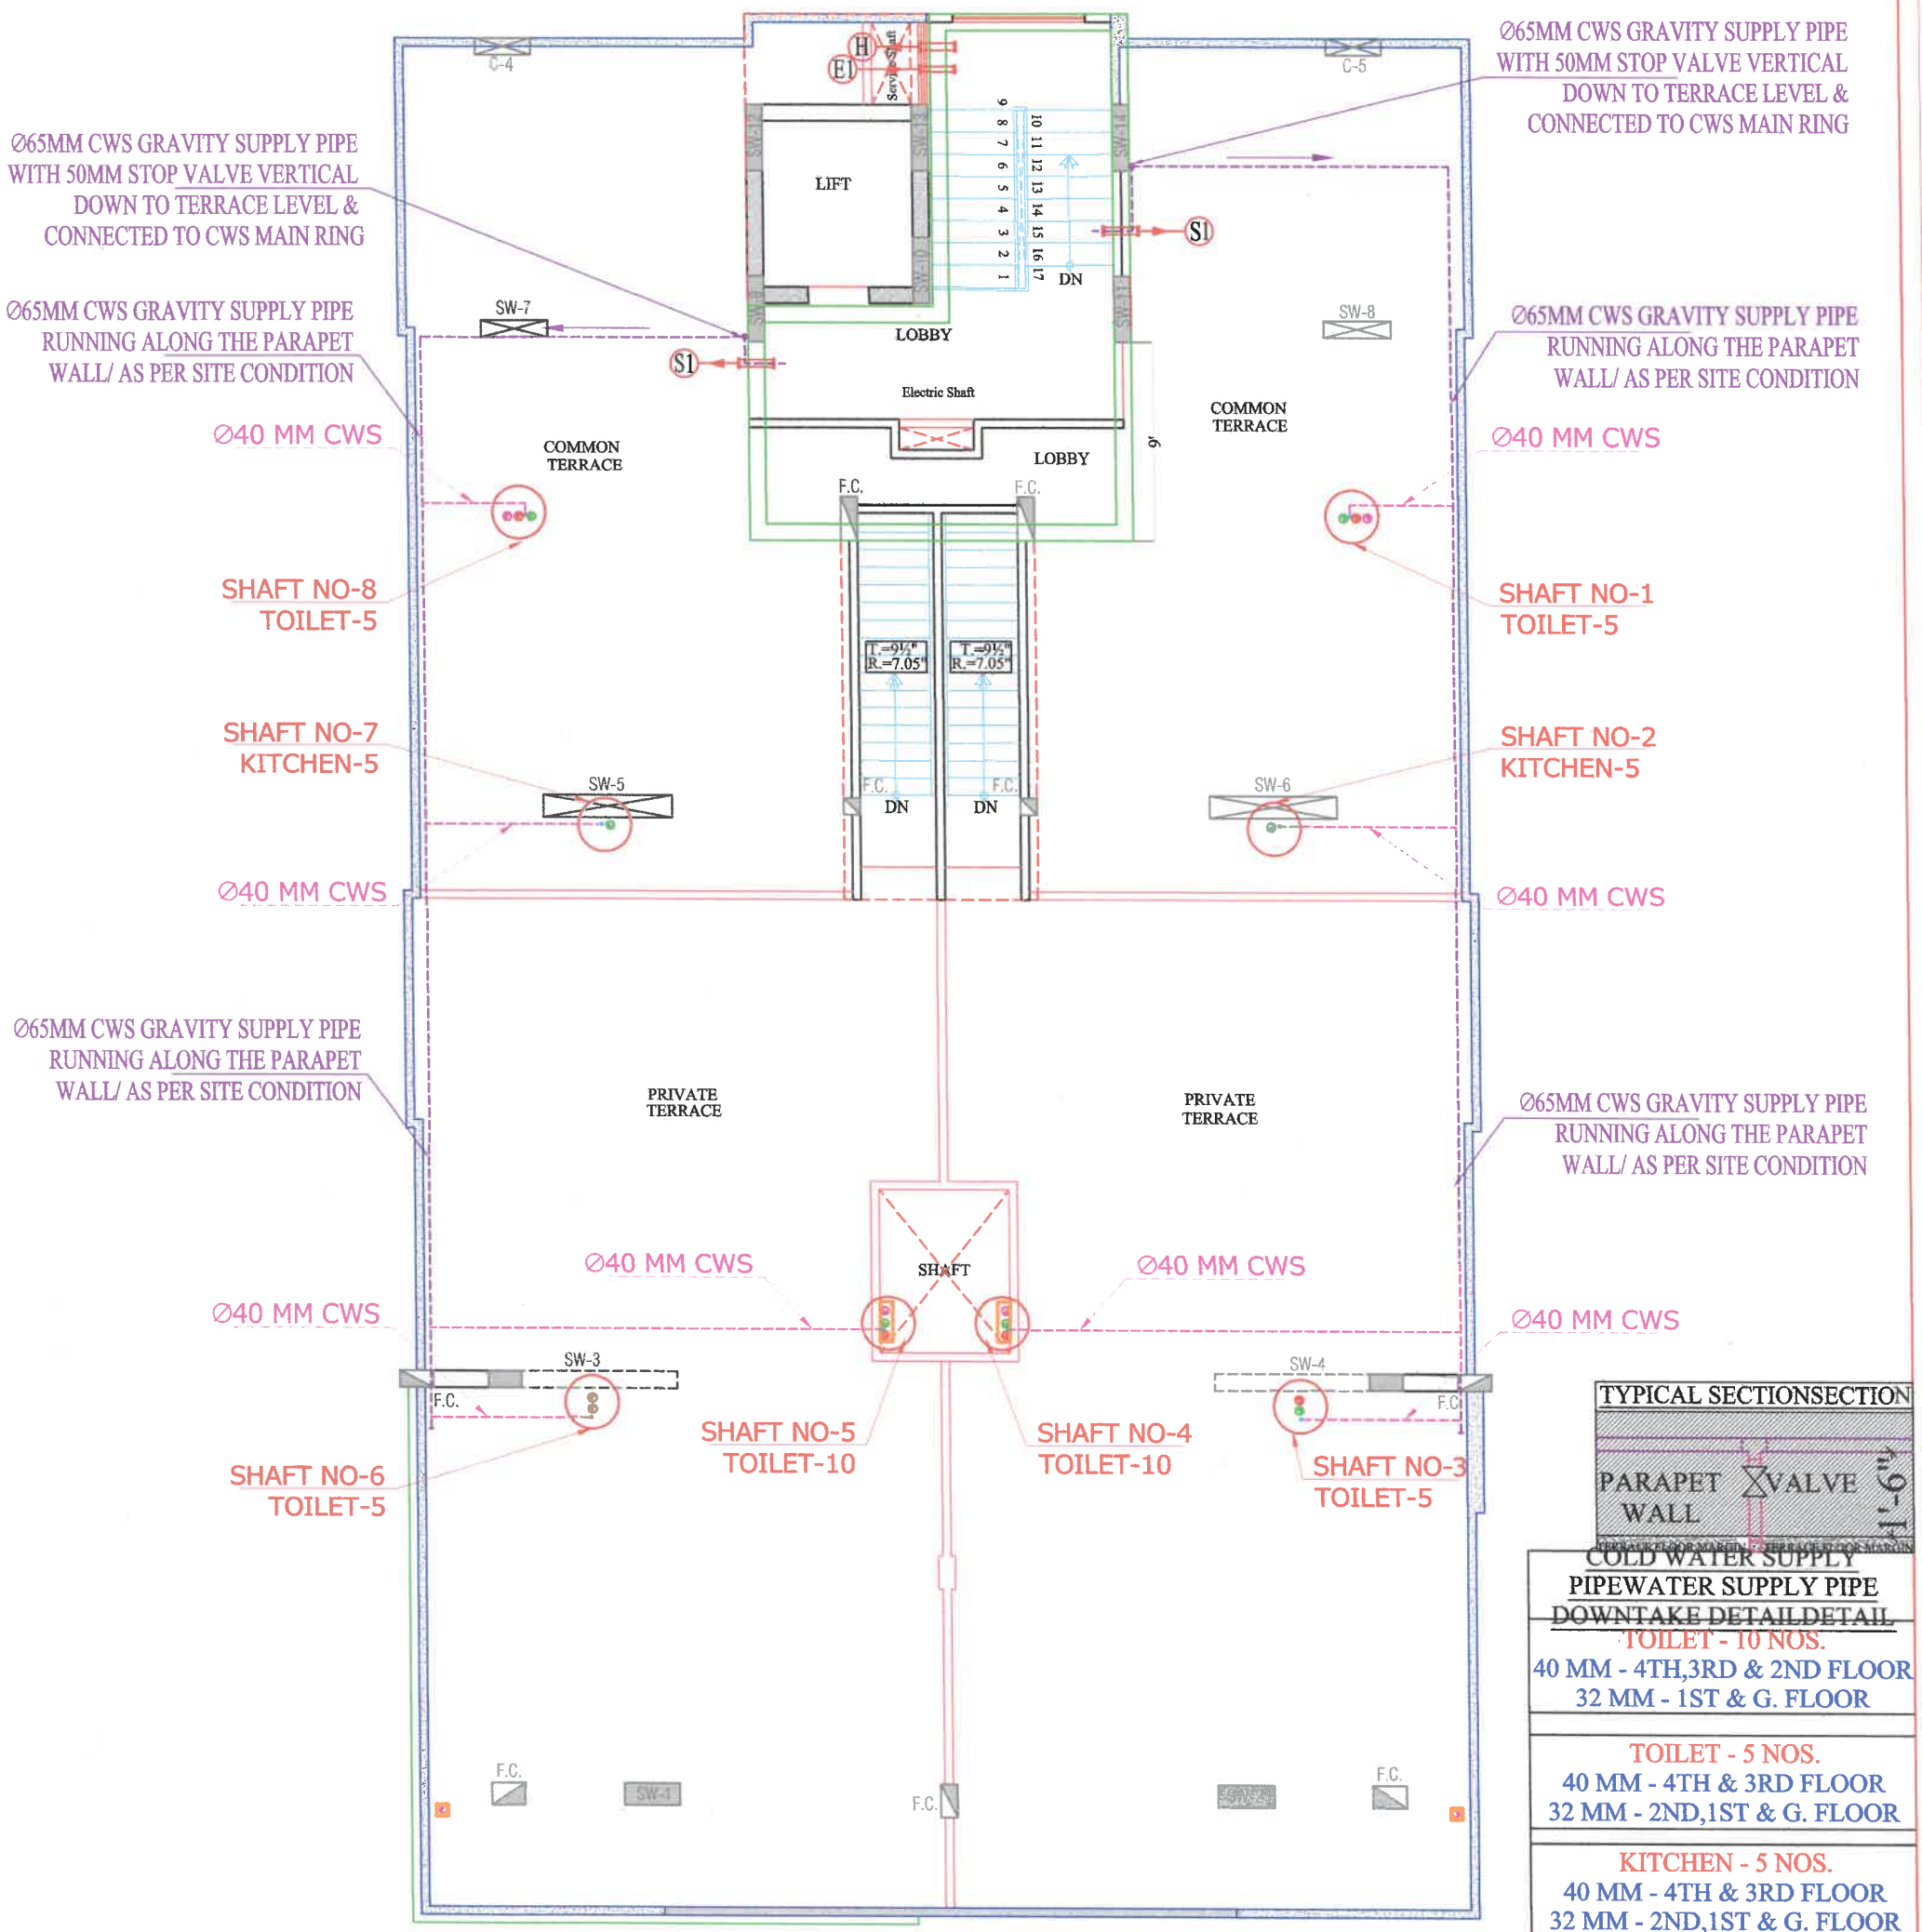

TYPICAL SECTIONSECTION

COLD WATER SUPPLY PIPEWATER SUPPLY PIPE DOWNTAKE DETAILDETAIL

TOILET - 10 NOS.
40 MM - 4TH,3RD & 2ND FLOOR
32 MM - 1ST & G. FLOOR

TOILET - 5 NOS.
40 MM - 4TH & 3RD FLOOR
32 MM - 2ND,1ST & G. FLOOR

KITCHEN - 5 NOS.
40 MM - 4TH & 3RD FLOOR
32 MM - 2ND,1ST & G. FLOOR

	40MM CWS GRAVITY SUPPLY PIPE
	65MM CWS GRAVITY SUPPLY PIPE
⧖	VALVE

VIPUL AGARWAL
M.E.P. CONSULTANT
B.E. ELECTRICAL

PROJECT: ROYAL GRACIA EKAL PATTA KH.NO. 92/5 AT VILLAGE- DURGAPURA, TEHSIL- SANGANER, JAIPUR	PROMOTER: RIDHI SIDHI PRIME ESTATE LLP 81-82, Gyan Vihar Colony, Nirman Nagar, Ajmer Road, Jaipur - 302019 (Rajasthan)	DRAWING TITLE:- TERRACE FLOOR WATER SUPPLY PIPE ROUTE PLAN	DRWN BY:- FALGUNI CHCKD :- SANJAY APPRVD:- VIPUL AG. DATE :- 12-05-2022	SERVICES CONSULTANT: VIPUL CONSULTING, F 9 / 440 , Keshav Marg Chitrakut Scheme,Jaipur PH:91-0-93146-10438 ,0141-2440946 Mail:vipul8599@yahoo.com	ARCHITECT :- SPACE GRID C-49,VIDYA APARTMENT,PARAS MARG, BAPU NAGAR,NEAR JANTA STORE CIRCLE, JAIPUR-302015 PH-09314918766,0141-4005506 (O) Email:-info.spacegrid@gmail.com	N

For RIDHI SIDHI PRIME ESTATE LLP

Designated Partner

For RIDHI SIDHI PRIME ESTATE LLP

Designated Partner

VIPUL AGARWAL
M.E.P. CONSULTANT
B.E. ELECTRICAL

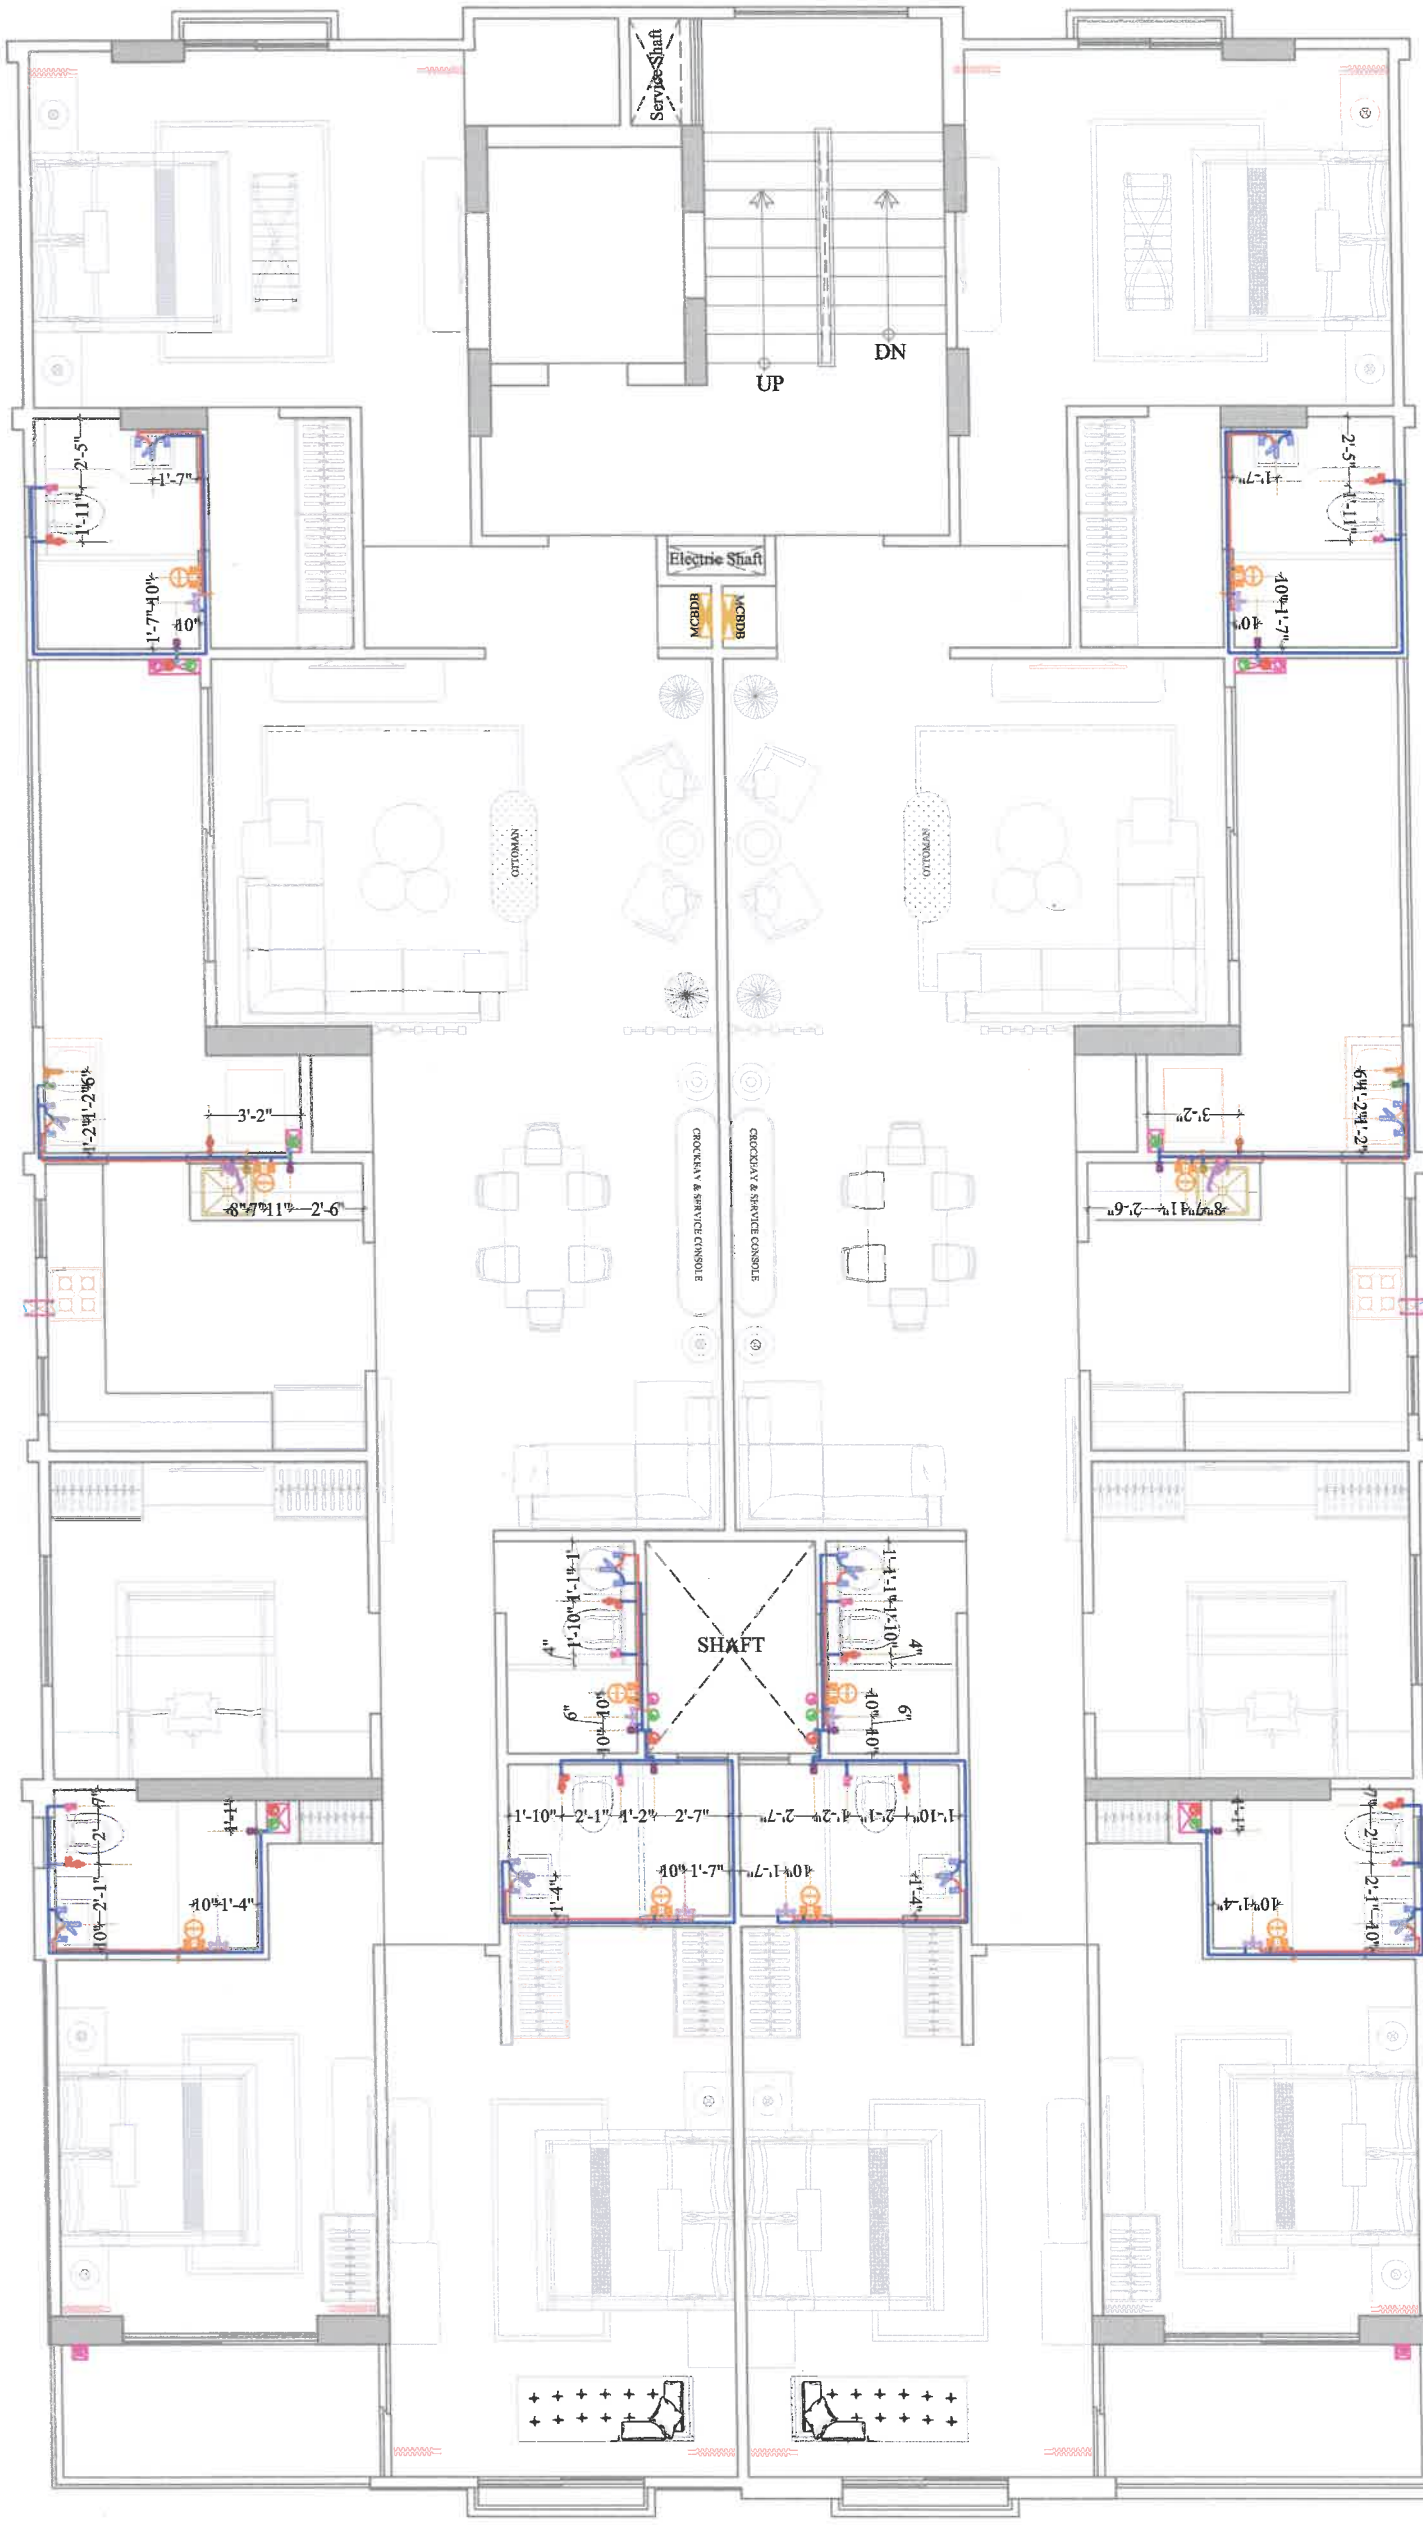

NOTE:-

STANDARDS SANITARY APPLIANCES HEIGHTS/AS PER AR.DETAILS

S.NO	SYMBOL	DESCRIPTION	All Heights For Finish Floor Lvl
1		WASH BASIN MIXER	+800MM
2		WASH BASIN ANGLE VALVE	+450MM
3		WASH BASIN 1	+450MM
4	AS PER/ARCHI.	MIRROR 450X450mm(BOTTOM)	+950MM
5		OVER HEAD SHOWER	+2025MM
6		WALL MIXER DIVERTOR	+1000MM
7		TAP FOR BATH AREA	+770MM
8	AS PER/ARCHI.	SOAP DISH	+1000MM
9	AS PER/ARCHI.	TOWEL RAIL	+1500MM
10		Health Faucet	+300MM
11	AS PER/ARCHI.	PAPER HOLDER	+450MM
12		ANGLE VALVE FOR GYSER	+1950MM
13		CONCELED STOP COCK	+2100MM
14		CISTERN ANGLE VALVE	+450MM
15		KITCHEN SINK MIXER	+1000MM
16		ANGLE VALVE FOR WATER PURIFIER	+1500MM
17		TAP POINT	+600MM
18		Floor Trap	
19		Cold Water Supply	
		Hot Water Line - Internal	
		Cold Water Line - Internal	

CONSULTANT

studio a cube
architecture | interiors | pmc
S-56,Mahaveer Nagar, Tonk Road, Jaipur.
P:(0141) 2720948, M:92892-53784 ooshish@studio-a-cube.in

SERVICES CONSULTANT:
VIPUL CONSULTING,
F9/440,Keshav Marg Chitrakut Scheme,Jaipur
PH:91-0-93146-10438 ,0141-2440946 Mail:vipul8599@yahoo.com

ARCHITECT :-

SPACE GRID
C-49,VIDYA APARTMENT,PARAS MARG,
BAPU NAGAR,NEAR JANTA STORE
CIRCLE, JAIPUR-302015
PH-09314918766,0141-4005506 (O)
Email:-info.spacegrid@gmail.com

PROJECT:-

ROYAL GRACIA
EKAL PATTA KH.NO. 92/5 AT
VILLAGE- DURGAPURA,
TEHSIL- SANGANER, JAIPUR

PROMOTER:

RIDHI SIDHI PRIME ESTATE LLP
81-82, Gyan Vihar Colony,
Nirman Nagar, Ajmer Road,
Jaipur - 302019 (Rajasthan)

DRAWING:

TYPICAL FLOOR INTERNAL PLUMBING PLAN

DRN. BY:- RUPENDRA	DATE 27-05-2022	N / W E / S
CHKD. BY:- SANJAY	REV.:- 00	
APPD. BY:- VIPUL AGARWAL		