


ALL LVLS SHOULD BE MEASURED FROM ROAD LVL. (±00)

LEGENDS:-









SYMBOL	DESCRIPTION	DIAMETER (mm)	TYPE LOCATION	DEPTH OF SLEAVE	NO. OF SLEAVES
(A)	INLET CONNECTION FROM CITY WATER	500	UPPER LEVEL	(-1'-4"	1 NOS.
(B)	INLET CONNECTION FROM TUBE WELL	800	UPPER LEVEL	(-1'-4"	1 NOS.
(C)	SUCTION/OUTLET PIPE FROM TANK	1000	UPPER LEVEL	(-1'-3"	1 NOS.
(D)	VENT PIPE	1000	UPPER LEVEL	(-1'-3"	2 NOS.
(E)	MANHOLE COVER	600X600	UPPER LEVEL	----	2 NOS.
(F)	MONKEY LEADER	@ 300mm/C	----	----	----
(G)	SLEEVE FOR CABLE	1000	UPPER LEVEL	(-1'-3"	1 NOS.
(H)	LEVEL CONTROLLER	250	UPPER LEVEL	(-1'-6"	1 NOS.

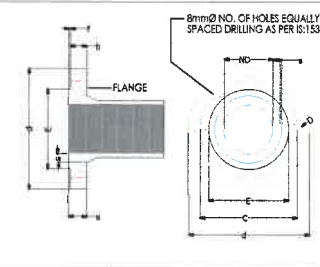


(FLANGE) DETAIL-C

FLANGE TABLE


NOMINAL DIA	DIMENSIONS IN mm								HOLES	BOLT SIZE
ND	d(Ø)	E(Ø)	C	b	f	a	s	NO.	DIA(D)	METRIC
80	200	132	160	19	3	30	15	8	19	M16
100	235	156	190	19	3	33	15	8	23	M20
150	300	211	250	20	3	40	16	8	28	M24
200	360	274	310	22	3	44	17.5	12	28	M24
250	425	330	370	24.5	3	49	19.5	12	31	M27

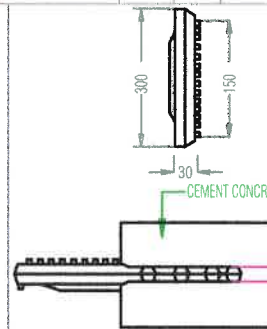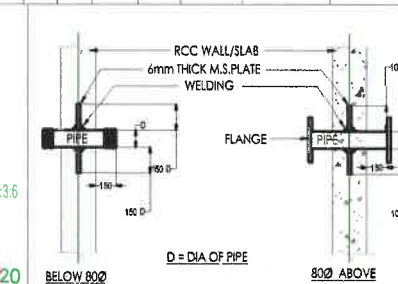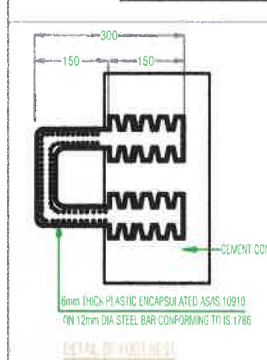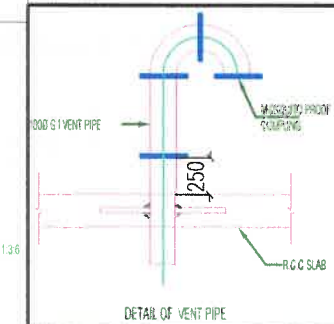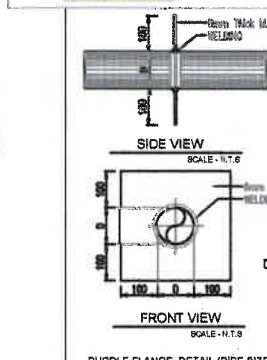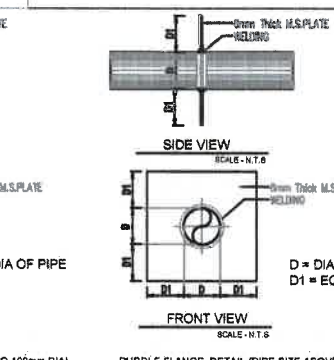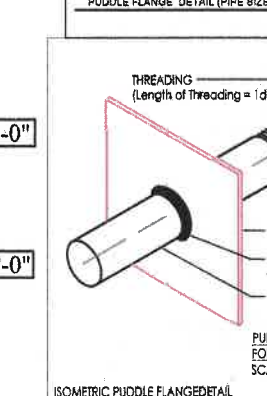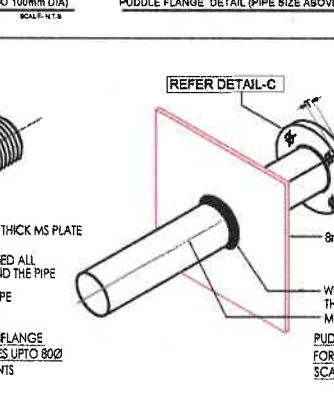

BOUNDARY WALL LINE

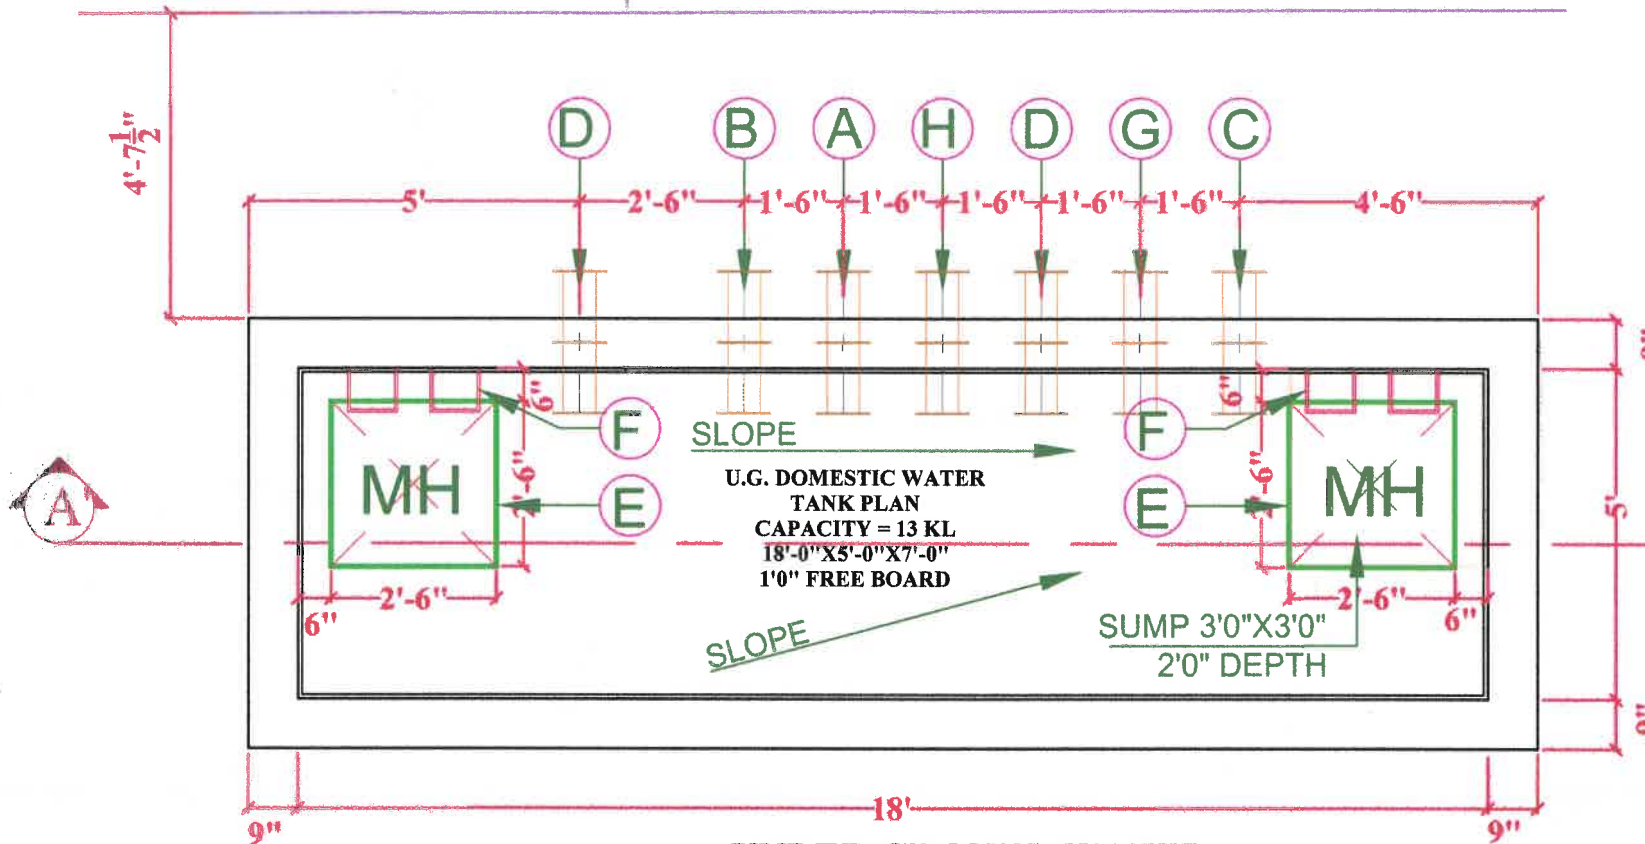

UNDER GROUND WATER TANK PLAN

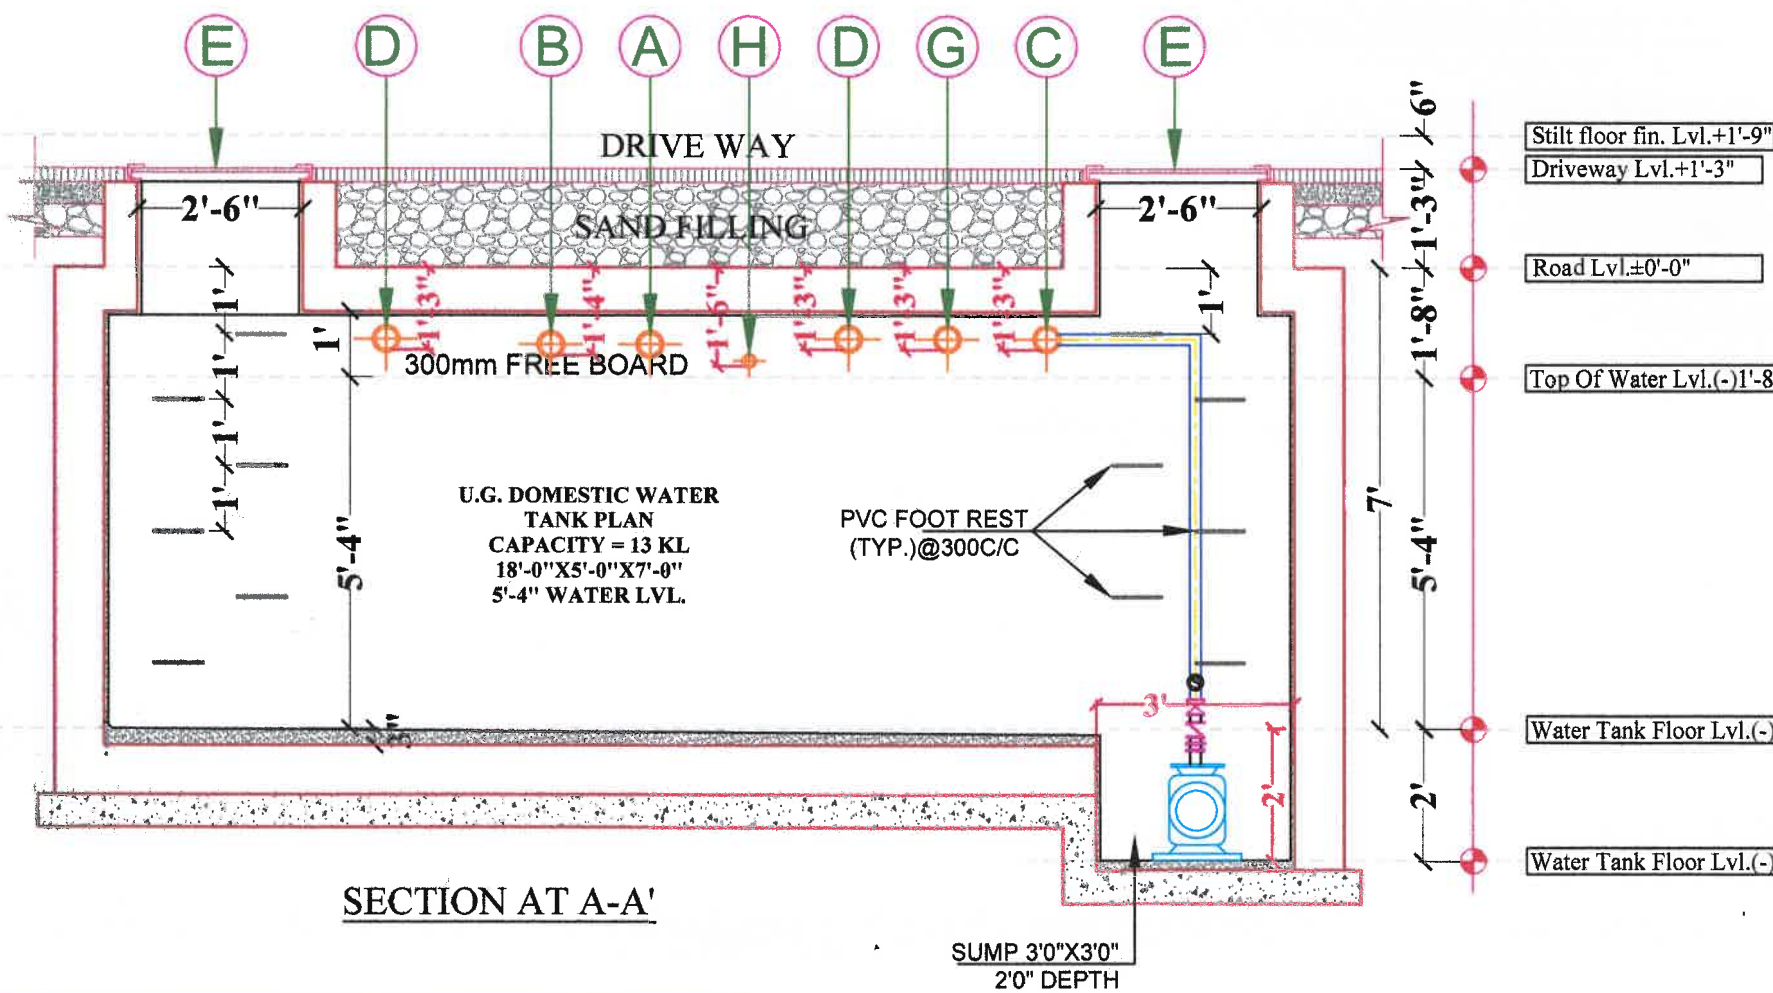

SECTION AT A-A'

SOMANATH BEHARA
BTECH (CIVIL)

PROMOTER NAME

RAJANI GAUR

PROJECT TITLE

SHREYA HEIGHTS
RESIDENTIAL FLATS
AT PLOT NO.:- D 282 B,
BANIPARK SCHEME,
JAIPUR.

DRAWING TITLE

UNDERGROUND
WATER TANK SLEEVE
DETAIL DRG.

SERVICES CONSULTANTS

Srajan Associates
MEP Consultant
C-35A, Nakhtra Pride,
Lajpat marg, c-scheme, Jaipur

ASSOCIATE PLUMBING CONSULTANT:-


BEHERA & ASSOCIATES PVT. LTD.
F-623a, BEHIND, CNG FILLING STATION,
LADO SARAI, NEW DELHI 110030 PH:-
011-40583898, 09811911853 E mail:-
behera.associates@gmail.com

ARCHITECTS :

MISHRA GARG & ASSOCIATES
ARCHITECTS, PLANNERS & INTERIOR DESIGNER
C-35, LAJPAT MARG, C-SCHEME, JAIPUR.
TEL. : (0141) 2373274, 5104986
Email-id :- mishra.garg@gmail.com

DEALT	CHECKED	DATE	NORTH
S.SINGH	S.BEHERA	08.07.2023	
SCALE	JOB NO.	DRG. NO.	
N.T.S.		PL-07	

PLUMBING DRAWING

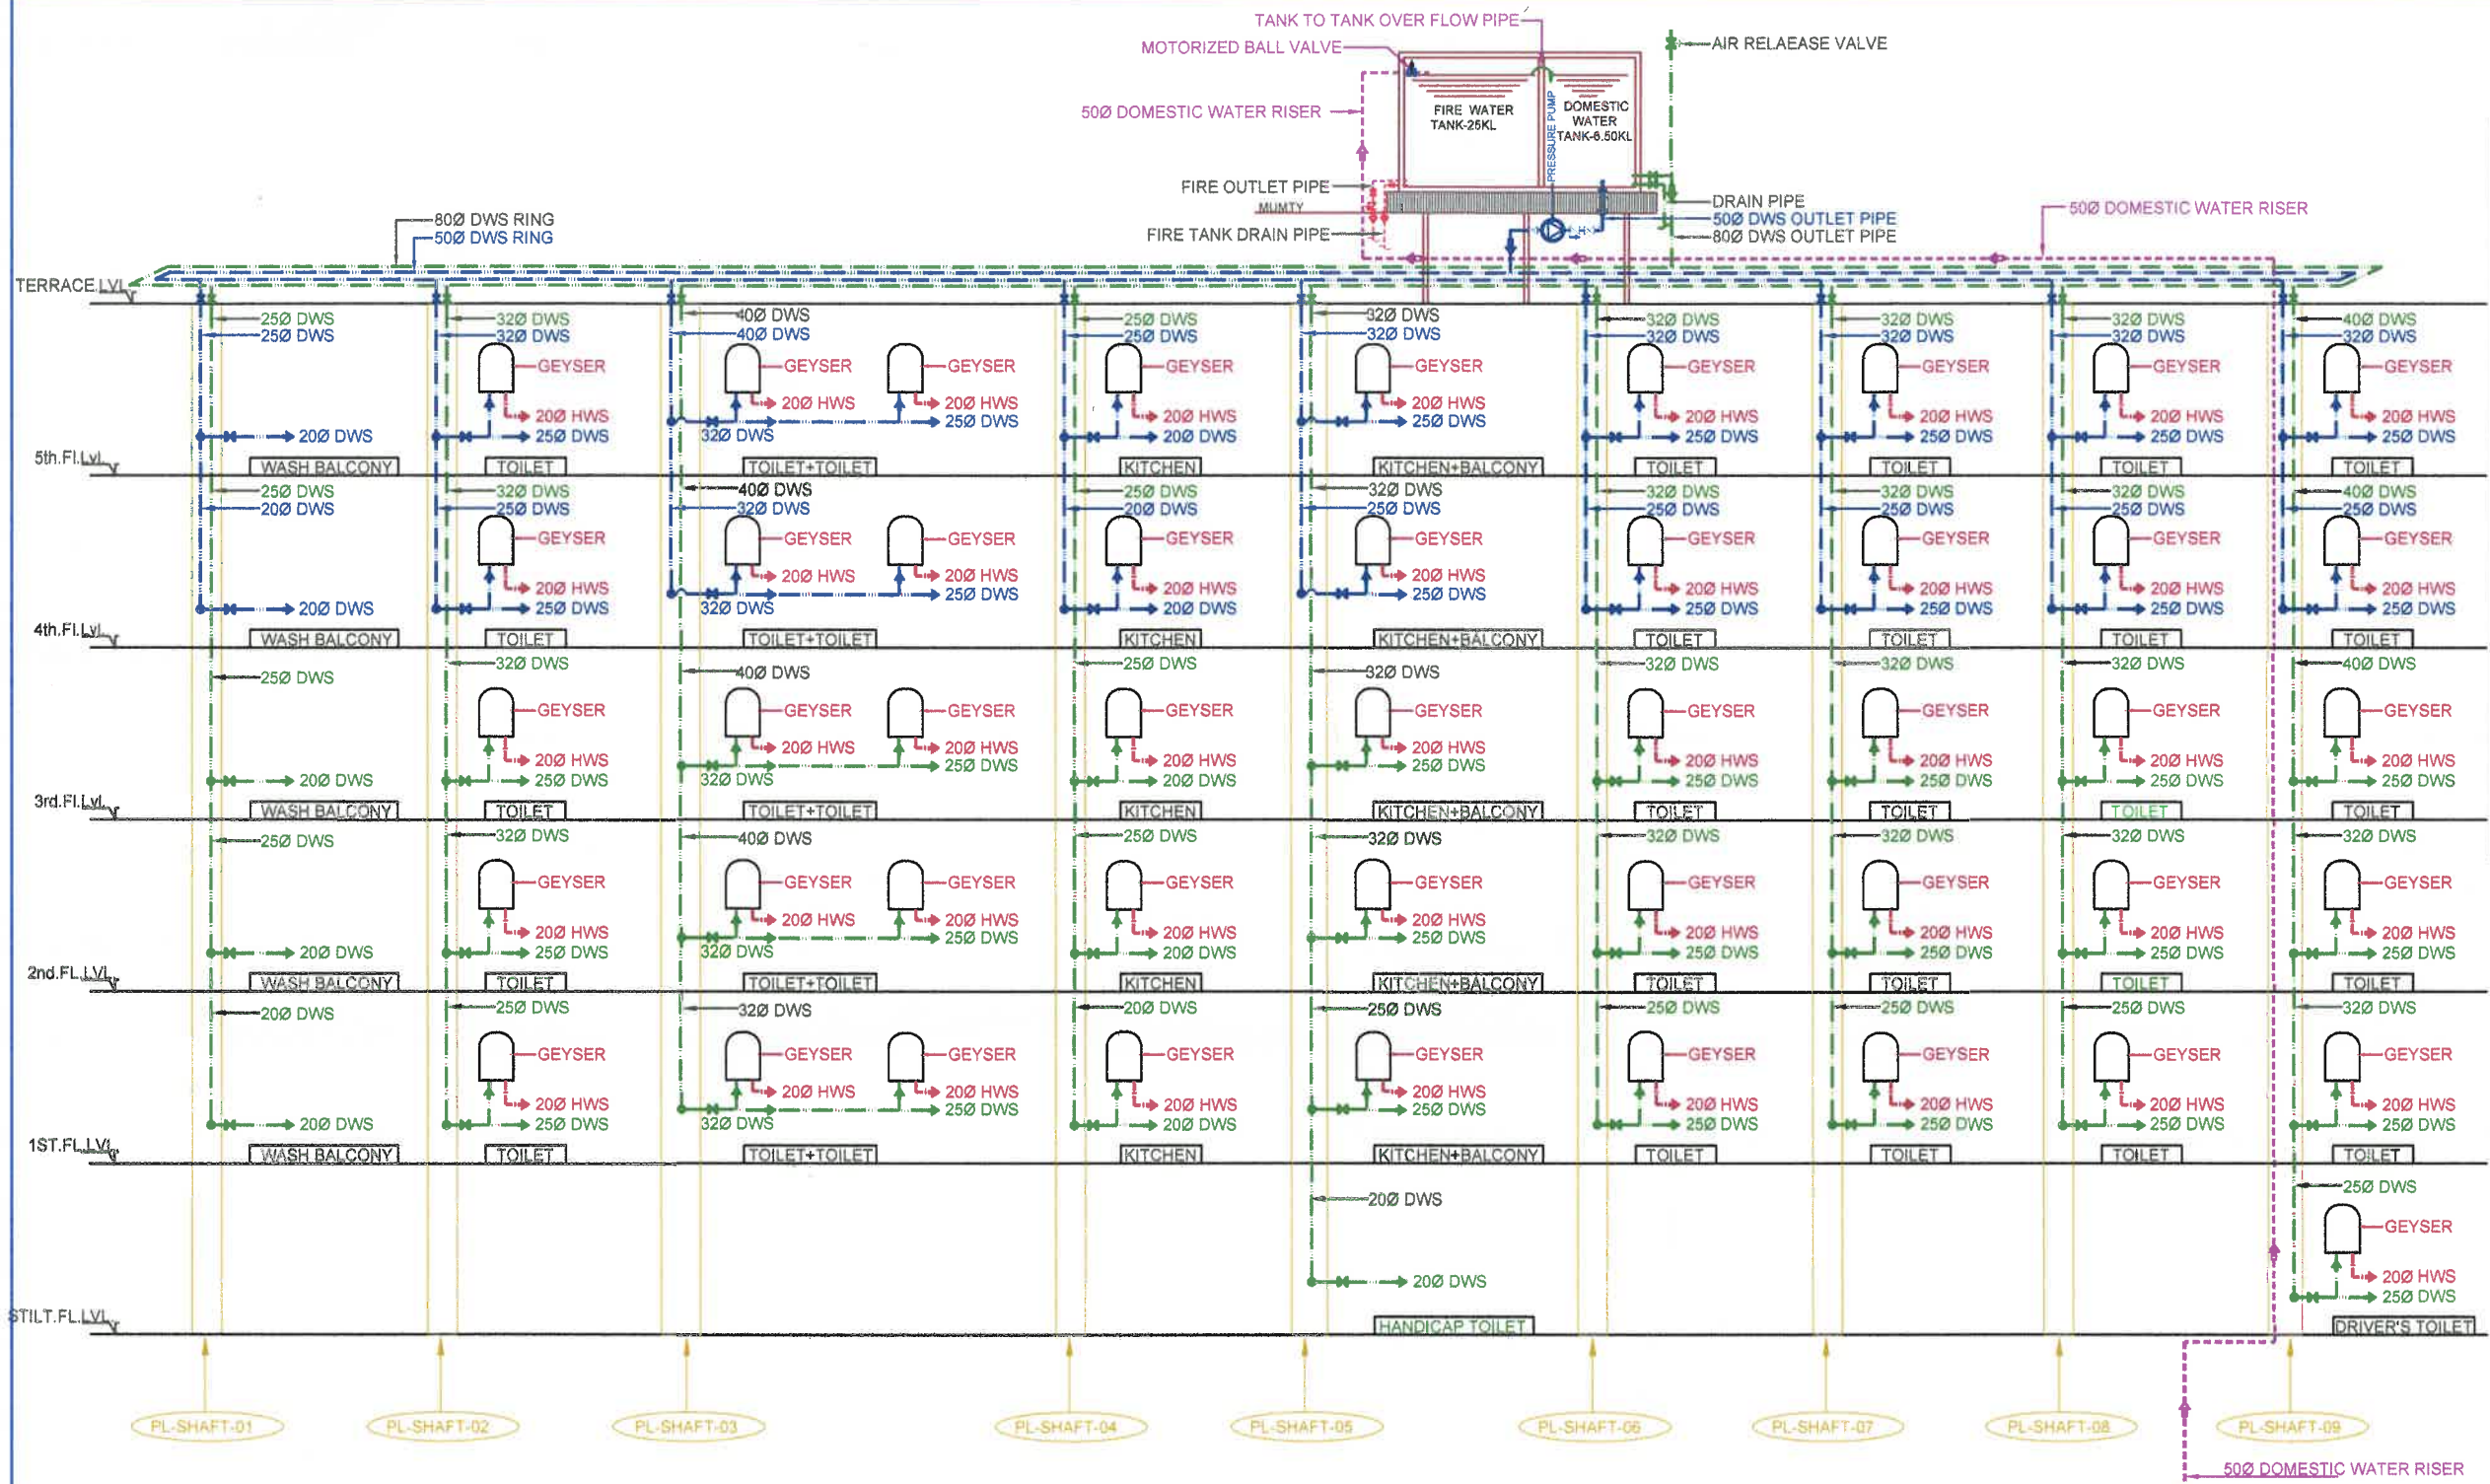


WATER SUPPLY SCHEMATIC DIAGRAM

LEGENDS

S.NO.	DESCRIPTION
①	→ DWS DOMESTIC WATER SUPPLY BELOW FLOOR
②	→ DWS DOMESTIC WATER SUPPLY TOP TWO FLOOR
③	↔ ALL TERRACE RING(GI PIPE)
④	↓ ALL WATER SUPPLY VERTICAL PIPE
⑤	ARV AIR RELEASE VALVE

TOP TWO FLOORS WATER SUPPLY SYSTEM BY PUMPING
BELOW FLOORS WATER SUPPLY SYSTEM BY GRAVITY

SOMANATH BEHARA
BTECH (CIVIL)

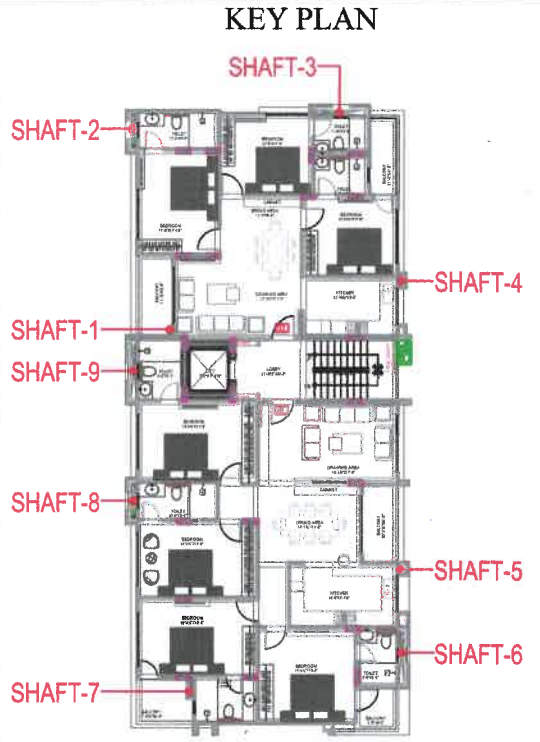

PROMOTER NAME

RAJANI GAUR

PROJECT TITLE

SHREYA HEIGHTS
RESIDENTIAL FLATS
AT PLOT NO.- D 282 B,
BANIPARK SCHEME,
JAIPUR.

DRAWING TITLE

WATER SUPPLY
SCHEMATIC DIAGRAM

SERVICES CONSULTANTS

Srajan Associates
MEP Consultant
C-35A, Nakshatra Pride,
Lajpat marg, c-scheme, Jaipur

ASSOCIATE PLUMBING CONSULTANT:-


BEHERA & ASSOCIATES PVT. LTD.
F-623a, BEHIND, CNG FILLING STATION,
LADO SARAI, NEW DELHI 110030 PH:-
011-40583898, 09811911853 E mail:-
behera.associates@gmail.com

ARCHITECTS :

MISHRA GARG & ASSOCIATES
ARCHITECTS, PLANERS & INTERIOR DESIGNER
C-35, LAJPAT MARG, C-SCHEME, JAIPUR.
TEL. : (0141) 2373274, 5104986
Email-id :- mlshra.garg@gmail.com

DEALT	CHECKED	DATE	NORTH
S.SINGH	S.BEHERA	16-02-2023	
SCALE	JOB NO.	DRG. NO.	
N.T.S.		PL-04	

PLUMBING DRAWING

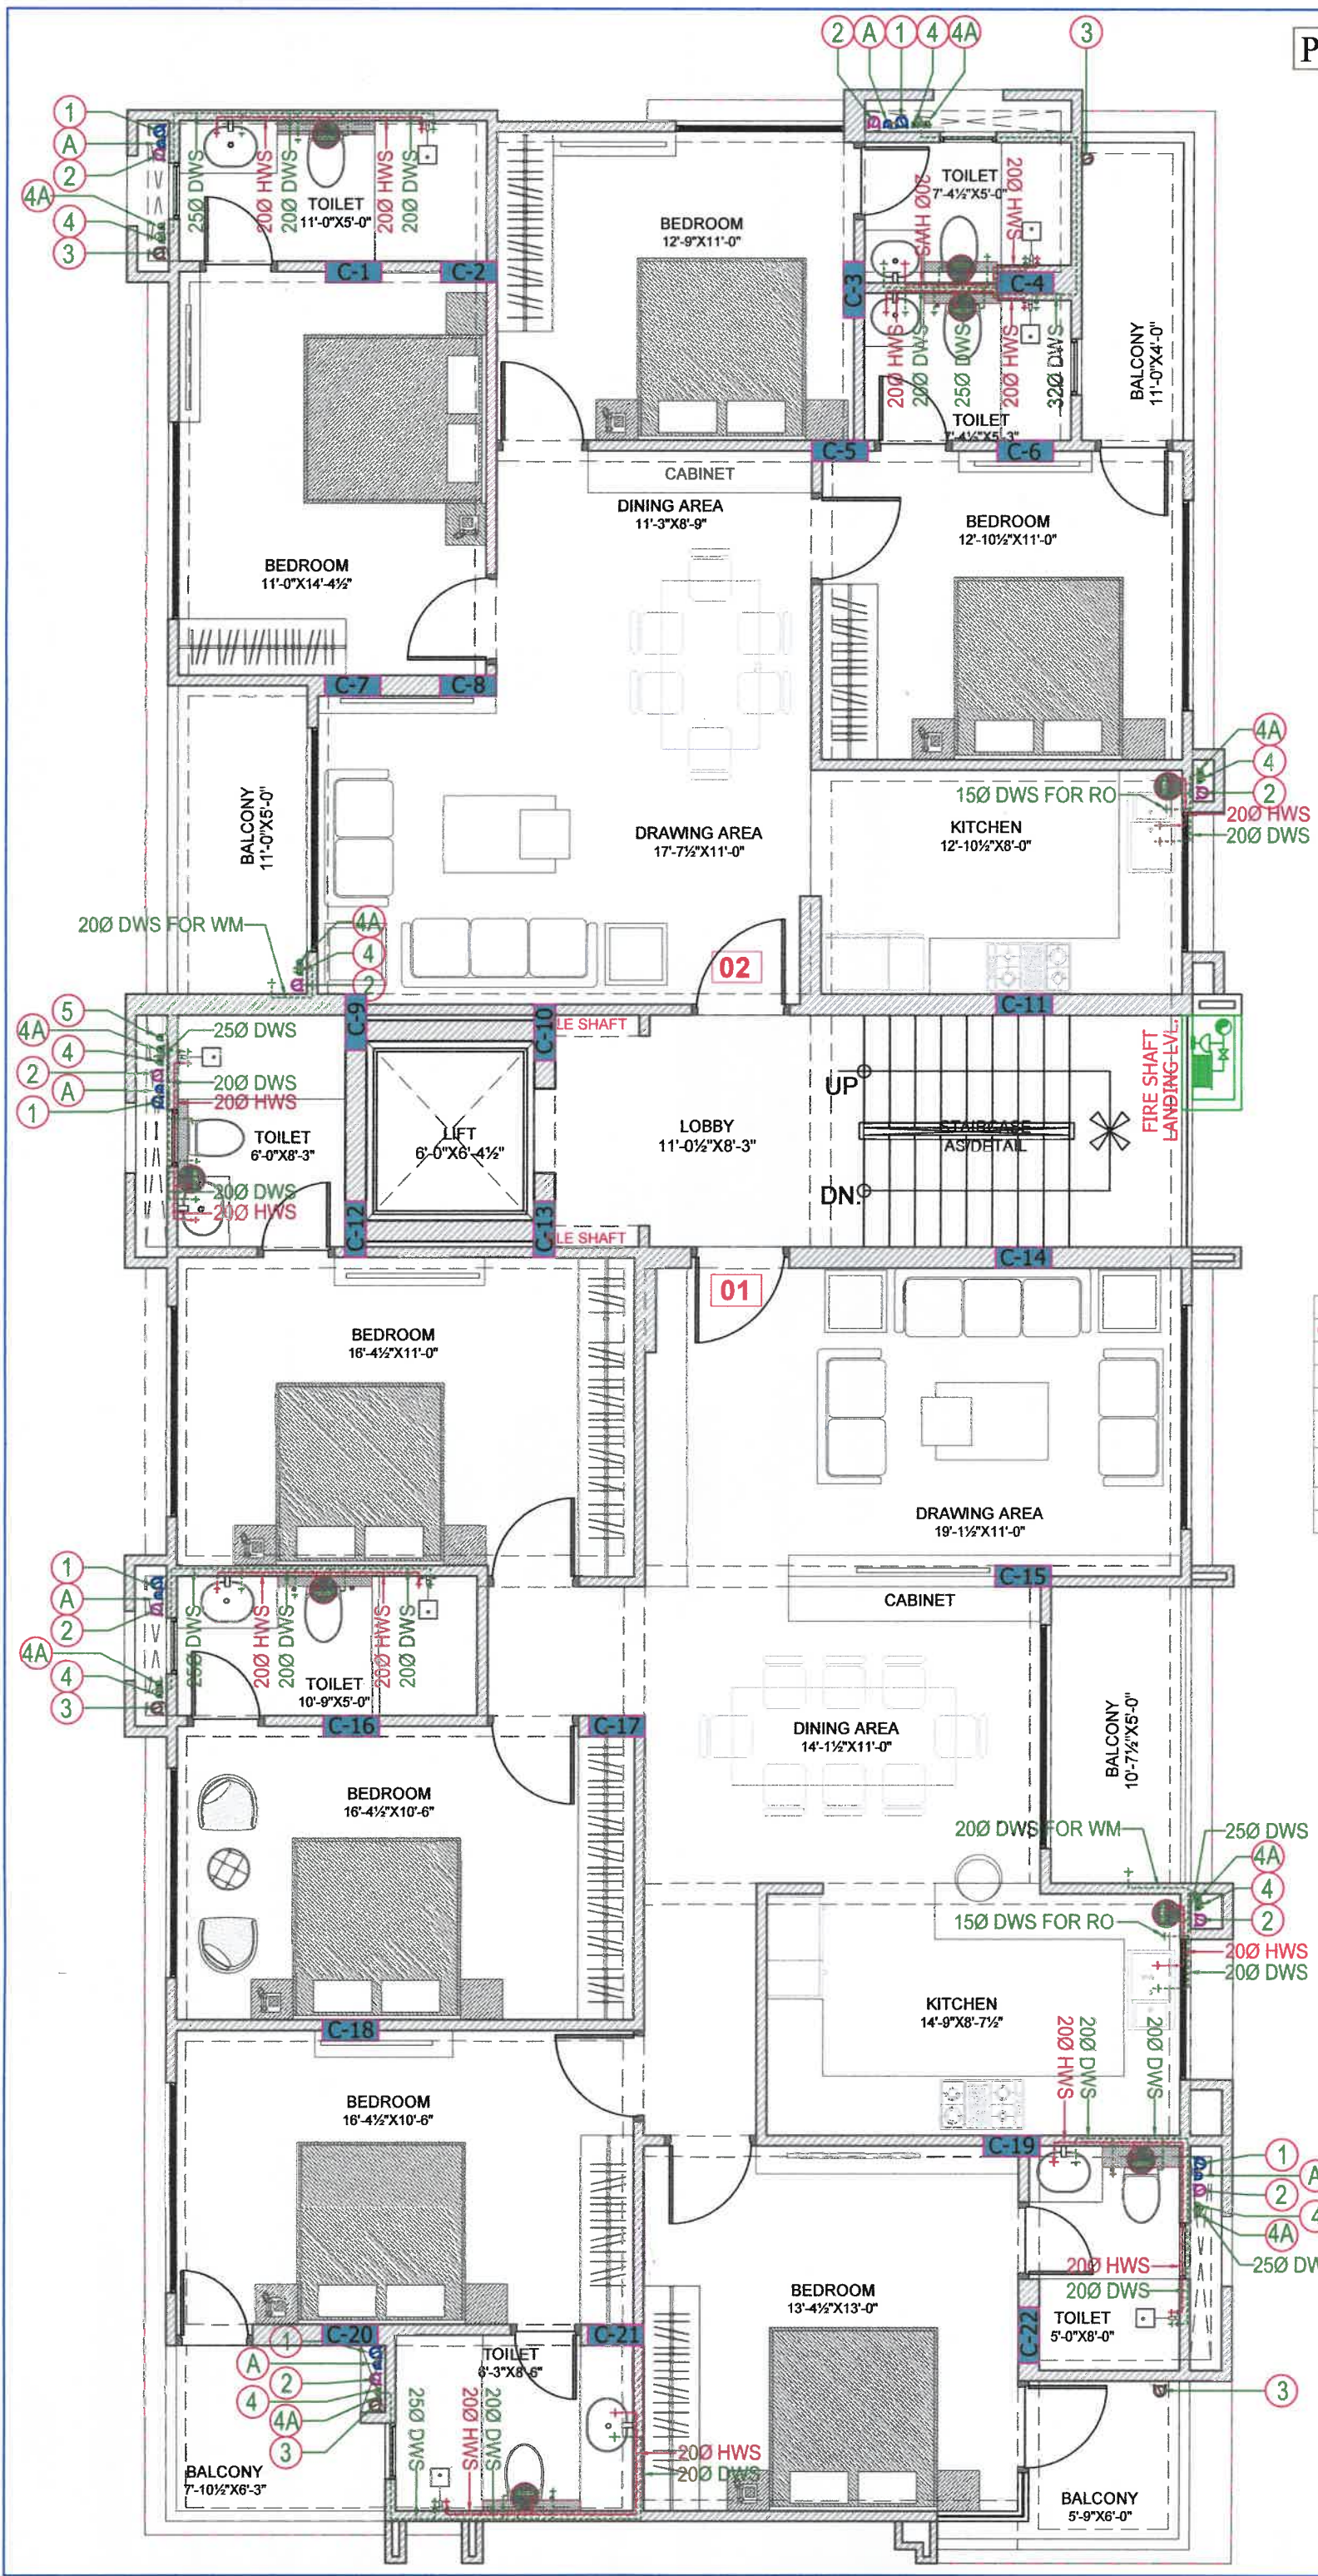


MANATH BEHARA
BTECH (CIVIL)

DWS	DOMESTIC WATER SUPPLY
HWS	HOT WATER SUPPLY
GEYSER	

PIPE NO.	DESCRIPTION
1	110 OD uPVC SOIL PIPE
2	110 OD uPVC WASTE PIPE
3	110 OD uPVC RAIN WATER PIPE FOR TERRACE & BALCONY
4	DOMESTIC WATER SUPPLY D/N TAKE PIPE FOR 3rd FLOOR TO GROUND FLOOR *
4A	DOMESTIC WATER SUPPLY D/N TAKE PIPE FOR 4th & 5th FLOOR *
5	DOMESTIC WATER SUPPLY RISER PIPE *
A	75# ANTISYPHONAGE PIPE (VENT PIPE FOR WC)

PROMOTER NAME			
RAJANI GAUR			
PROJECT TITLE			
SHREYA HEIGHTS RESIDENTIAL FLATS AT PLOT NO.-: D 282 B, BANIPARK SCHEME, JAIPUR.			
DRAWING TITLE			
1st TO 3rd FLOOR WATER SUPPLY LAYOUT PLAN			
SERVICES CONSULTANTS			
Srajan Associates MEP Consultant C-35A,Nakshttra Pride, Lajpat marg,c-scheme, Jaipur			
ASSOCIATE PLUMBING CONSULTANT:-			
BEHERA & ASSOCIATES PVT. LTD.  F-623a, BEHIND, CNG FILLING STATION, LADO SARAI, NEW DELHI 110030 PH:- 011-40583898, 09811911853 E mail:- behera.associates@gmail.com			
ARCHITECTS :			
 MISHRA GARG & ASSOCIATES ARCHITECTS,PLANERS & INTERIOR DESIGNER C-35,LAJPAT MARG,C-SCHEME,JAIPUR. TEL. : (0141) 2373274 , 5104986 Email-id :- mishra.garg@gmail.com			
DEALT	CHECKED	DATE	NORTH
S.SINGH	S.BEHERA	14-02-2023	
SCALE	JOB NO.	DRG. NO.	
N.T.S.		PL-02	

PLUMBING DRAWING

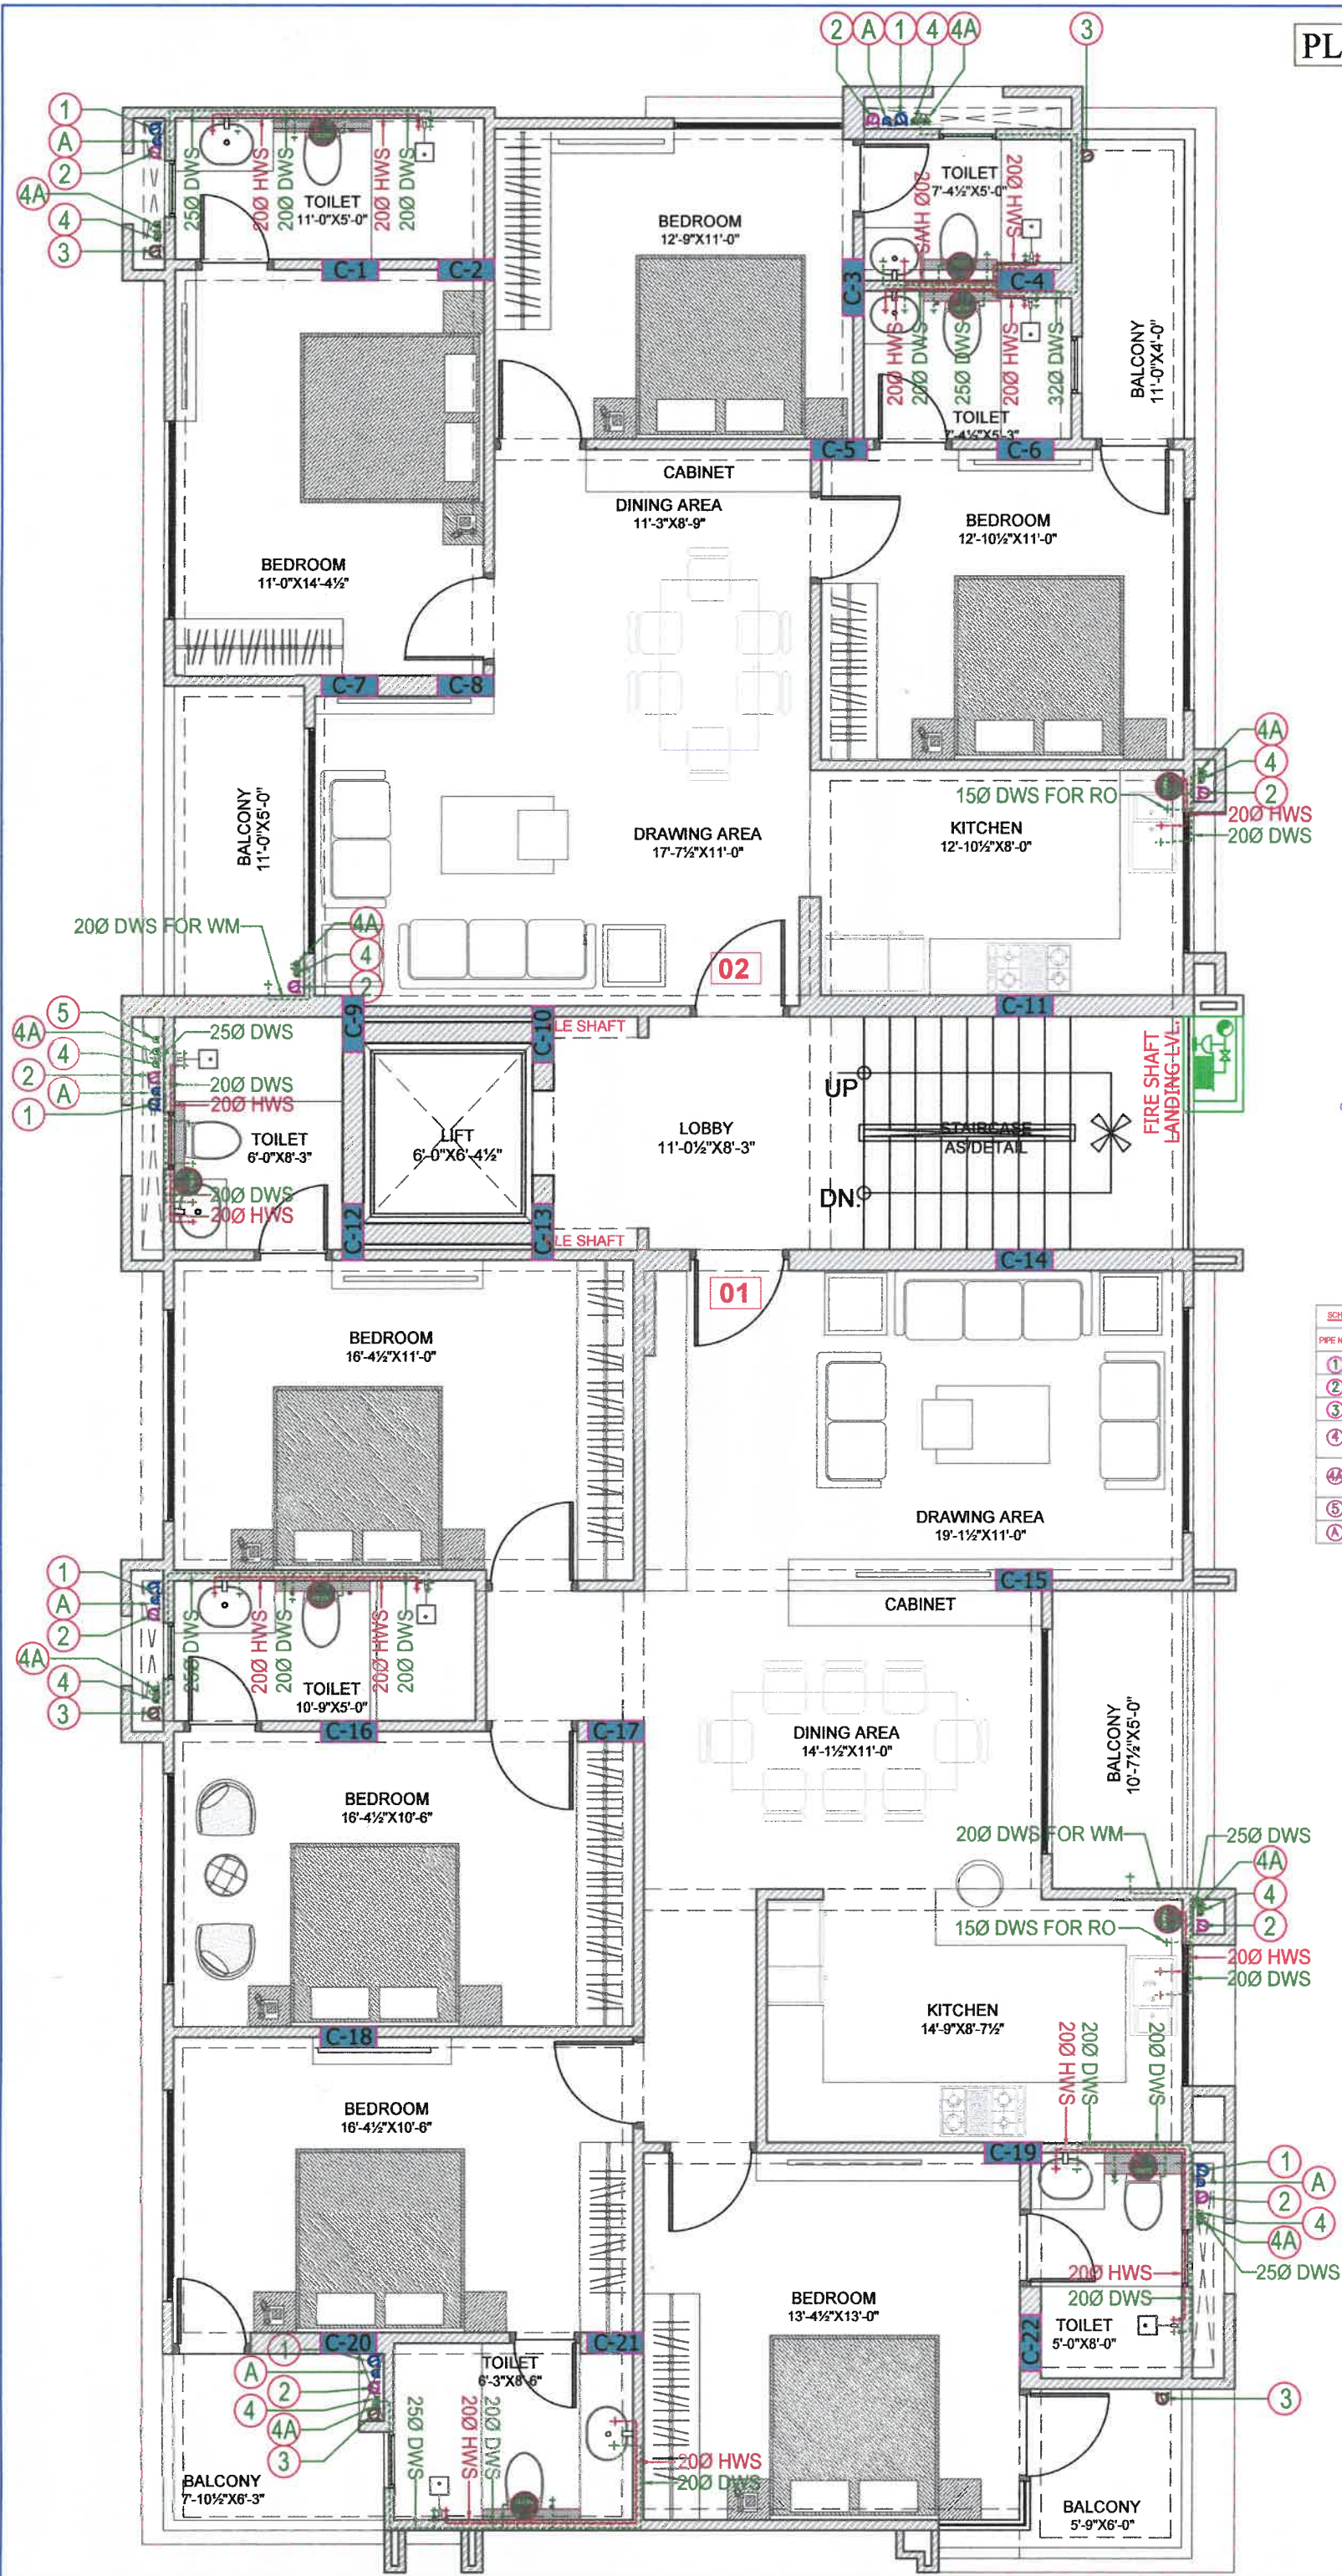

SOMANATH BEHARA
BTECH (CIVIL)

DWS	DOMESTIC WATER SUPPLY
HWS	HOT WATER SUPPLY
GEYSER	

SCHEDULE OF PIPES	
PIPE NO.	DESCRIPTION
1	110 OD uPVC SOIL PIPE
2	110 OD uPVC WASTE PIPE
3	110 OD uPVC RAIN WATER PIPE FOR TERRACE & BALCONY
4	DOMESTIC WATER SUPPLY D/N TAKE PIPE FOR 3rd FLOOR TO GROUND FLOOR *
4A	DOMESTIC WATER SUPPLY D/N TAKE PIPE FOR 4th & 5th FLOOR *
5	DOMESTIC WATER SUPPLY RISER PIPE *
A	75Ø ANTISIPHONAGE PIPE (VENT PIPE FOR WC)

PROMOTER NAME			
RAJANI GAUR			
PROJECT TITLE			
SHREYA HEIGHTS RESIDENTIAL FLATS AT PLOT NO.-: D 282 B, BANIPARK SCHEME, JAIPUR.			
DRAWING TITLE			
4th & 5th FLOOR WATER SUPPLY LAYOUT PLAN			
SERVICES CONSULTANTS			
Srajan Associates MEP Consultant C-35A,Nakshttra Pride, Lajpat marg,c-scheme, Jaipur			
ASSOCIATE PLUMBING CONSULTANT:-			
BEHERA & ASSOCIATES PVT. LTD. F-623a, BEHIND, CNG FILLING STATION, LADO SARAI, NEW DELHI 110030 PH:- 011-40583898, 09811911853 E mail:- behera.associates@gmail.com			
ARCHITECTS :			
 MISHRA GARG & ASSOCIATES ARCHITECTS,PLANERS & INTERIOR DESIGNER C-35,LAJPAT MARG,C-SCHEME,JAIPUR. TEL. : (0141) 2373274 , 5104986 Email-id :- mishra.garg@gmail.com			
DEALT	CHECKED	DATE	NORTH
S.SINGH	S.BEHERA	14-02-2023	
SCALE	JOB NO.	DRG. NO.	
N.T.S.		PL-03	