



Layout Plan of KEDIA'S PARWATI ENCLAVE

Street Light Drawing

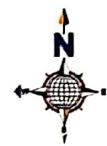

scale 1cm = 5mtr.

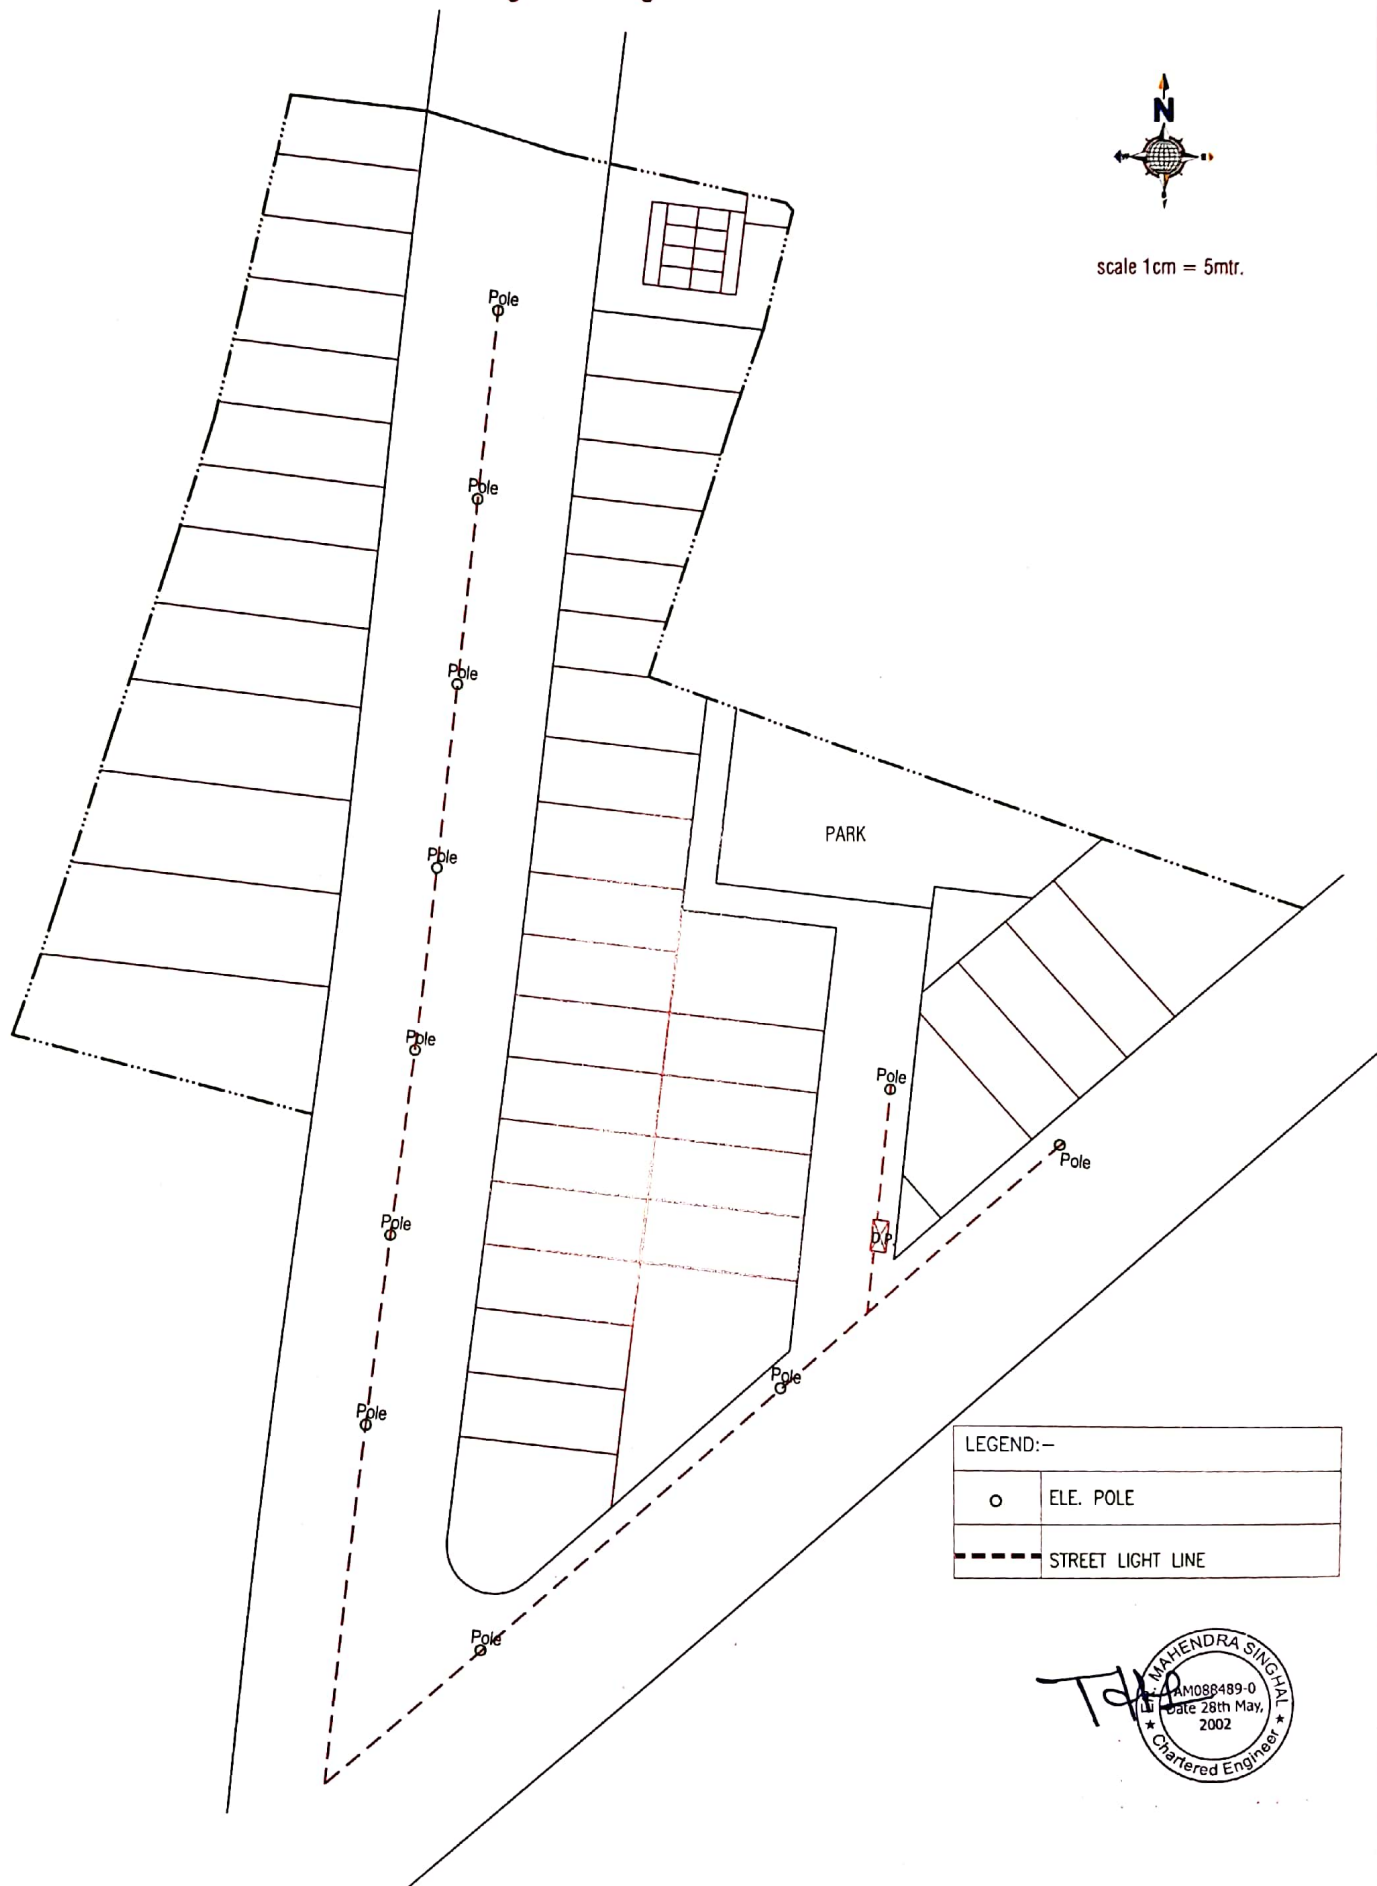

LEGEND:-	
○	ELE. POLE
---	STREET LIGHT LINE

