
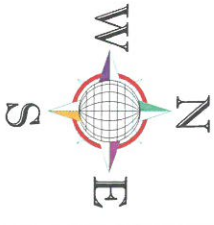


Layout Plan of Water Supply Distribution System For

"RIYASAT TOWN - 1st EXTENSION"

IN KHASRA NO.- 48, 50.

AT VILLAGE :- CHATARBHUJUPURA Uf BHAWANIPURA, TEH.:- CHAKSU, JAIPUR.

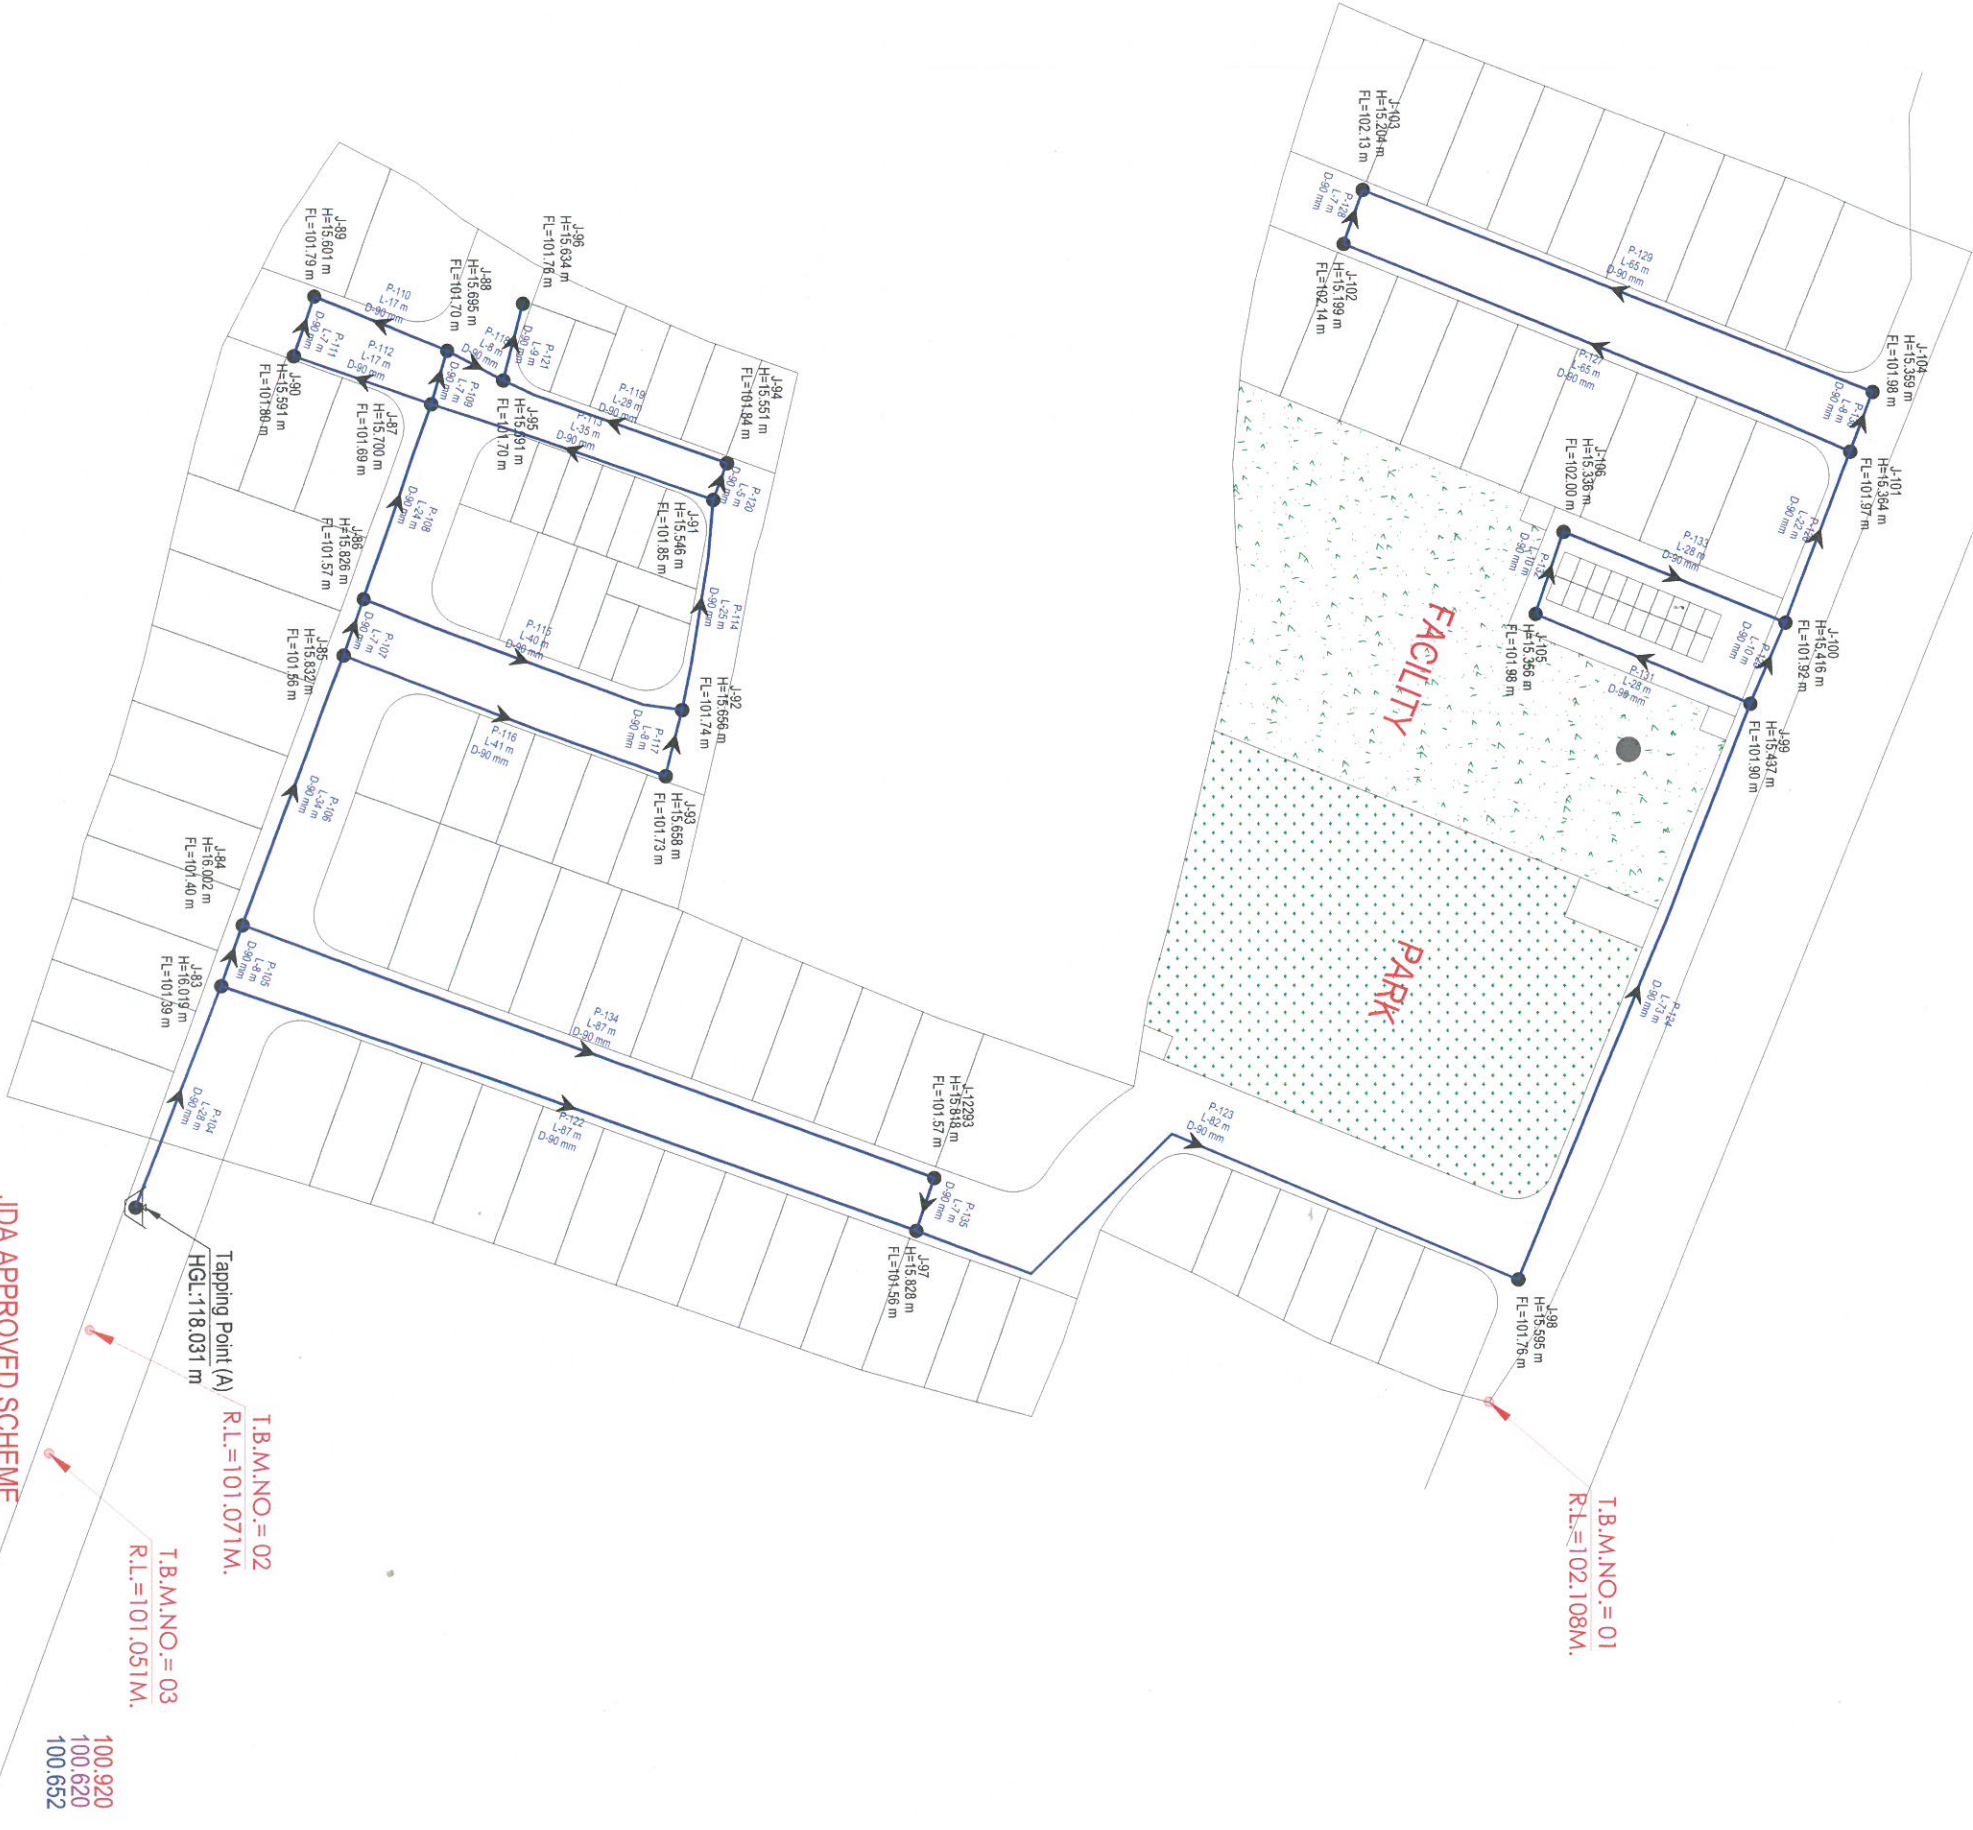

LAY-OUT PLAN OF

(ROADS, ELECTRICALS, SEWER LINE, WATER SUPPLY & RAIN WATER HARVESTING)

- Notes:-
1. ALL DIMENSIONS ARE IN METER & DIAMETERS ARE IN MILLIMETER, UNLESS OTHERWISE SPECIFIED.
 2. EARTH COVER PROVIDED ABOVE PIPE SHALL BE MINIMUM 1.0 M.
 3. PIPE MATERIAL, HDPE PIPE.

Notes:-
We have considered 'FL' as a Top Finish Level of Road
FL: Top Finish Level of Road

LEGENDS :- WATER SUPPLY NETWORK

90 mm DIA PIPE
1056 Meter Pipe Length

TAPPING POINT (A)

Water Line Slope

Flow Direction

Flow Direction

DESIGN BY:-

CIVIL TECH ENGINEERING SOLUTION
LINE SURVEYING, SURVEYING, DESIGNING, ESTIMATING, DRAWING
Shiv Colony, Near Poodima University,
Shapur (Rajasthan)-303905
Mob:-9664240082
Email:- civiltch930@gmail.com

NAME OF SCHEME :-

PROPOSED LAY OUT PLAN OF
"RIYASAT TOWN - 1st EXTENSION"

SCALE :-

N.T.S

NORTH :-

N

S

E

W

Layout Plan of Water Supply
Distribution System

Er. SACHIN G
B. TECH (CIVIL)
AMIE:- AM 3090705