


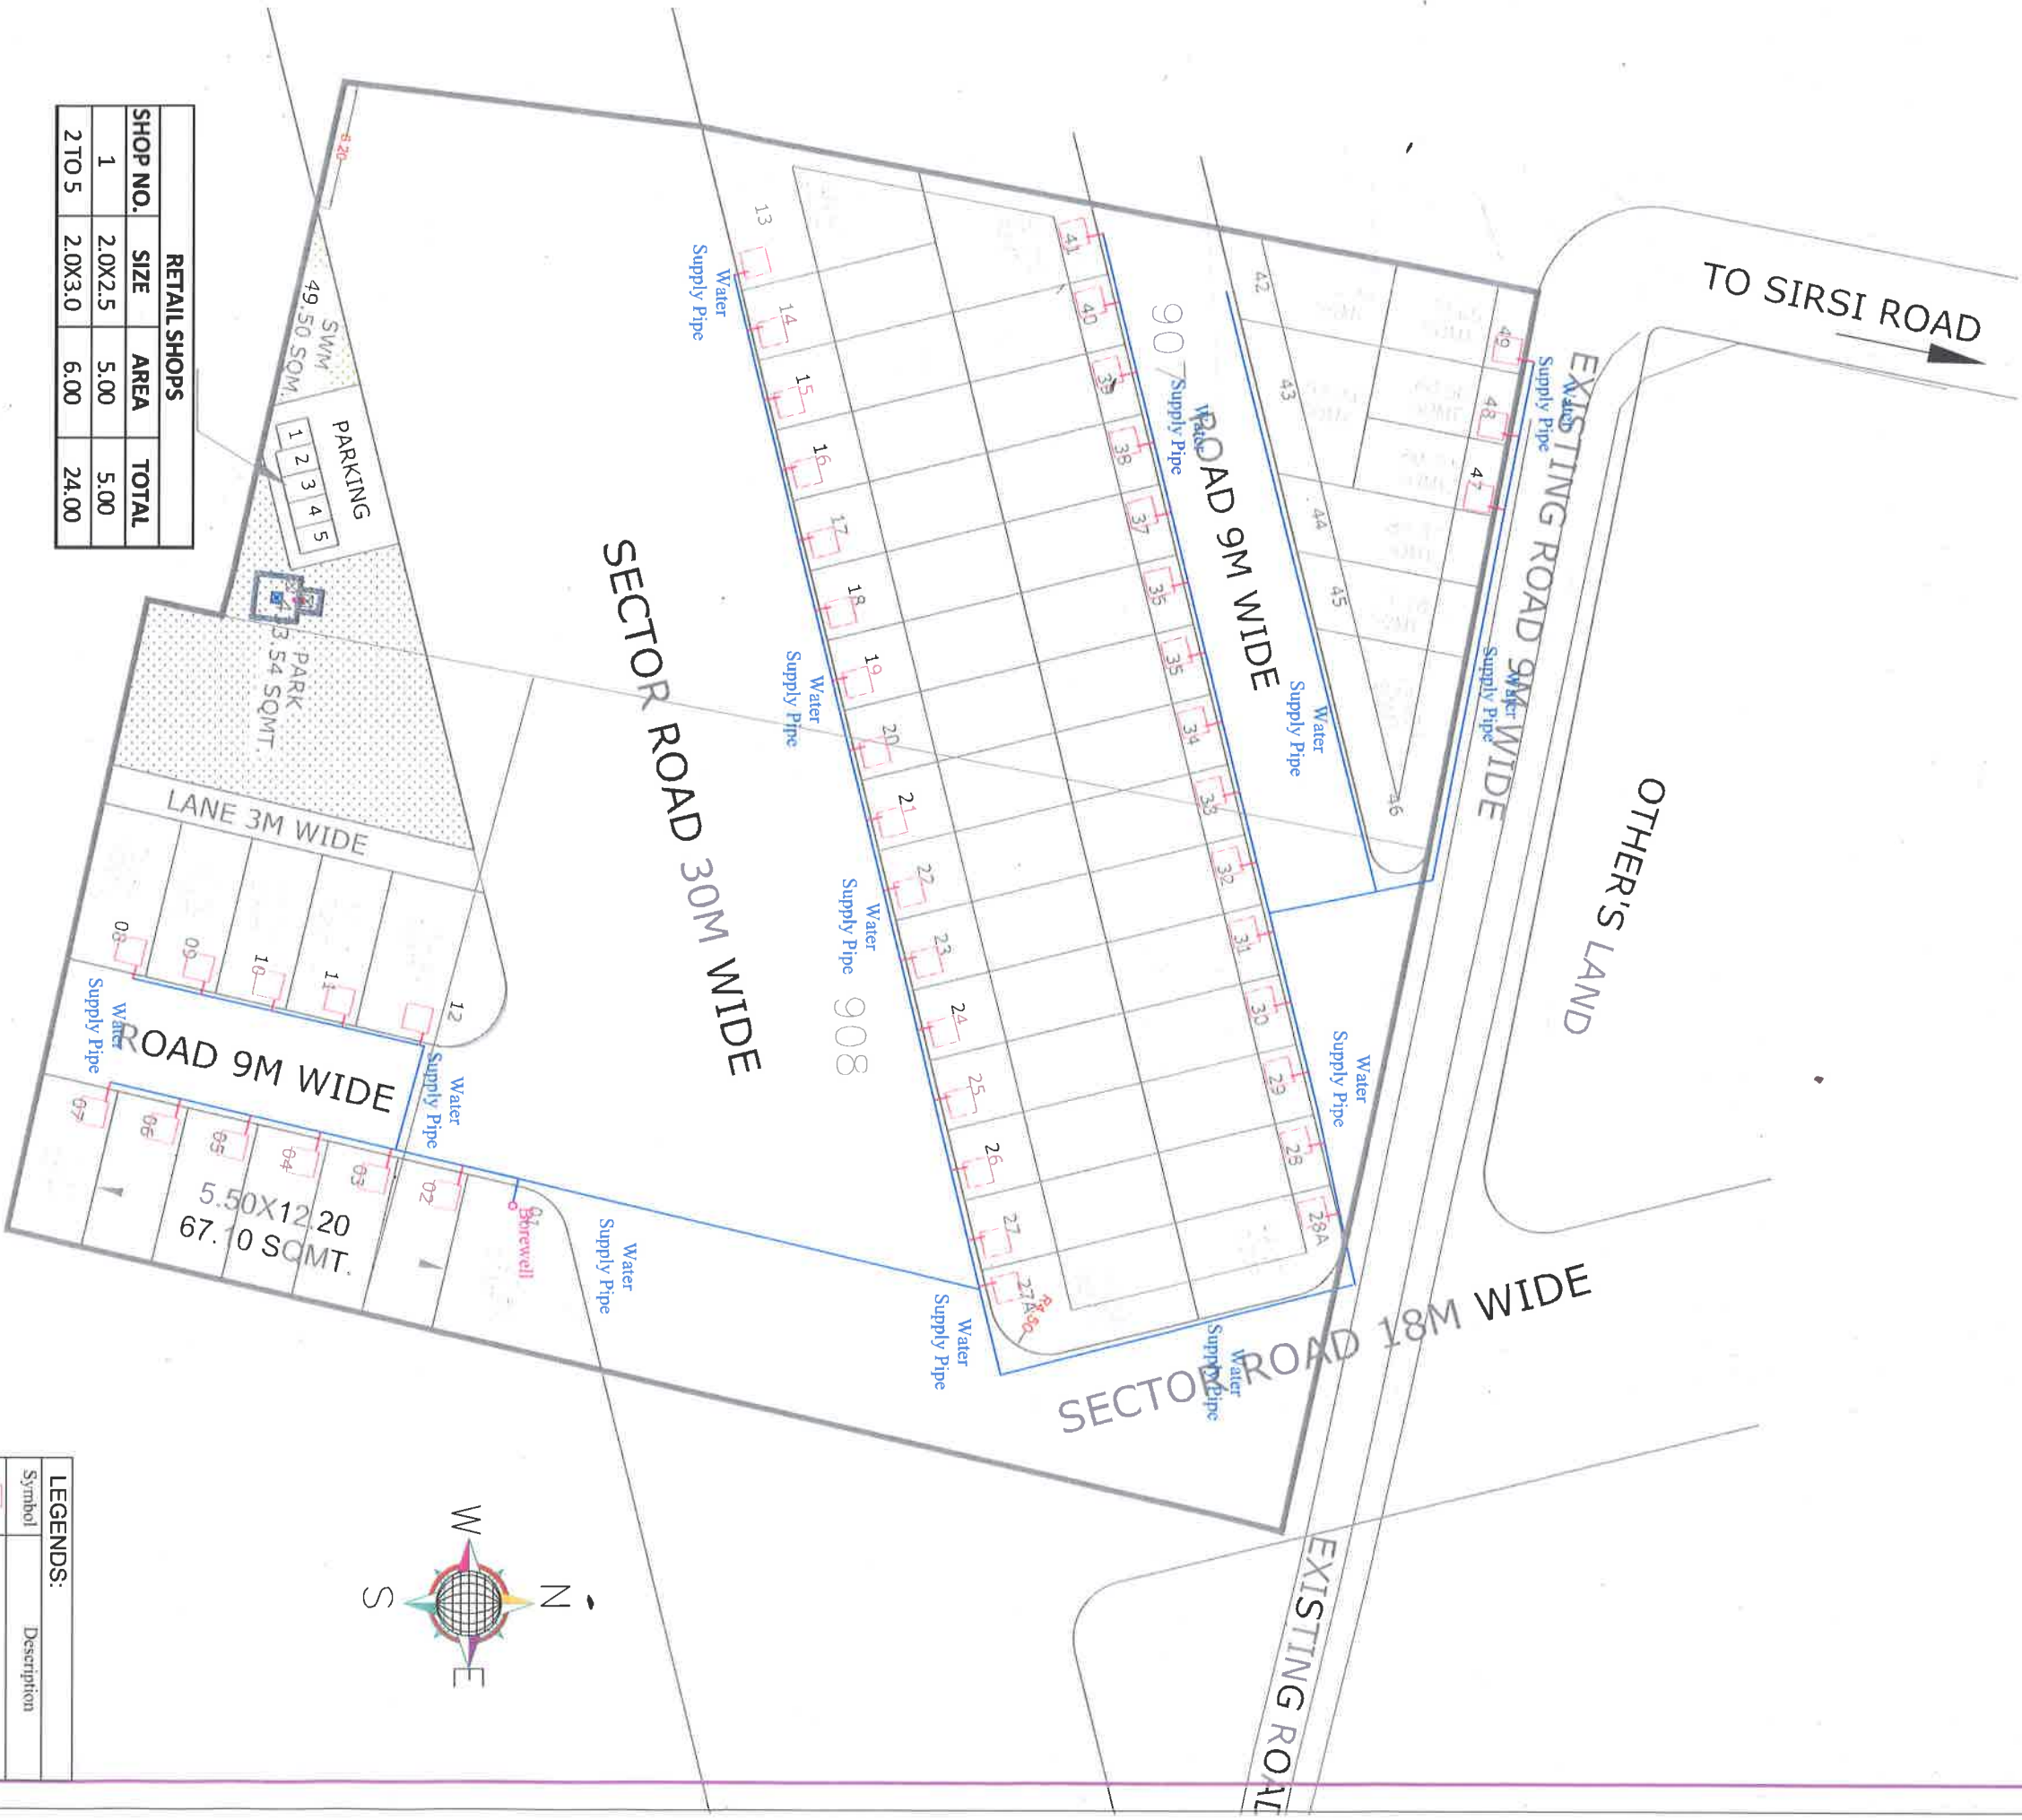

| RETAIL SHOPS |         |      |       |
|--------------|---------|------|-------|
| SHOP NO.     | SIZE    | AREA | TOTAL |
| 1            | 2.0X2.5 | 5.00 | 5.00  |
| 2 TO 5       | 2.0X3.0 | 6.00 | 24.00 |

| S.NO. | LAND USE                    | AREA          | %       |
|-------|-----------------------------|---------------|---------|
| 1.    | RESIDENTIAL PLOT            | 4061.93 SQMT. | 44.46%  |
| 2.    | RETAILS                     | 104.00 SQMT.  | 1.14%   |
| 3.    | PARK/SWM                    | 483.04 SQMT.  | 5.29%   |
| 4.    | SECTOR ROAD & PLANNING ROAD | 4486.30 SQMT. | 49.11%  |
| 5.    | TOTAL AREA                  | 9135.27 SQMT. | 100.00% |

For Milestone Dwellers Pvt. Ltd.

Director

VIPUL AGARWAL  
M.E.P. CONSULTANT  
B.E. ELECTRICAL

LEGENDS:

| Symbol | Description            |
|--------|------------------------|
|        | PLOT UG TANK           |
|        | PLOT WATER SUPPLY PIPE |
|        | WATER SUPPLY PIPE      |

DRG. TITLE:  
SITE WATER SUPPLY  
PIPE ROUTE PLAN

SERVICE CONSULTANT

ASHI ASSOCIATES

F-240, Kirti Vihar, Chandra Shekhar Nagar  
P.O. JALDI, JALDI, 2013-240944, Mathura-281001, India

PROJECT ADDRESS:-

UDB SIRSI VILLAS AT  
KH.NO.906/1,907,908  
VILLAGE:- SIRSI NEAR  
SIRSI ROAD, JAIPUR  
(RAJASTHAN)