

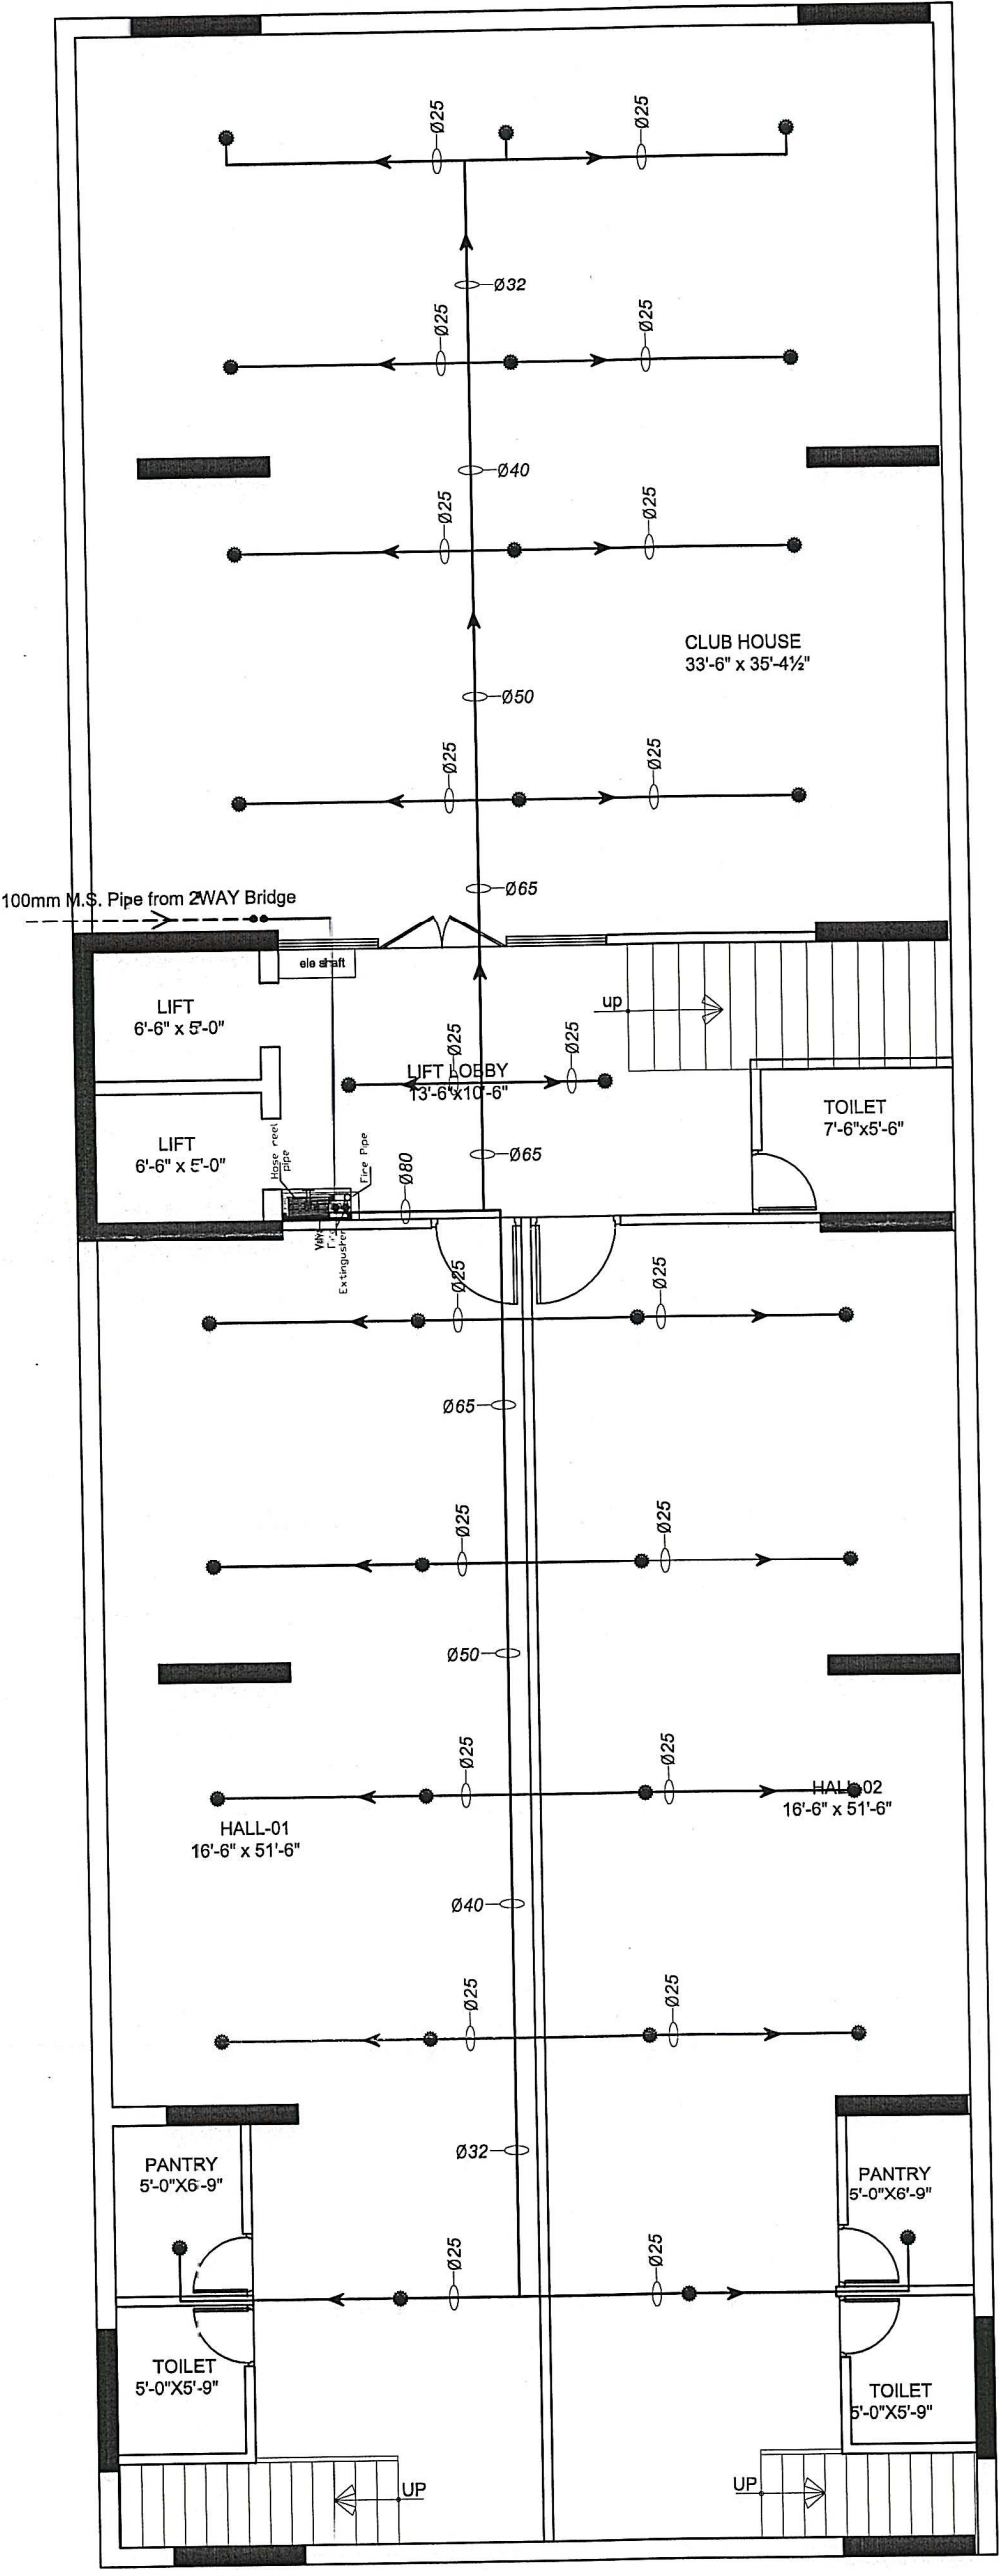
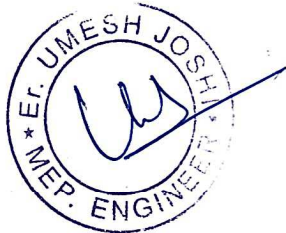


"PEARL ROYAL" ,
PLOT NO. D-231-B, TULSI MARG, BANI PARK, JAIPUR.
PROMOTOR NAME - PEARL INDIA BUILDHOME PVT. LTD.

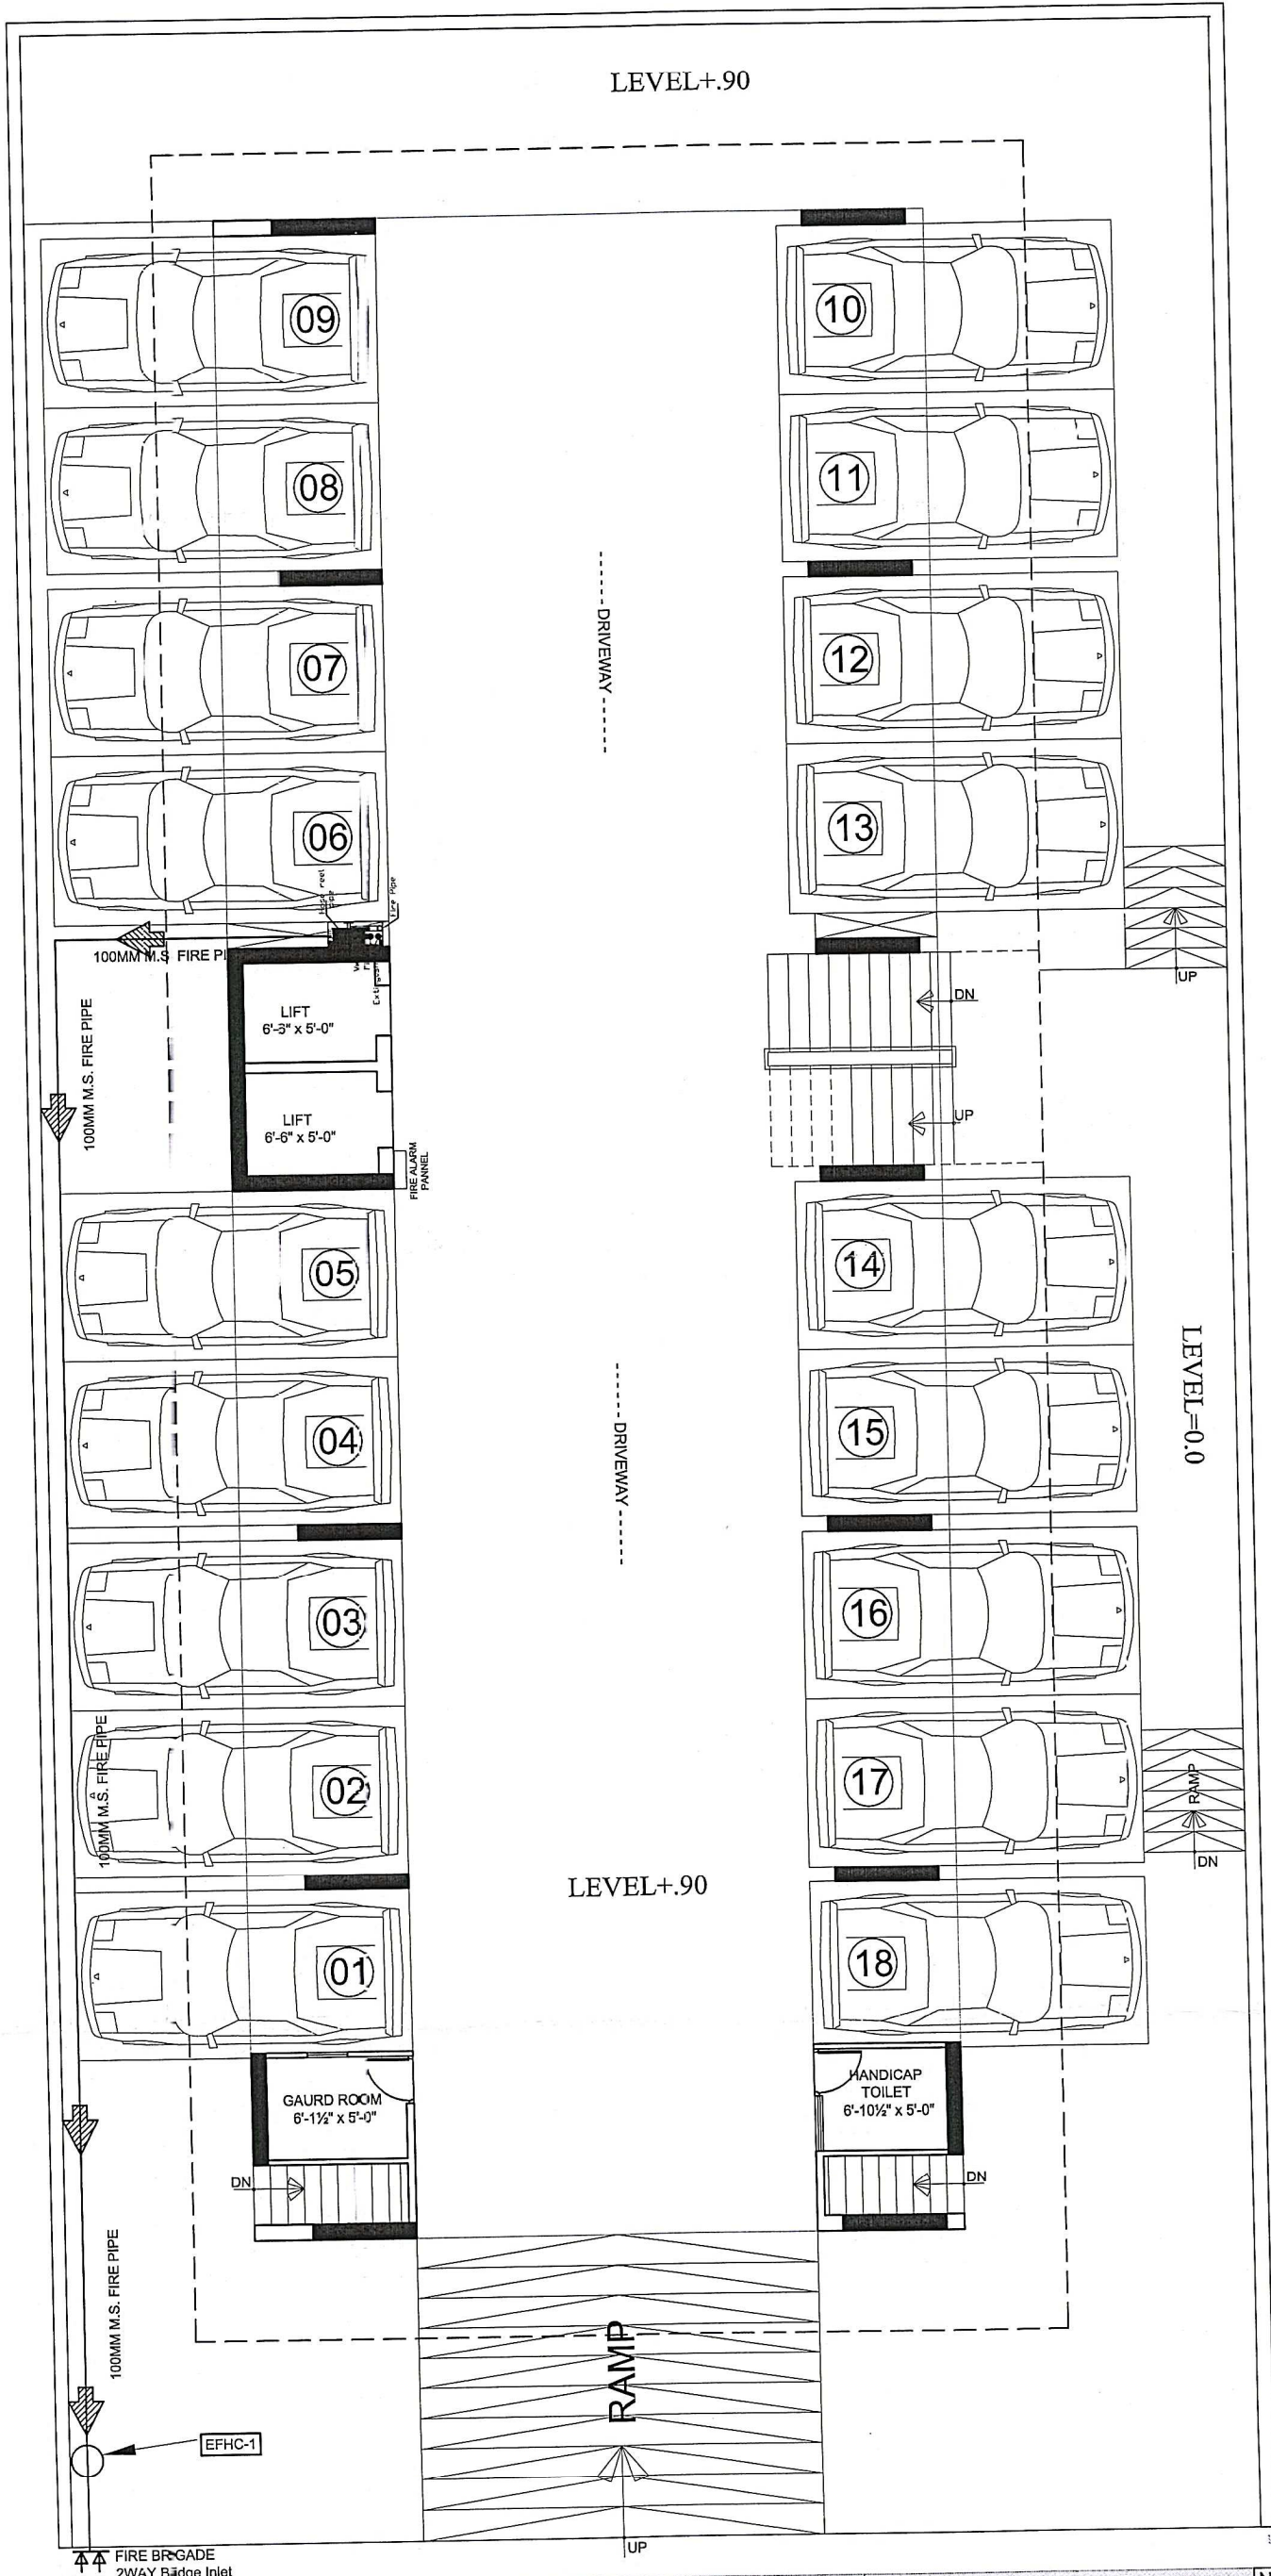



GENERAL NOTES	PROJECT	ARCHITECT	DRAWING	NOTE
1. ALL DIMENSIONS ARE IN FEET & INCHES, UNLESS SPECIFIED OTHERWISE. 2. THE DIMENSIONS ARE TO BE READ ONLY AND NOT TO BE MEASURED. 3. ANY DISCREPANCY IN THE DRAWING SHOULD BE BROUGHT IN THE NOTICE OF THE ARCHITECT.	PEARL ROYAL AT BANPARK	DESTYLIO design style studio	BASEMENT FLOOR FIRE FIGHTING PLAN SH.NO. WO-1 DATE : 25-11-2022 SCALE: N.T.S.	THIS DRAWING IS THE SOLE PROPERTY OF DESTYLIO AND IS NOT TO BE COPIED, USED OR REPRODUCED FOR ANY PURPOSE OTHER THAN FOR WHICH IT HAS BEEN LOANED.

"PEARL ROYAL" ,
PLOT NO. D-231-B, TULSI MARG, BANI PARK, JAIPUR.
PROMOTOR NAME - PEARL INDIA BUILDHOME PVT. LTD.

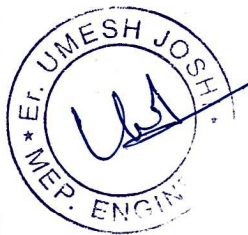

GENERAL NOTES	PROJECT	ARCHITECT	DRAWING			NOTE
1. ALL DIMENSIONS ARE IN FEET & INCHES, UNLESS SPECIFIED OTHERWISE. 2. THE DIMENSIONS ARE TO BE READ ONLY AND NOT TO BE MEASURED. 3. ANY DISCREPANCY IN THE DRAWING SHOULD BE BROUGHT IN THE NOTICE OF THE ARCHITECT.	PEARL ROYAL AT BANIPARK	<div>DESTYLIO</div> <div>design style studio</div>	STILT FLOOR FIRE FIGHTING PLAN			THIS DRAWING IS THE SOLE PROPERTY OF DESTYLIO AND IS NOT TO BE COPIED, USED OR REPRODUCED FOR ANY PURPOSE OTHER THAN FOR WHICH IT HAS BEEN LOANED.
			SH.NO. WO-1	DATE : 25-11-2022 SCALE: N.T.S.	<div>N</div> <div></div>	

"PEARL ROYAL",
PLOT NO. D-231-B, TULSI MARG, BANI PARK, JAIPUR.
PROMOTOR NAME - PEARL INDIA BUILDHOME PVT. LTD.

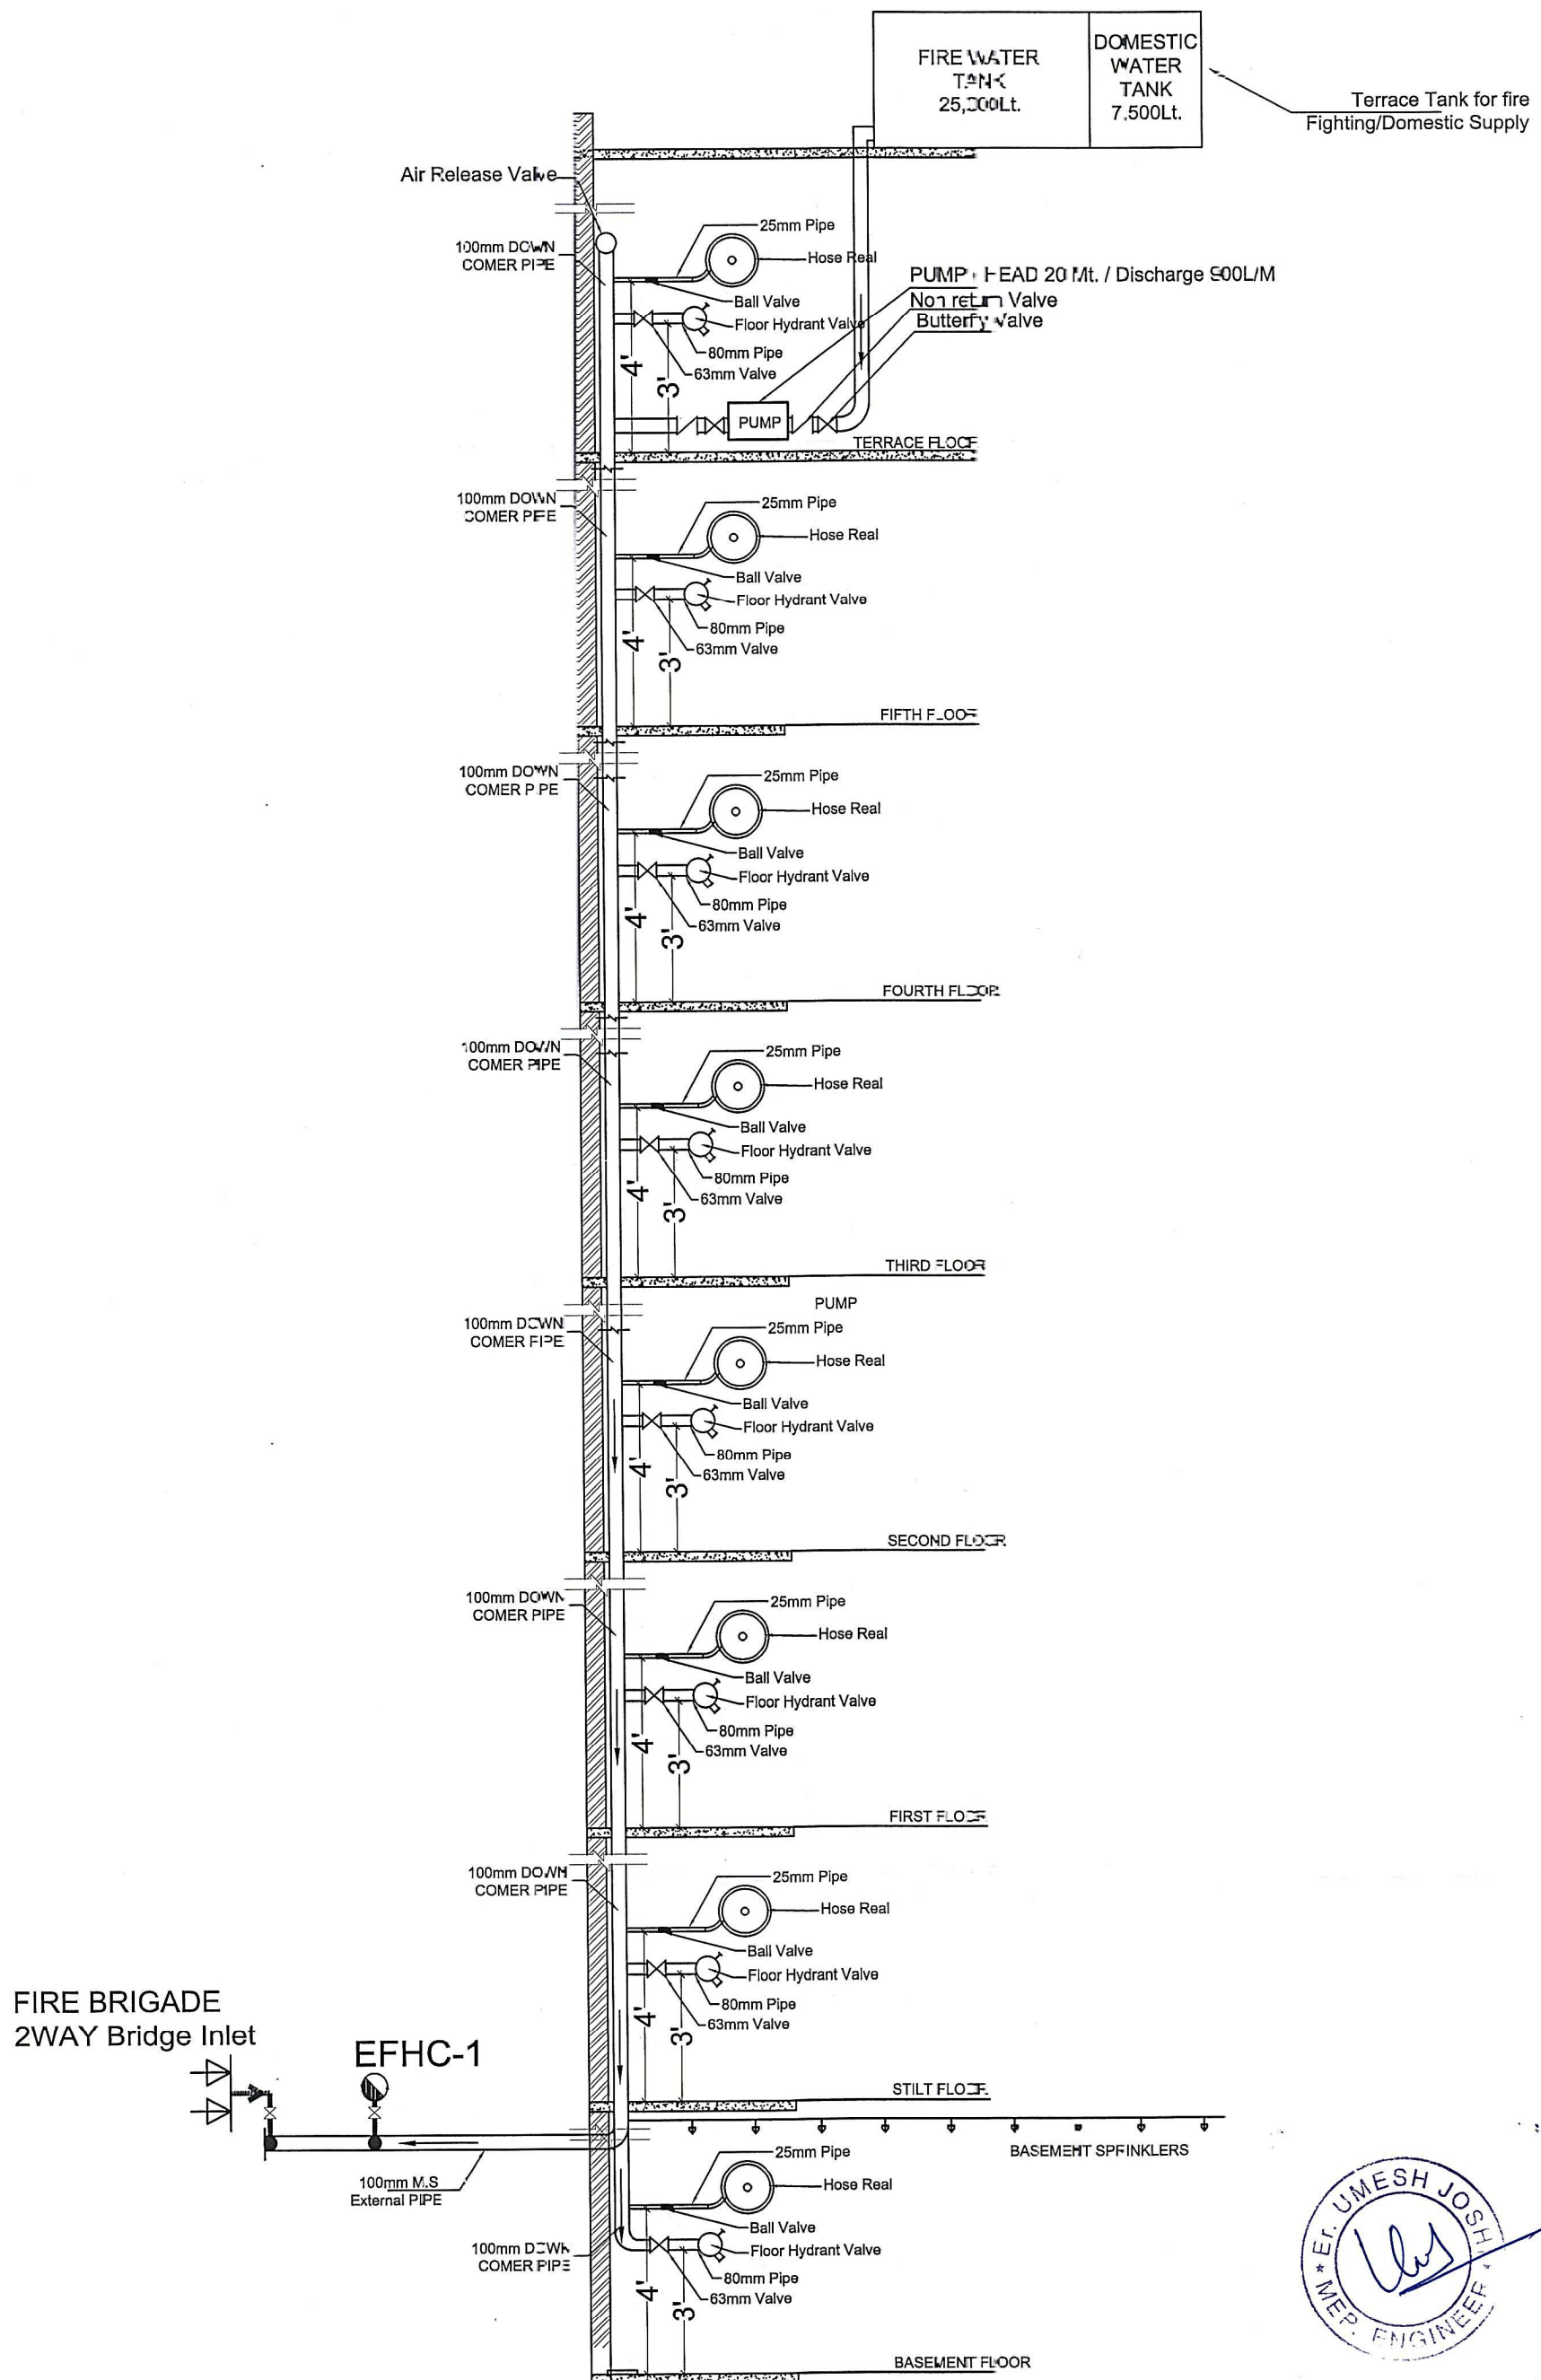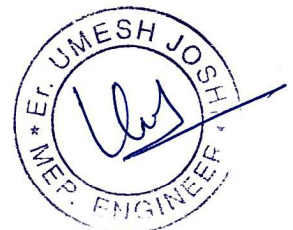

GENERAL NOTES	PROJECT	ARCHITECT	DRAWING	NOTE
1. ALL DIMENSIONS ARE IN FEET & INCHES, UNLESS SPECIFIED OTHERWISE. 2. THE DIMENSIONS ARE TO BE READ ONLY AND NOT TO BE MEASURED. 3. ANY DISCREPANCY IN THE DRAWING SHOULD BE BROUGHT IN THE NOTICE OF THE ARCHITECT.	PEARL ROYAL AT BANIPARK	DESTYLIO design style studio	FIRE FIGHTING - SCHEMATIC PLAN SH.NO. DATE: 25-11-2022 WO-1 SCALE: N.T.S.	THIS DRAWING IS THE SOLE PROPERTY OF DESTYLIO AND IS NOT TO BE COPIED, USED OR REPRODUCED FOR ANY PURPOSE OTHER THAN FOR WHICH IT HAS BEEN LOANED.