



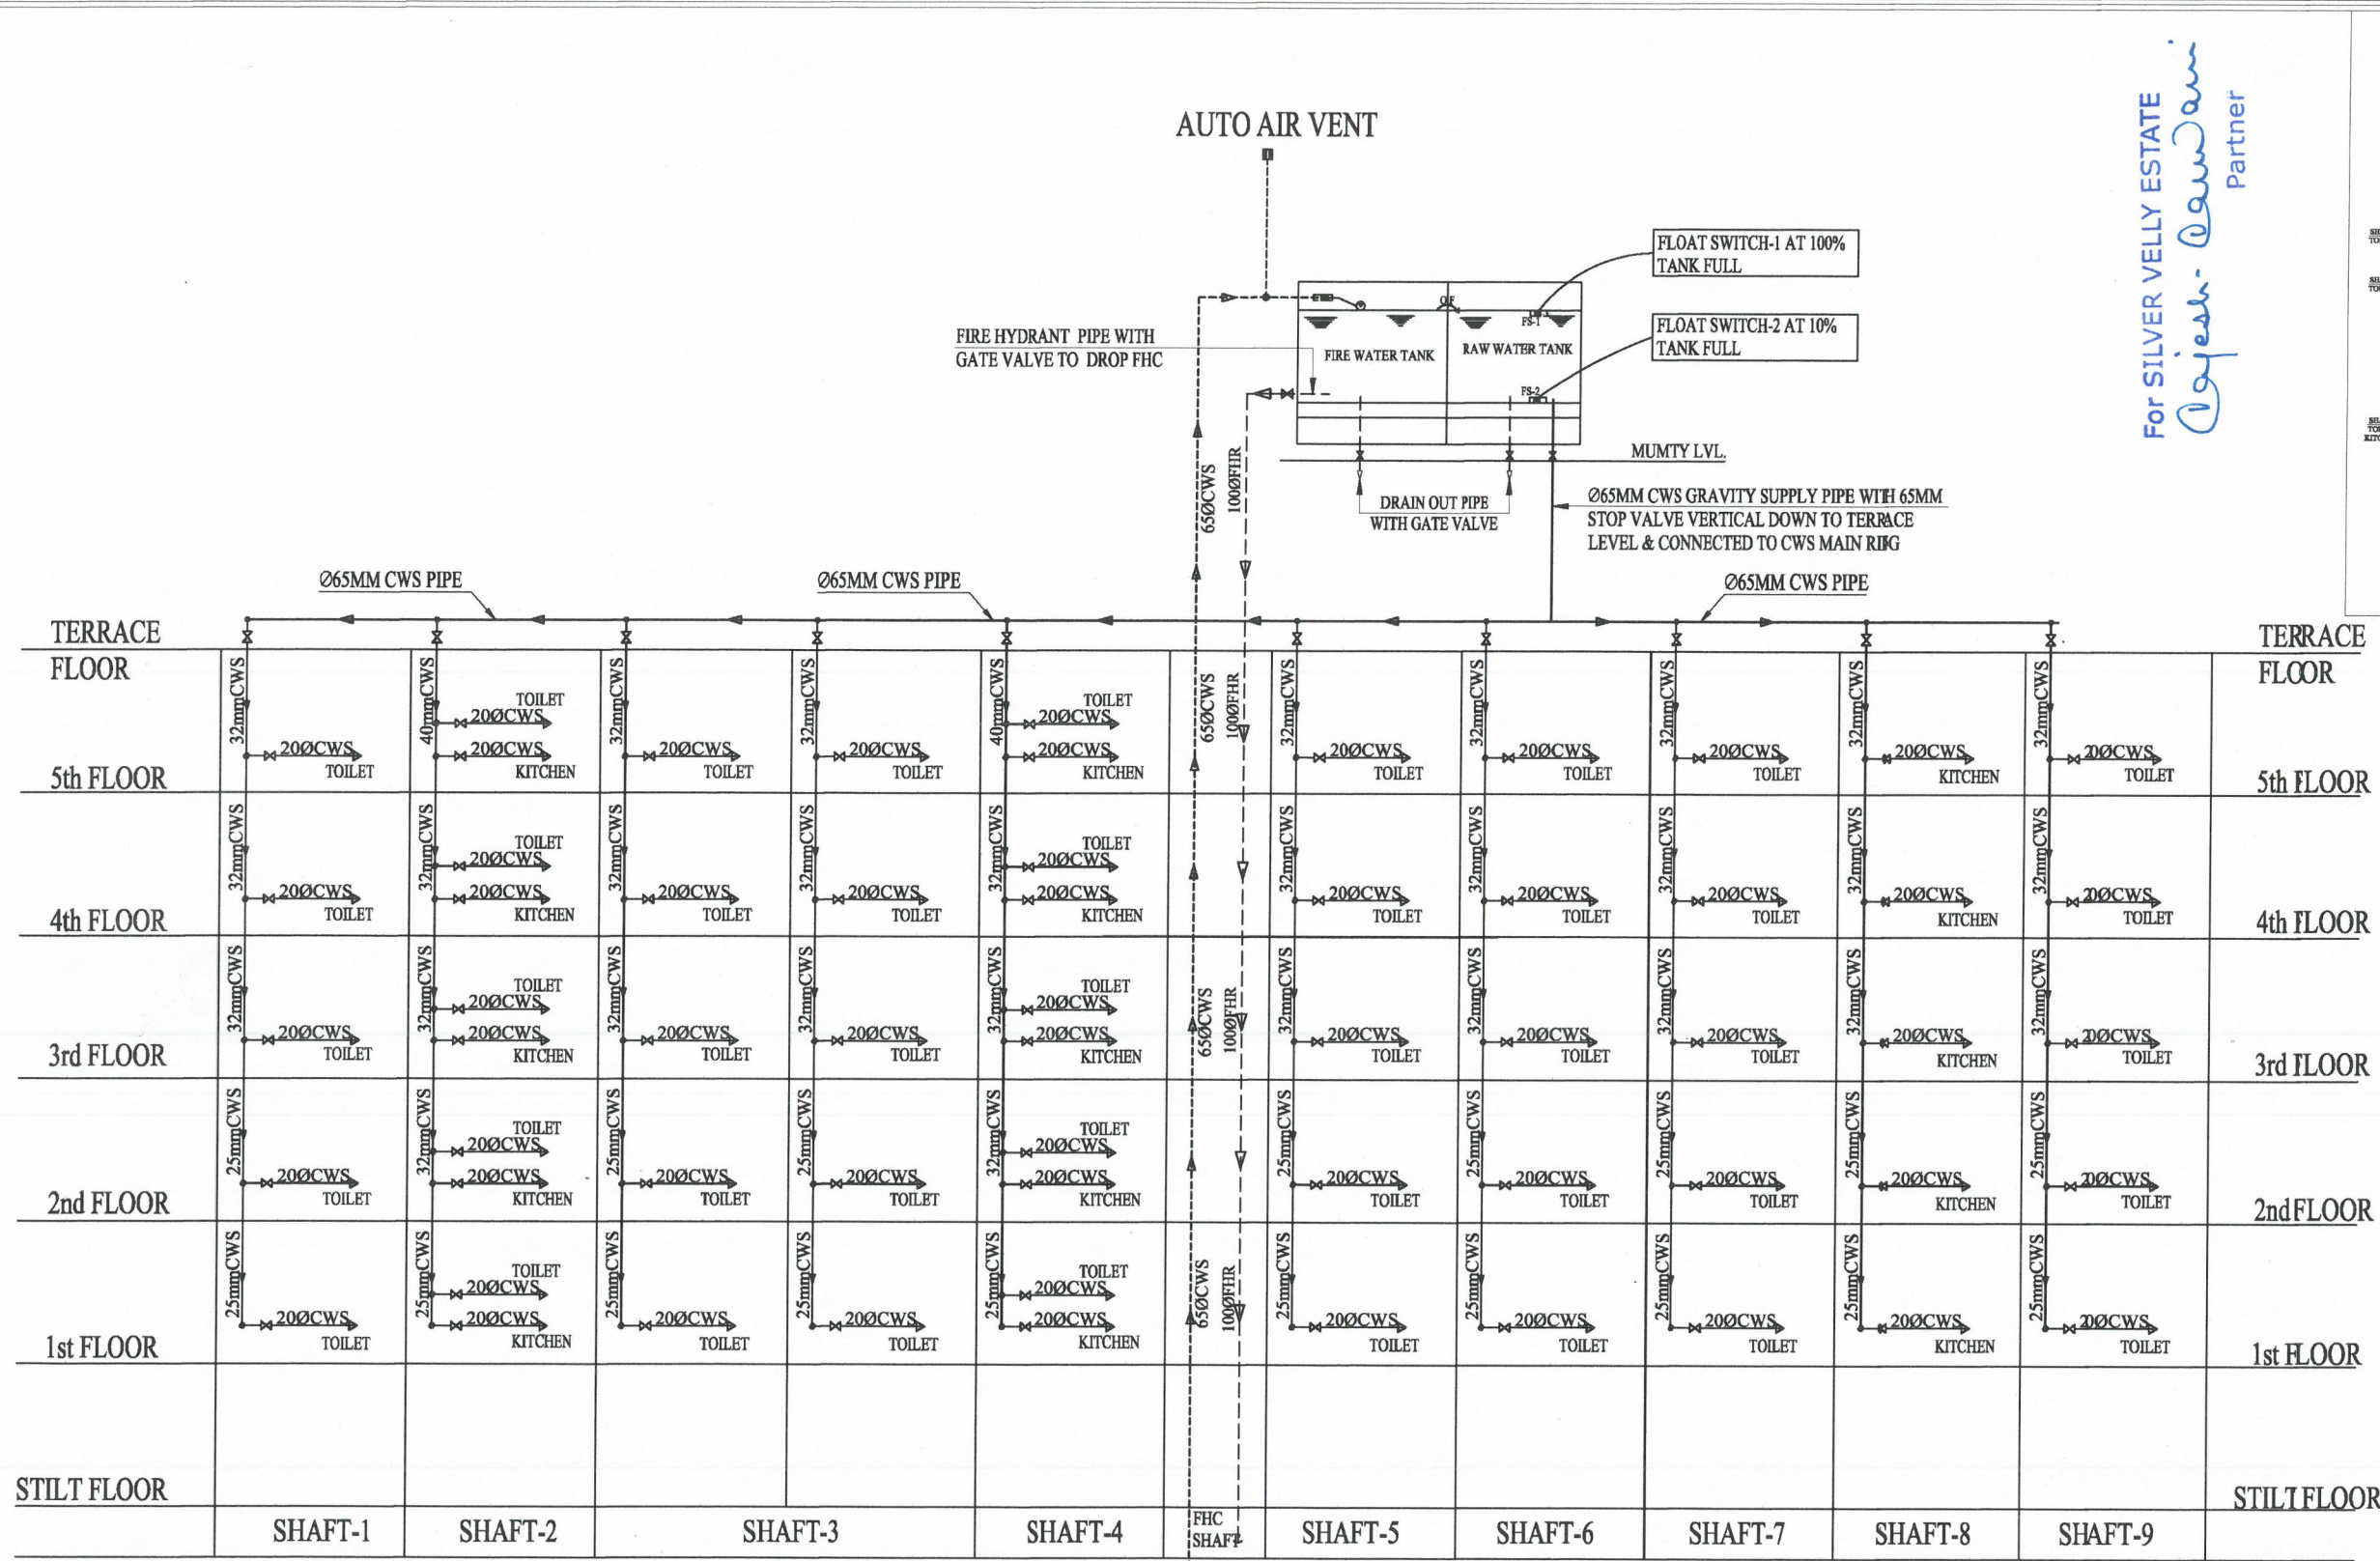

For SILVER VELLY ESTATE
Ajesh - Partner

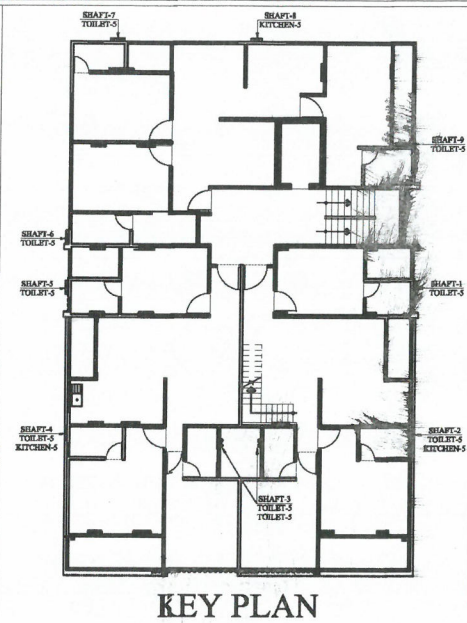

VIPUL AGARWAL
M.T.P. CONSULTANT
B.E. ELECTRICAL

SERVICES CONSULTANT:
ASHI ASSOCIATES
F 9 / 440, Keshav Marg Chitrakut Scheme, Jaipur
PH:91-0-9386-10438 ,0141-2440946 Mail: vipul8591@yahoo.com

DRN BY- RAAJ CKD BY- SANJAY
DATE- 09-02-2024 SCALE- N.T.S.

PROJECT:-
OM RESIDENCY

PROJECT ADDRESS:-
Ehasra No./Plot No.E-175, Village -Jaipur,
C-Scheme, Jaipur-302001 (Rajasthan)

DRAWING:-
WATER SUPPLY
SCHEMATIC DIAGRAM

ARCHITECT :-
SPACE GRID
C-49, Vidya Apartment, Pans Marg,
Bapu Nagar, near Janta Store Circle,
Jaipur-302015
Ph-09314918766, 0141-4005506 (o)
Email: info.spacegrid@gmail.com