PROPOSED LAYOUT PLAN OF

"THE RING RESIDENCY BLOCK-A"

IN KHASRA NO.- 223, 623/223, 224, 224/1, 631/225, 632/225, 635/226, 636/226.
AT VILLAGE - SITARAMPURA, TEH.- SANGANER, JAIPUR.
PROVISION-3C In Chief Minister's Jan Awas Yojana-2015

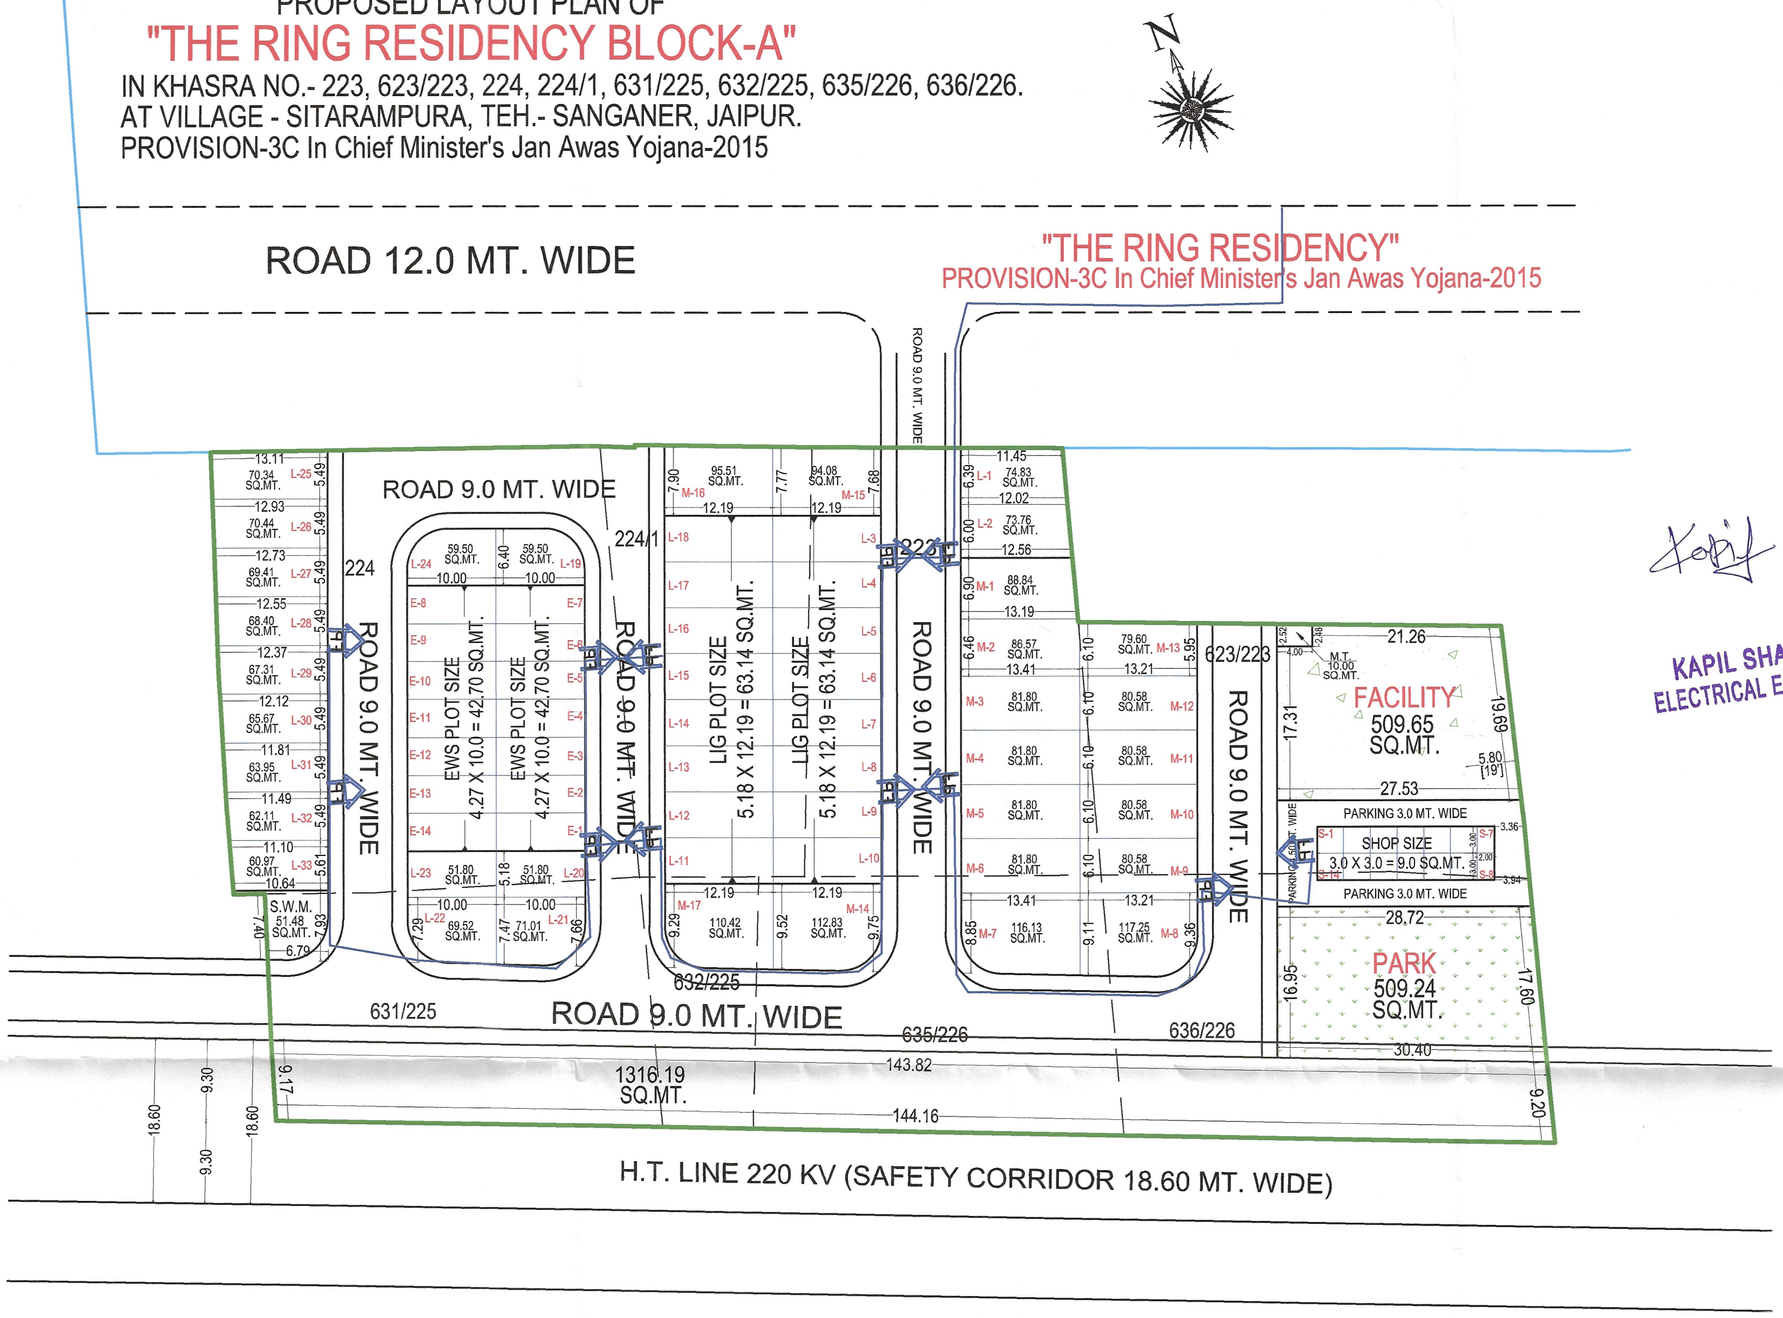

"200AMP FEEDER PANEL"

"4CORE 120 SQ MM XLPE LT CABLE"

"3 CORE 185 SQ MM XLPE HT CABLE"

"TRANSFORMER-S/S"

"ELECTRICAL LINE LAYOUT"

KAPIL SHARMA
ELECTRICAL ENGINEER

J.D.A.

fn'kk lqpd

[kljk ekufp=

igwp ekxZ ekufp=

ekLVj fodkl ;kstuk 2025 de vuqikj Hkw mi;ksx
vkokl; Hkw[k.Mkso dh fuekZ.k fLFkfr %&
1&- EWS Hkw[k.M-14
2&- LIG Hkw[k.M-33
3&- MIG-A Hkw[k.M-17
4&- [kqnZ.k 0;oLFkk Hkw[k.M

;kstuk dh Hkweh dh Js.kh&Hkw&Js- vf/kd.k dh
/kkjk 90 , dh dk;Zdxh ,oa ekStwn ij Hkwfe dk
bLrseky.k esa Js.kh ftls ns[k ;kstuk dh Js.kh Hkwfe
bLrseky.k esa lqfo/kk gksxh gSA

vkns'k
rglhynkj

vkns'k
mi[k.M vf/kdkjh

ch&Js&h @ th&_&Js&h dSM lQ.k
ch vuqKsn esa ;kstuk dsoy Lohd`r dh tk; fd;k

SCHEME NAME :- PROPOSED LAYOUT PLAN OF "THE RING RESIDENCY BLOCK-A"

IN KHASRA NO.- 223, 623/223, 224, 224/1, 631/225, 632/225, 635/226, 636/226,
AT VILLAGE - SITARAMPURA, TEH.- SANGANER, JAIPUR.

ZONE NO. :- 14

SCALE :- 1:500

A.T.P.	D.T.P.	S.T.P.

CONSULTANT :-

Cad Max PROJECTS (P) LTD.
301, Prem Tower,Opp. Police Headquator,
Lalkothi scheme,Tonk Road JAIPUR (RAJ.) 302015
PH.: 0141-4113111, Mob.: +91-9829045931
Website: www.cadmaxpro.com, e-mail: info@cadmaxpro.com

PROPOSED LAYOUT PLAN OF

"THE RING RESIDENCY BLOCK-A"

IN KHASRA NO.- 223, 623/223, 224, 224/1, 631/225, 632/225, 635/226, 636/226.
AT VILLAGE - SITARAMPURA, TEH.- SANGANER, JAIPUR.
PROVISION-3C In Chief Minister's Jan Awas Yojana-2015

ROAD 12.0 MT. WIDE

"THE RING RESIDENCY"
PROVISION-3C In Chief Minister's Jan Awas Yojana-2015

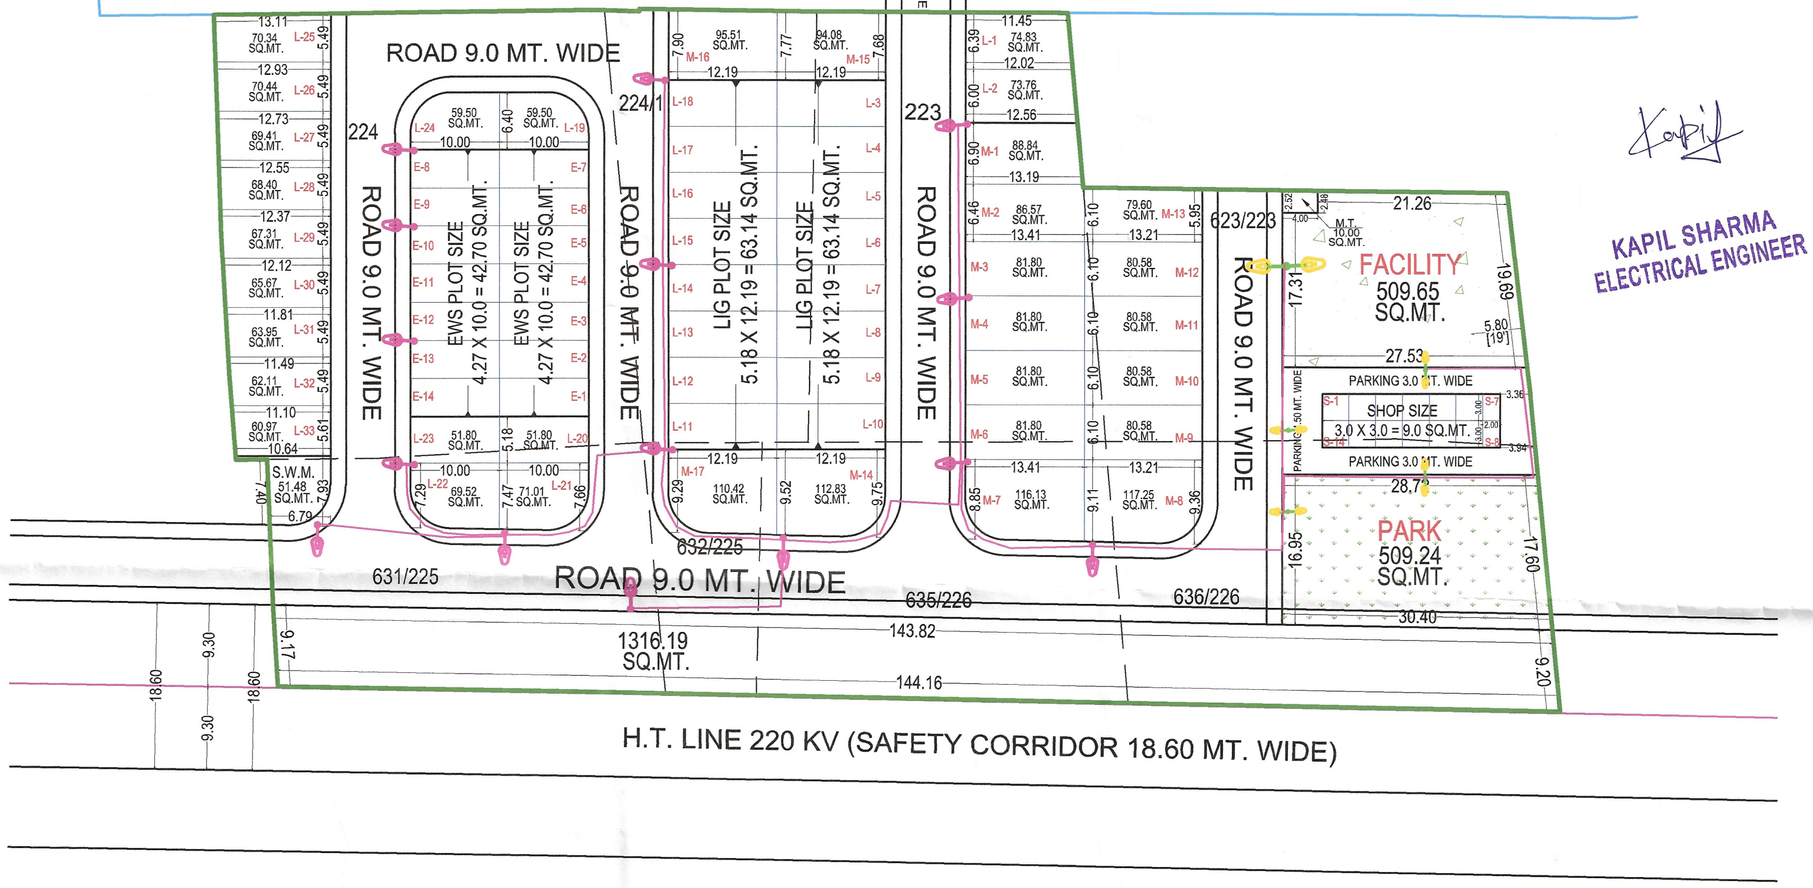

KAPIL SHARMA
ELECTRICAL ENGINEER

7.5 METER SINGLE ARM STRET LIGHT POLE

6.5 METER SINGLE ARM STRET LIGHT POLE

6.5 METER DUAL ARM STRET LIGHT POLE

6 SQ MM 4 CORE ALUMINUM ARR. CABLE

"STREET LIGHT PLAN LAYOUT"

J.D.A.

fn'kk lqpd

[kljk ekufp=

igwp ekxZ ekufp=

ekLVj fodkl ;kstuk 2025 de vuqlkj Hkw mi;ksx
vkadM+k; Hkw[k.Mksa dh fuekZ.k fLFkfr %&

1—	EWS	Hkw[k.M-14
2—	LIG	Hkw[k.M-33
3—	MIG-A	Hkw[k.M-17
4—	[kqnZ.k 0;kfr;k	Hkw[k.M

;kstuk dh HkkSxksfyd fLFkfr vf/kd.k dh
/kjkr 90 ; dh dk;Zdkjh ;ksx lhekUr ij Hkwfe dk
izdkfrdjk esa jkj fdlh xSj ;kstuk dh Hkwfe
izkIr/kjk esa fufgr gks pqdh gSA

vkns'k
rglhynkj

vkns'k
mi[k.M vf/kdkjh tkurkSM+k

ch-ih-ih @ th- ,y- ih- dh vkSfd lq[k frukod
dh vuqlwpk esa ;kstuk dkuwu lekIr dj fn;k fdk

SCHEME NAME :- PROPOSED LAYOUT PLAN OF "THE RING RESIDENCY BLOCK-A"

IN KHASRA NO.- 223, 623/223, 224, 224/1, 631/225, 632/225, 635/226, 636/226,
AT VILLAGE - SITARAMPURA, TEH.- SANGANER, JAIPUR.

ZONE NO. :- 14

SCALE :- 1:500

A.T.P.	D.T.P.	S.T.P.

CONSULTANT :-

Cad Max
PROJECTS (P) LTD.
301, Prem Tower, Opp. Police Headquater,
Lalkothi scheme, Tonk Road JAIPUR (RAJ.) 302015
PH.: 0141-4113111, Mob.: +91-9829040031
Website: www.cadmaxpro.com, e-mail: info@cadmaxpro.com