



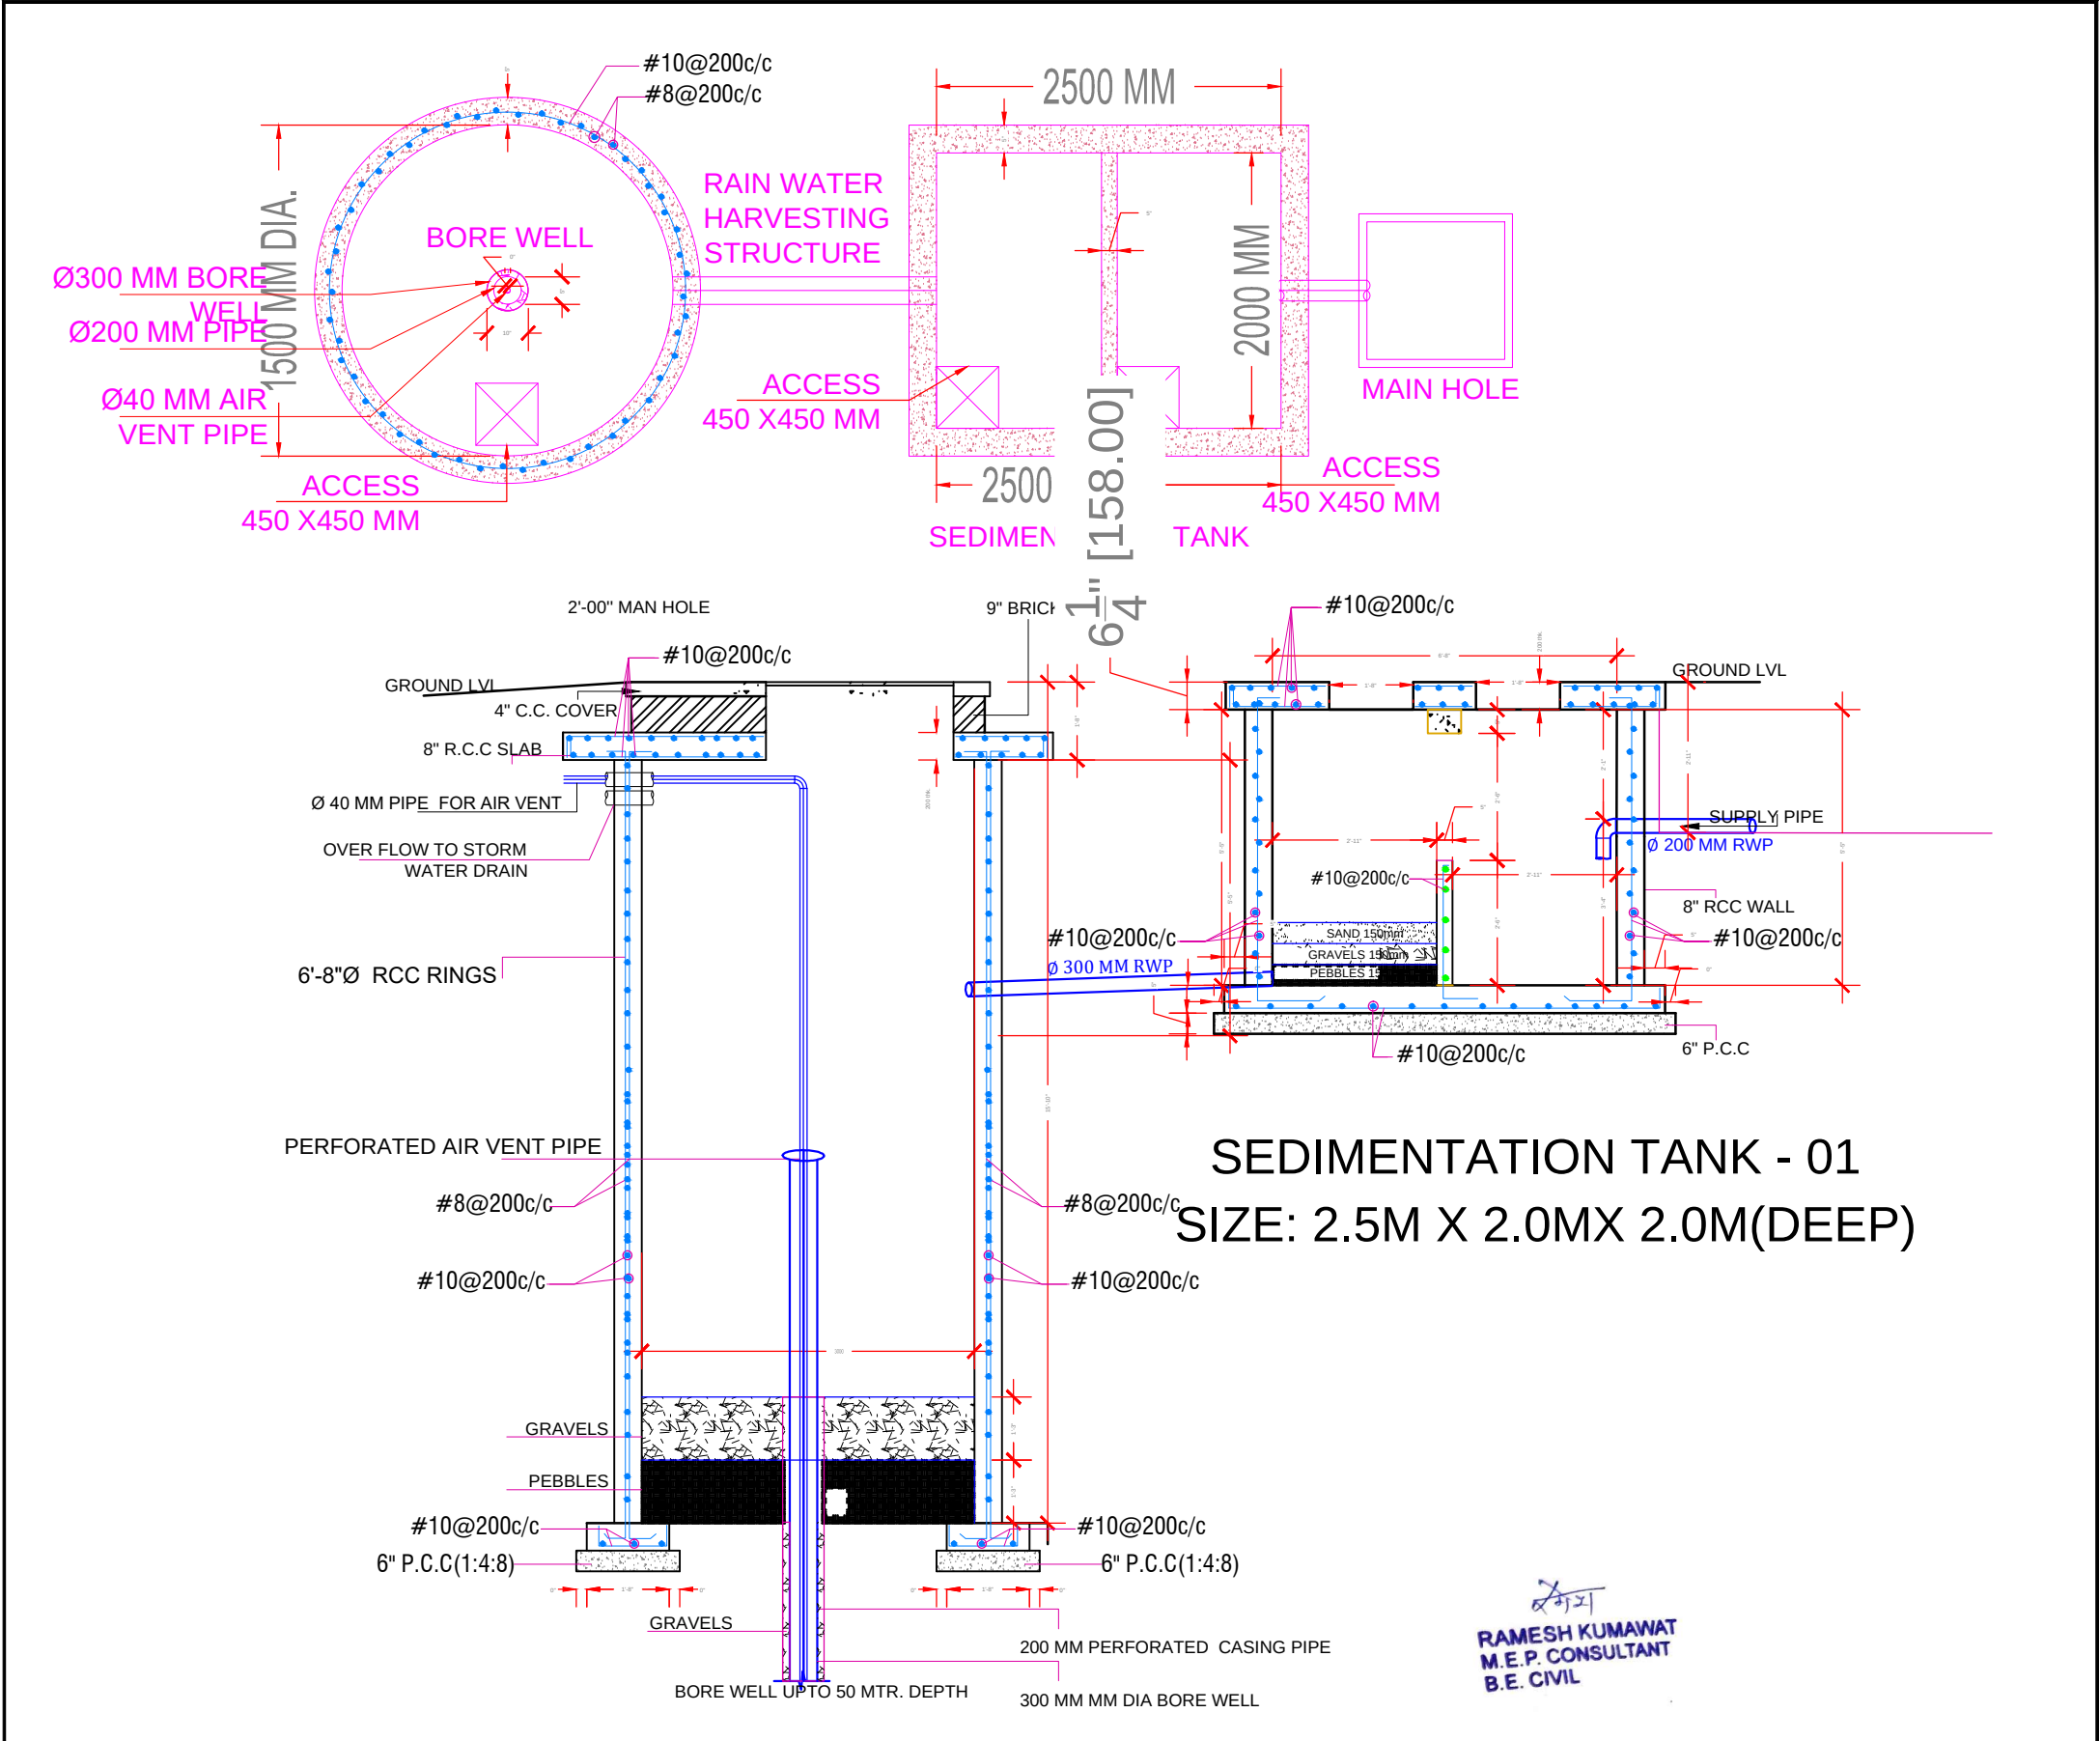

PROJECT TITLE :- PROPOSED RESIDENTIAL FLATS APARTMENT , BUILDING ON PLOT NO.- 70,71,76,77 , PREM SAGAR, JAGATPURA,JAIPUR,RAJASTHAN	DRAWING TITLE :- TYPICAL FLOOR RAIN WATER HARVESTING	SPACE CONSULTANT <small>PLOT-A-173, JAGDAMBA NAGAR, HEERAPURA POWER HOWER, JAIPUR (RAJ) 302024</small>	DRN. BY		DATE	
			APPD. BY		REVISION	
			SCALE			

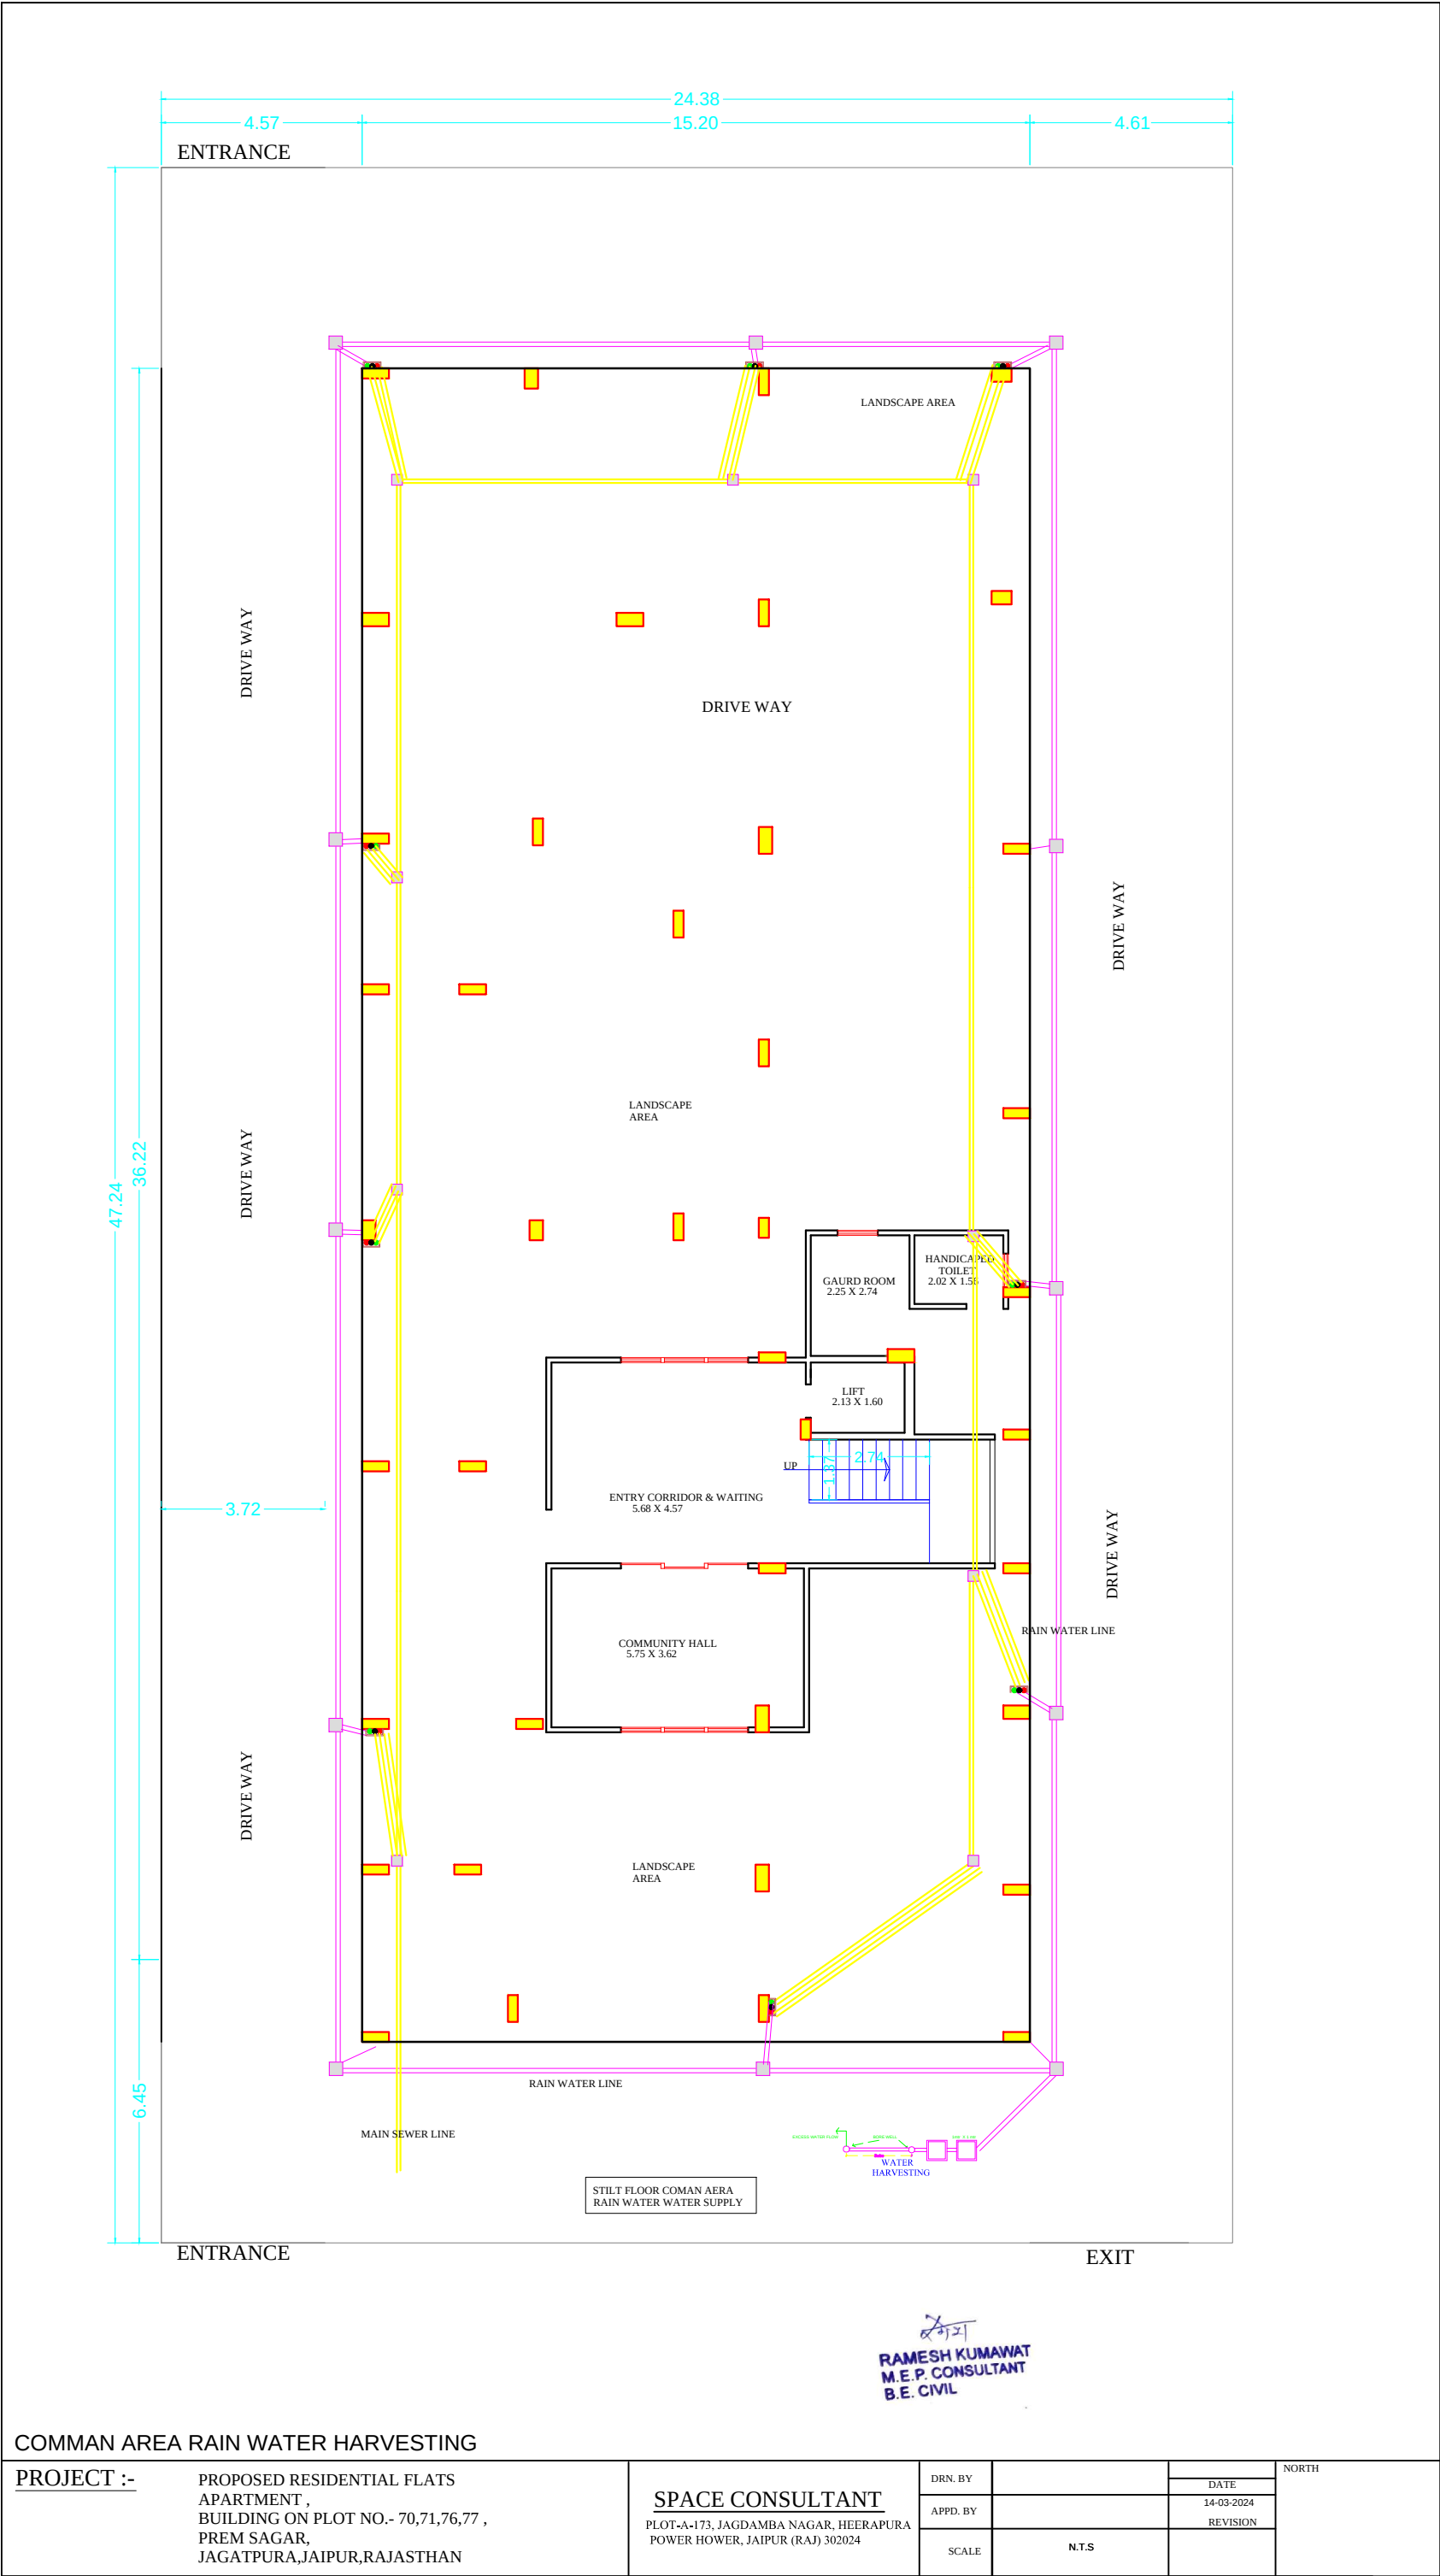

COMMAN AREA RAIN WATER HARVESTING

PROJECT :-	PROPOSED RESIDENTIAL FLATS APARTMENT , BUILDING ON PLOT NO.- 70,71,76,77 , PREM SAGAR, JAGATPURA,JAIPUR,RAJASTHAN	SPACE CONSULTANT PLOT-A-173, JAGDAMBA NAGAR, HEERAPURA POWER HOWER, JAIPUR (RAJ) 302024	DRN. BY		DATE	NORTH
			APPD. BY		14-03-2024	
			SCALE	N.T.S	REVISION	