
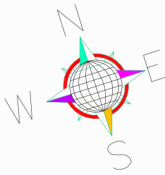


SEWERAGE AND SANITATION PLAN OF
"GOVERDHAN VATIKA"

IN KHASRA NO.- 12,13,354/14,356/15,16,358/17,23,25,348/22.
AT VILLAGE :- RAMSINGHPURA urf RAMPURA, TEH.- SANGANER, JAIPUR

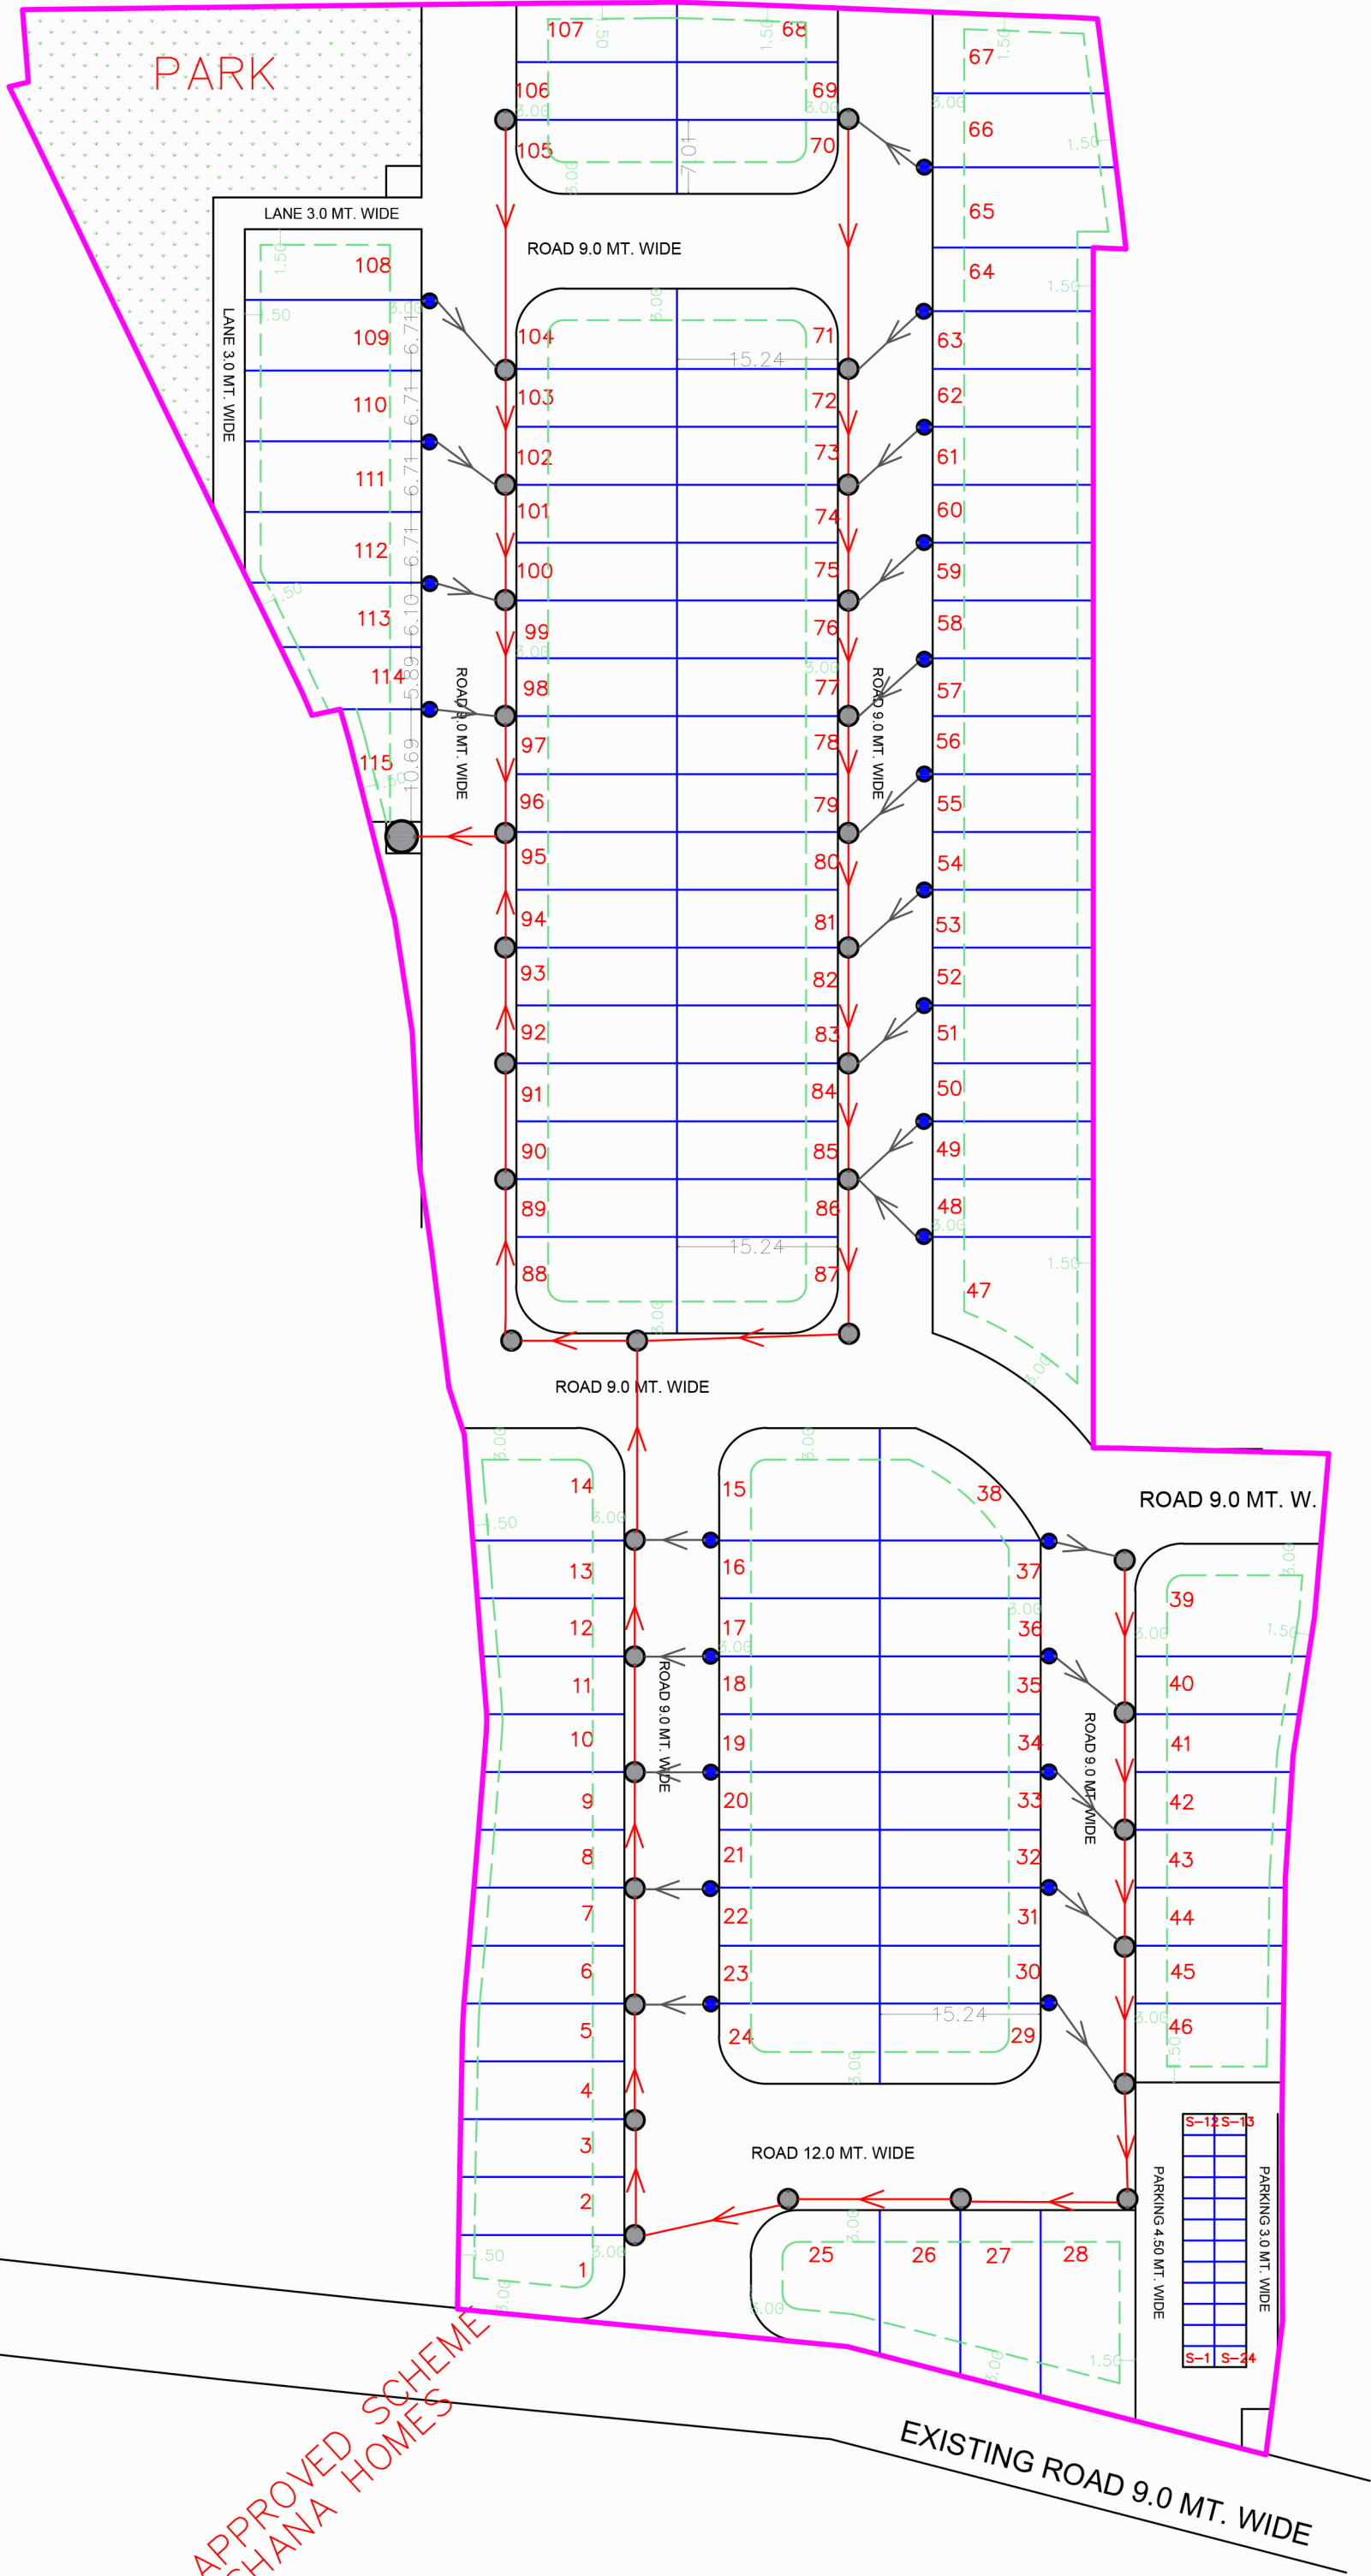

दिव्यजीत मारोठिया

DIVYAJEET MAROTHIYA
B. TECH (CIVIL)

	200mm DIA DWC PIPE
	1000mm DIA MAIN HOLE
	110mm DIA 4KG PVC PIPE
	PROPERTY CHAMBER