


RAIN WATER
HARVESTING PIT
SIZE:-10'-0" L X10'-0" W
15'-8" EFFECTIVE DEPTH
TOTAL DEPTH-18'-0"

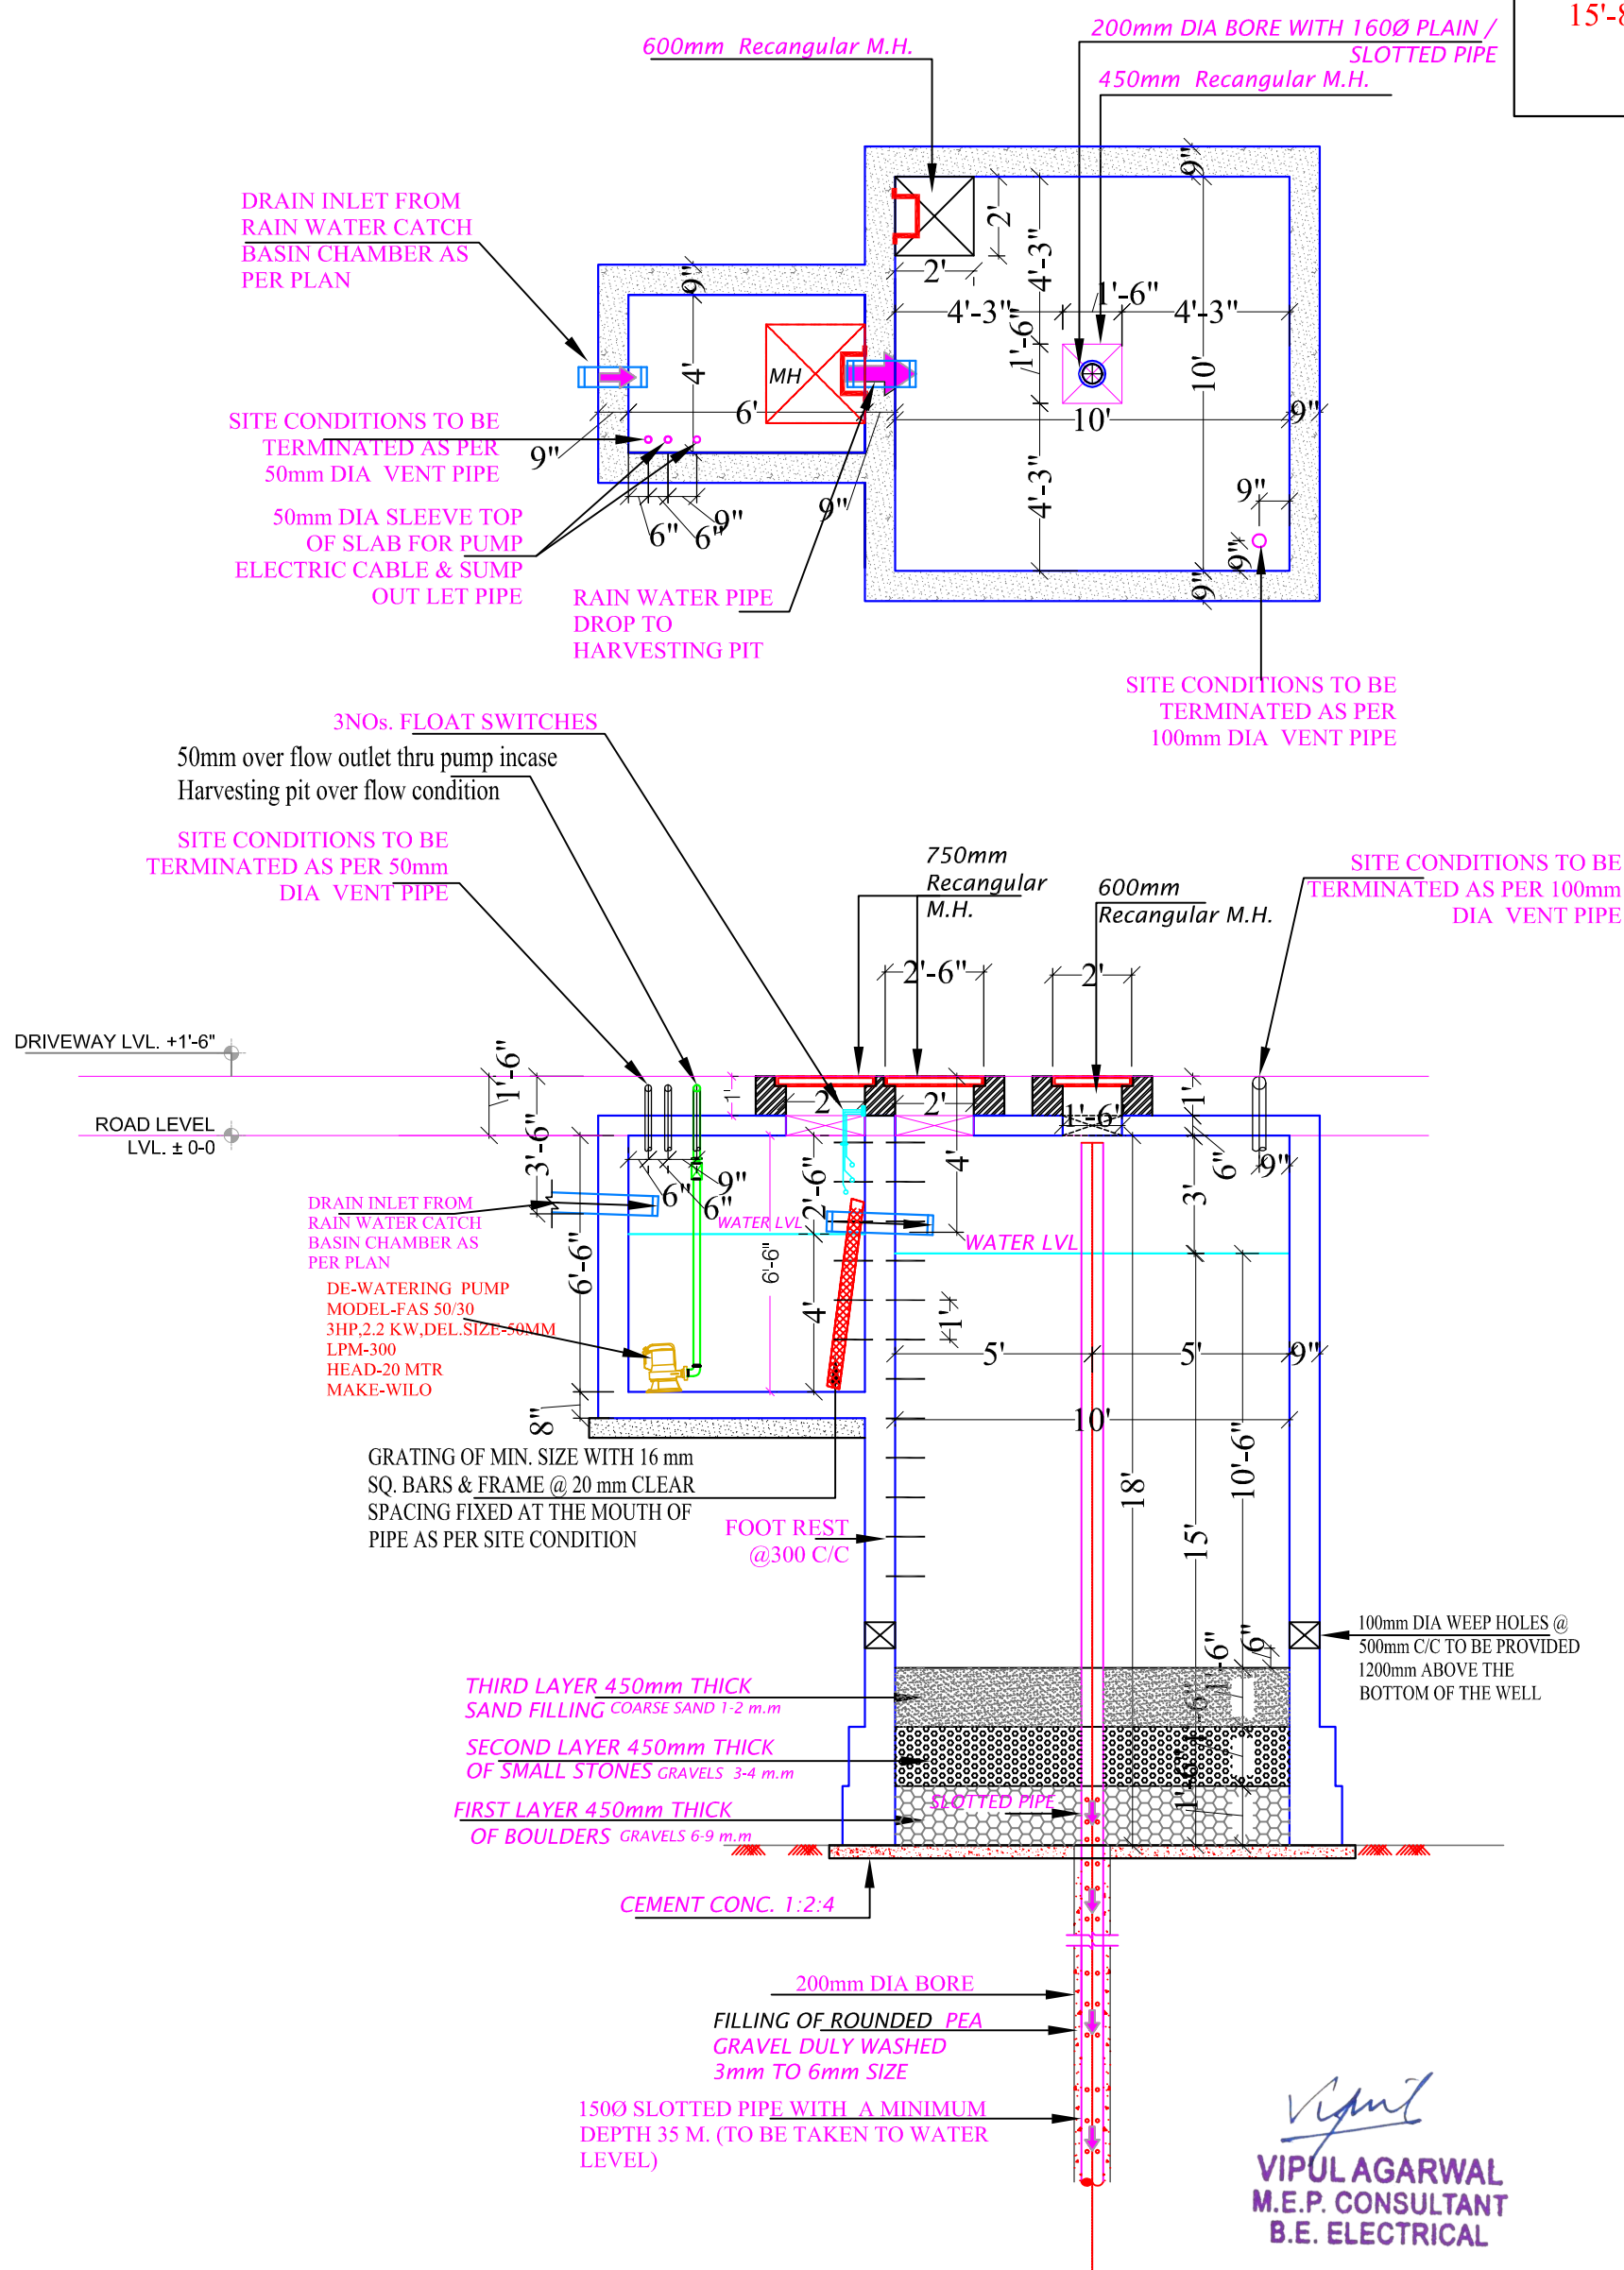

VIPUL AGARWAL
M.E.P. CONSULTANT
B.E. ELECTRICAL

<p>PROJECT:-</p> <p>PROPOSED BUILDING AT PLOT NO -A-18, A-19, A-20, A-21, & 86 - A, AT MONIKA VIHAR, VILLAGE- MANYAWAS, TEHSIL- SANGANER, JAIPUR</p>	<p>DRAWING:-</p> <p>RAIN WATER HARVESTING PIT DETAILS</p>	<p>CLIENT/ BUILDER:-</p>	<p>SERVICES CONSULTANT:</p> <p>ASHI ASSOCIATES</p> <p>F 9 / 440 , Keshav Marg Chitrakut Scheme,Jaipur PH:91-0-93146-10438 ,0141-2440946 Mail:vpul8599@yahoo.com</p>	<p>ARCHITECT:-</p> <div style="display: flex; align-items: center;">  <div> <p>SPACE EDGE ARCHITECTS</p> <p>ARCHITECTS, INTERIOR DESIGNERS AND ENGINEERS</p> </div> </div> <p>SPACE EDGE ARCHITECTS</p> <p>B-6, Moli Marg , Bapu Nagar, Jaipur. Ph.: 0141-4062903 , +91-9314510603 E-Mail: spaceedgejpr@gmail.com</p>
---	--	--------------------------	--	--

