PRODUCED BY AN AUTODESK EDUCATIONAL PRODUCT

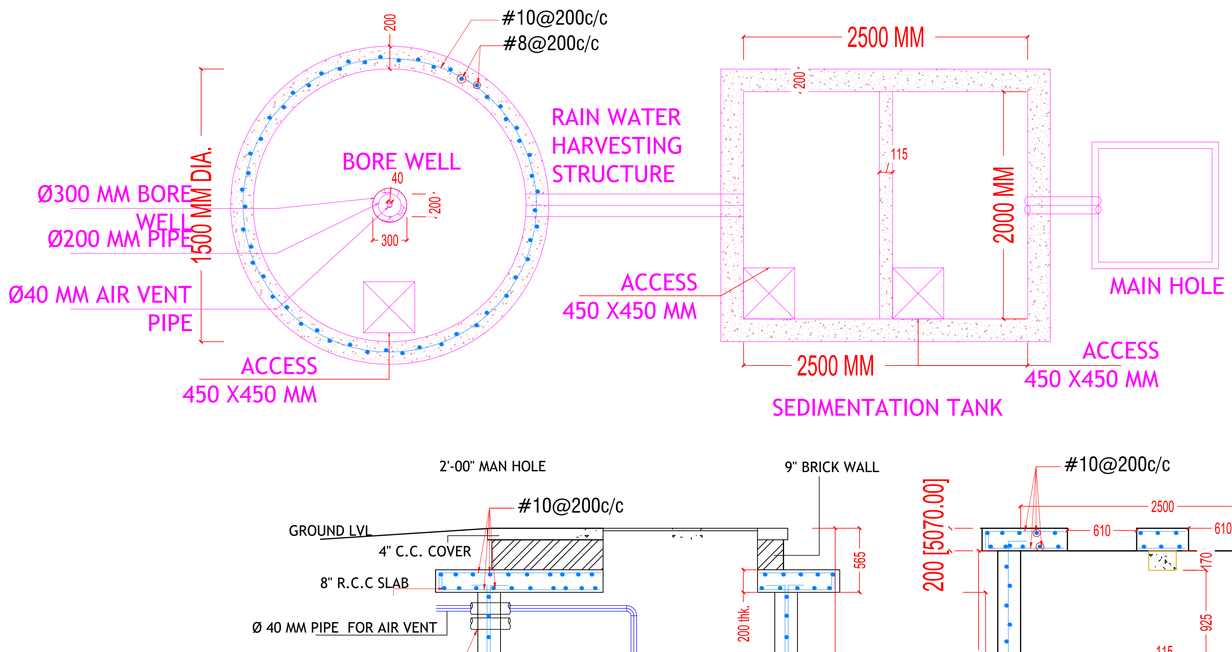

SEDIMENTATION TANK - 01
SIZE: 2.5M X 2.0MX 2.0M(DEEP)

RAMESH KUMAWAT
M.E.P. CONSULTANT
B.E. CIVIL

PROJECT TITLE :-	DRAWING TITLE :-				
PROPOSED BUILDING AT PLOT NO.C-14, C-15 & C-16, SHRI RAM VIHAR, JAIPUR	TYPICAL RAIN WATER HARVESTING	SPACE CONSULTANT PLOT-A-173, JAGDAMBA NAGAR, HEERAPURA POWER HOWER, JAIPUR (RAJ) 302024	DRN. BY		DATE
			APPD. BY		REVISION
			SCALE		

PRODUCED BY AN AUTODESK EDUCATIONAL PRODUCT

PRODUCED BY AN AUTODESK EDUCATIONAL PRODUCT

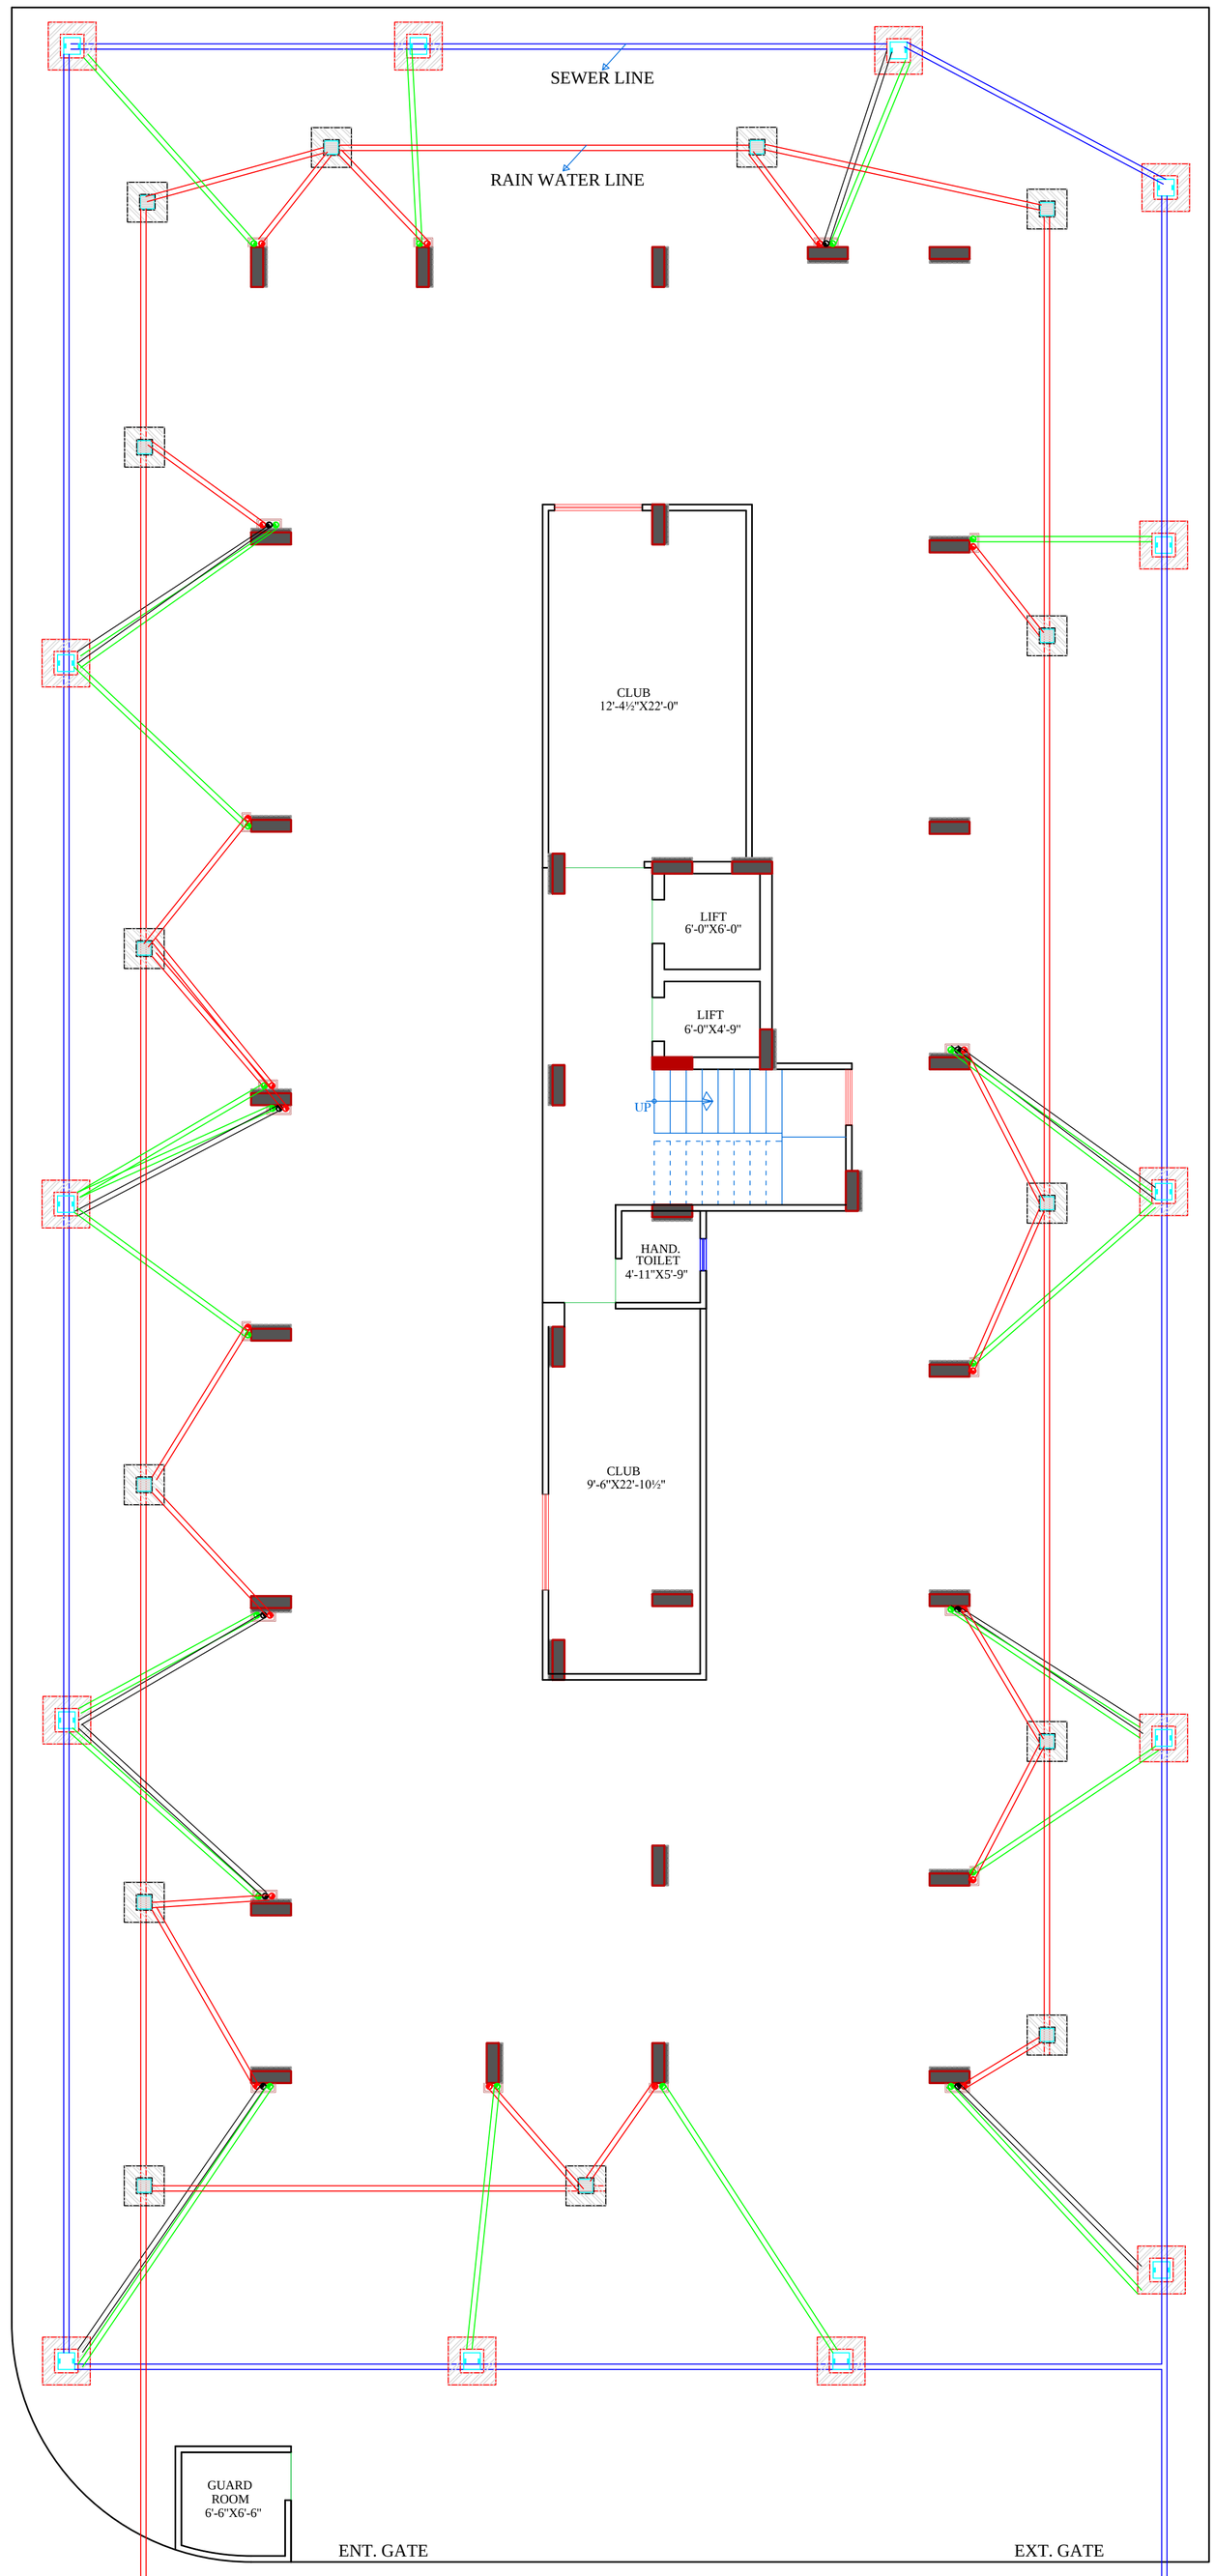

SYMBOL	DESCRIPTION
	⌀110 mm Soil Waste Water Pipe
	⌀110 mm Waste Water Pipe
	⌀110 mm Rain Water Pipe
	⌀160 mm Rain Water Pipe Slope 1:200
	⌀110 mm Rain Water Pipe Slope 1:200
	RC-12"X12" Depth Acording to Slope
	RC-18"X18" Depth Acording to Slope
	RC-24"X24" Depth Acording to Slope
	Flow Direction

RAMESH KUMAWAT
M.E.P. CONSULTANT
B.E. CIVIL

PROJECT TITLE :- PROPOSED BUILDING AT PLOT NO.C-14, C-15 & C-16, SHRI RAM VIHAR, JAIPUR	DRAWING TITLE :- STILT FLOOR COMMON AREA RAIN WATER	SPACE CONSULTANT PLOT-A-173, JAGDAMBA NAGAR, HEERAPURA POWER HOWER, JAIPUR (RAJ) 302024	DRN. BY APPD. BY SCALE N.T.S DATE REVISION NORTH

PRODUCED BY AN AUTODESK EDUCATIONAL PRODUCT
PRODUCED BY AN AUTODESK EDUCATIONAL PRODUCT