
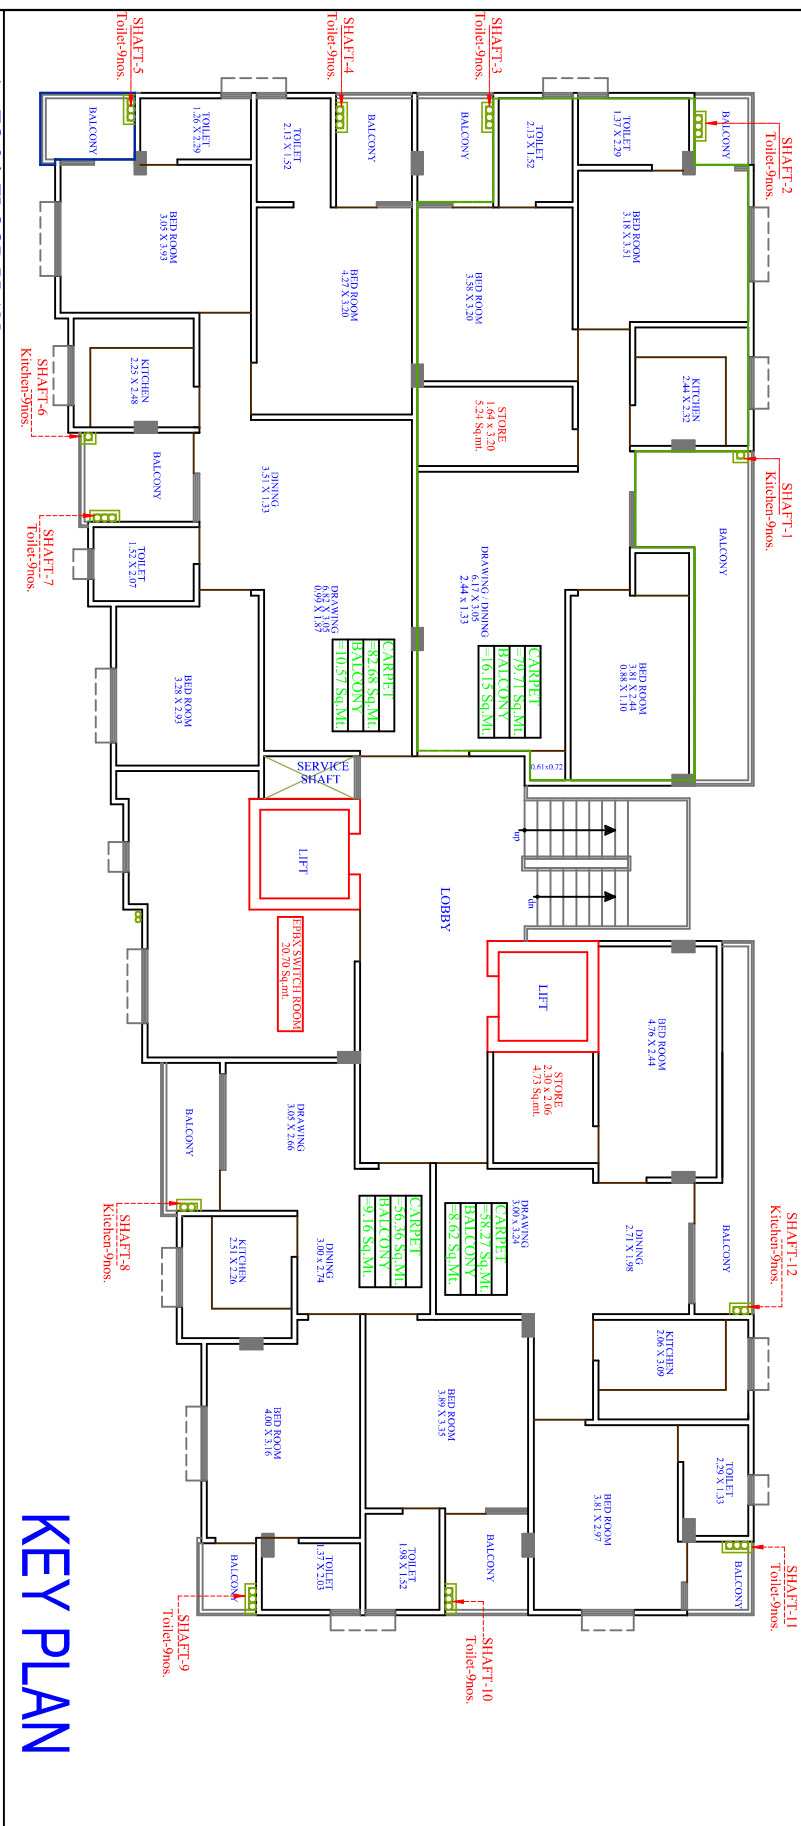
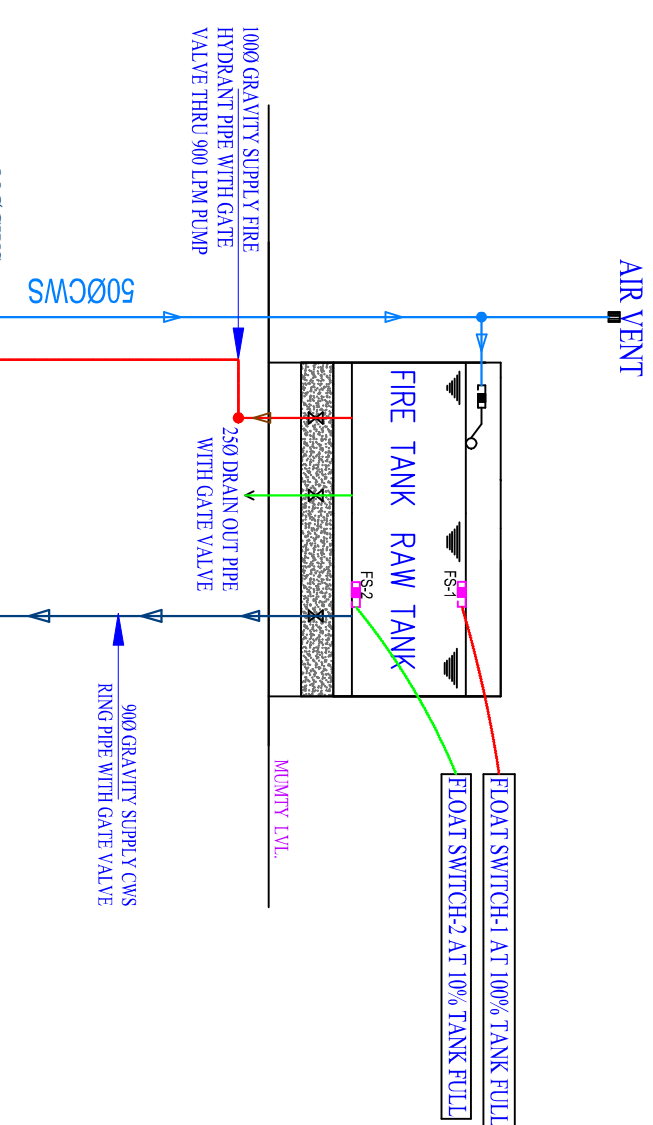


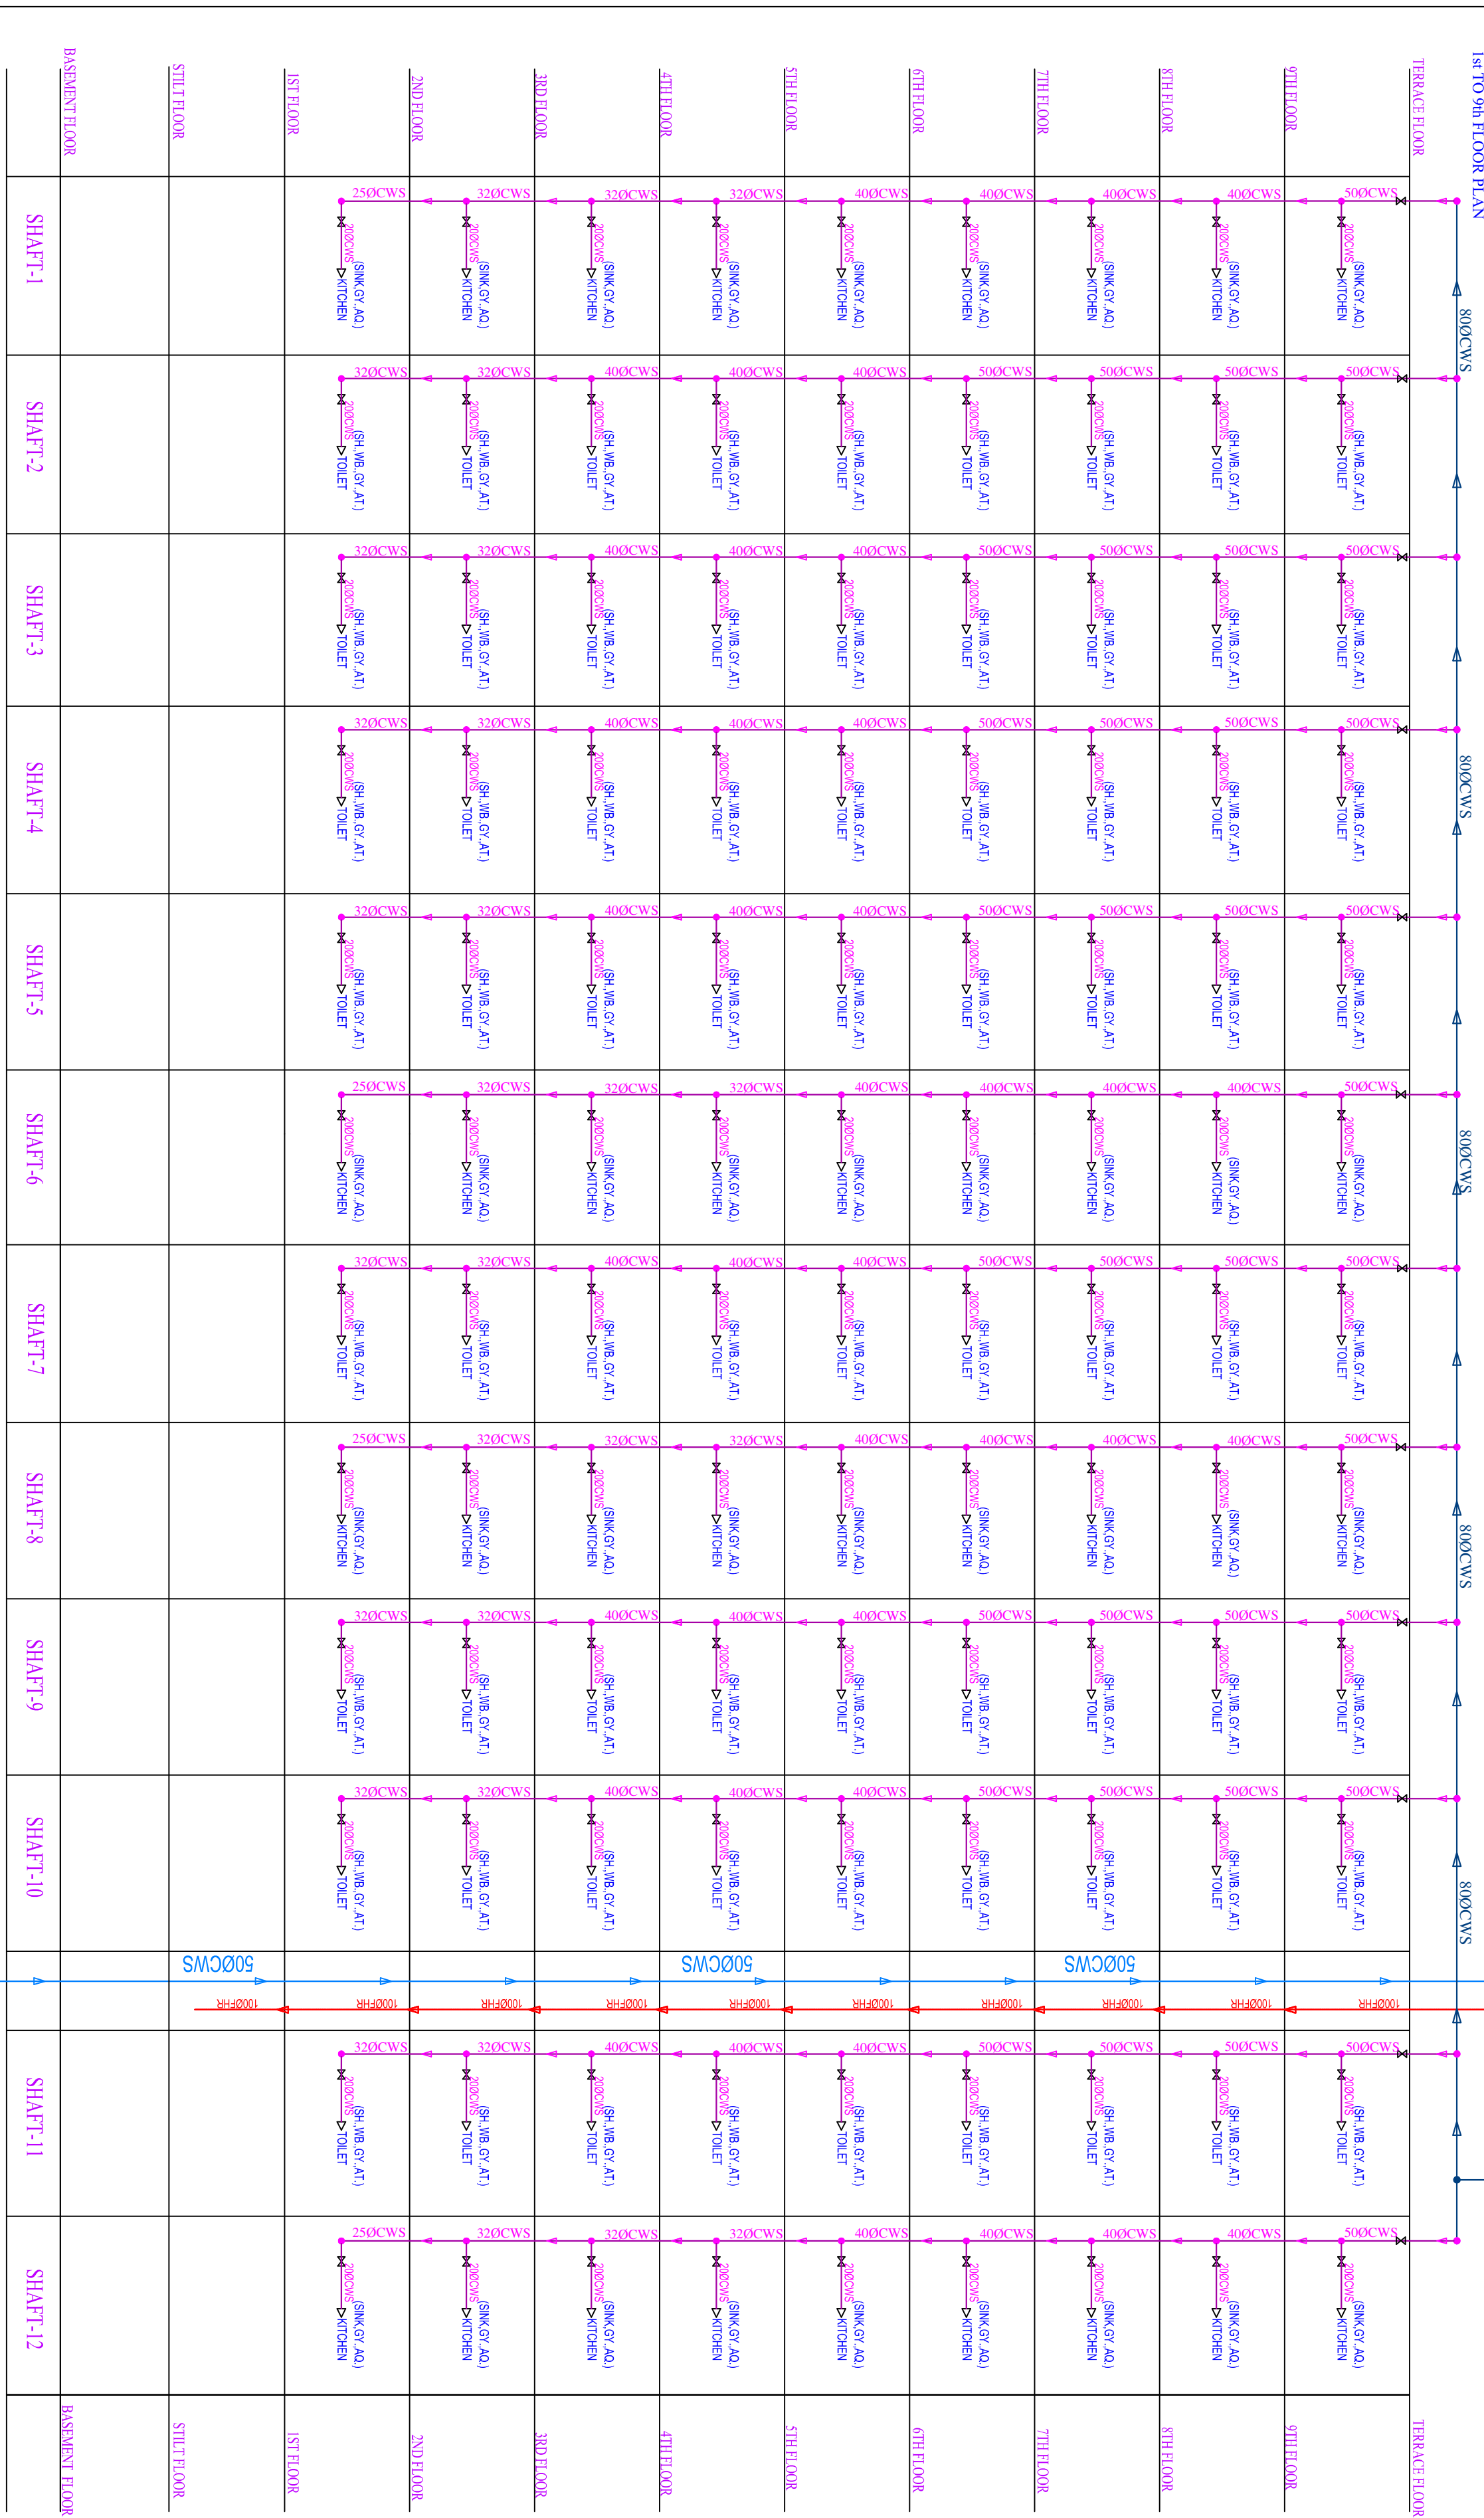

Dwg.:-

WATER SUPPLY SCHEMATIC DIAGRAM

SERVICES CONSULTANT:

VIPUL CONSULTING,

Dr. J. K. Sahoo, Associate Professor
Scheme, Jaipur
PH: 01 0 03146 10338 0141 3440046

Mail: vipul8599@yahoo.com

ADDRESS.

ADDRESS:-

KHASRA NO./PLOT NO. 35A-36A,

BALVIHAR, KALWAR ROAD, JHOTWARA

JAIPUR-302012(RAJASTHAN)

PROJECT:-

RISHI MARVELLA

PROMOTER:-

RISHI BUILD


DEVELOPERS PVT LTD

ARCHITECT :-

SPACE GRID

C-49, VIDYA APPT., BAPU NAGR,

JALPUR.PH-09314918766,09314510603

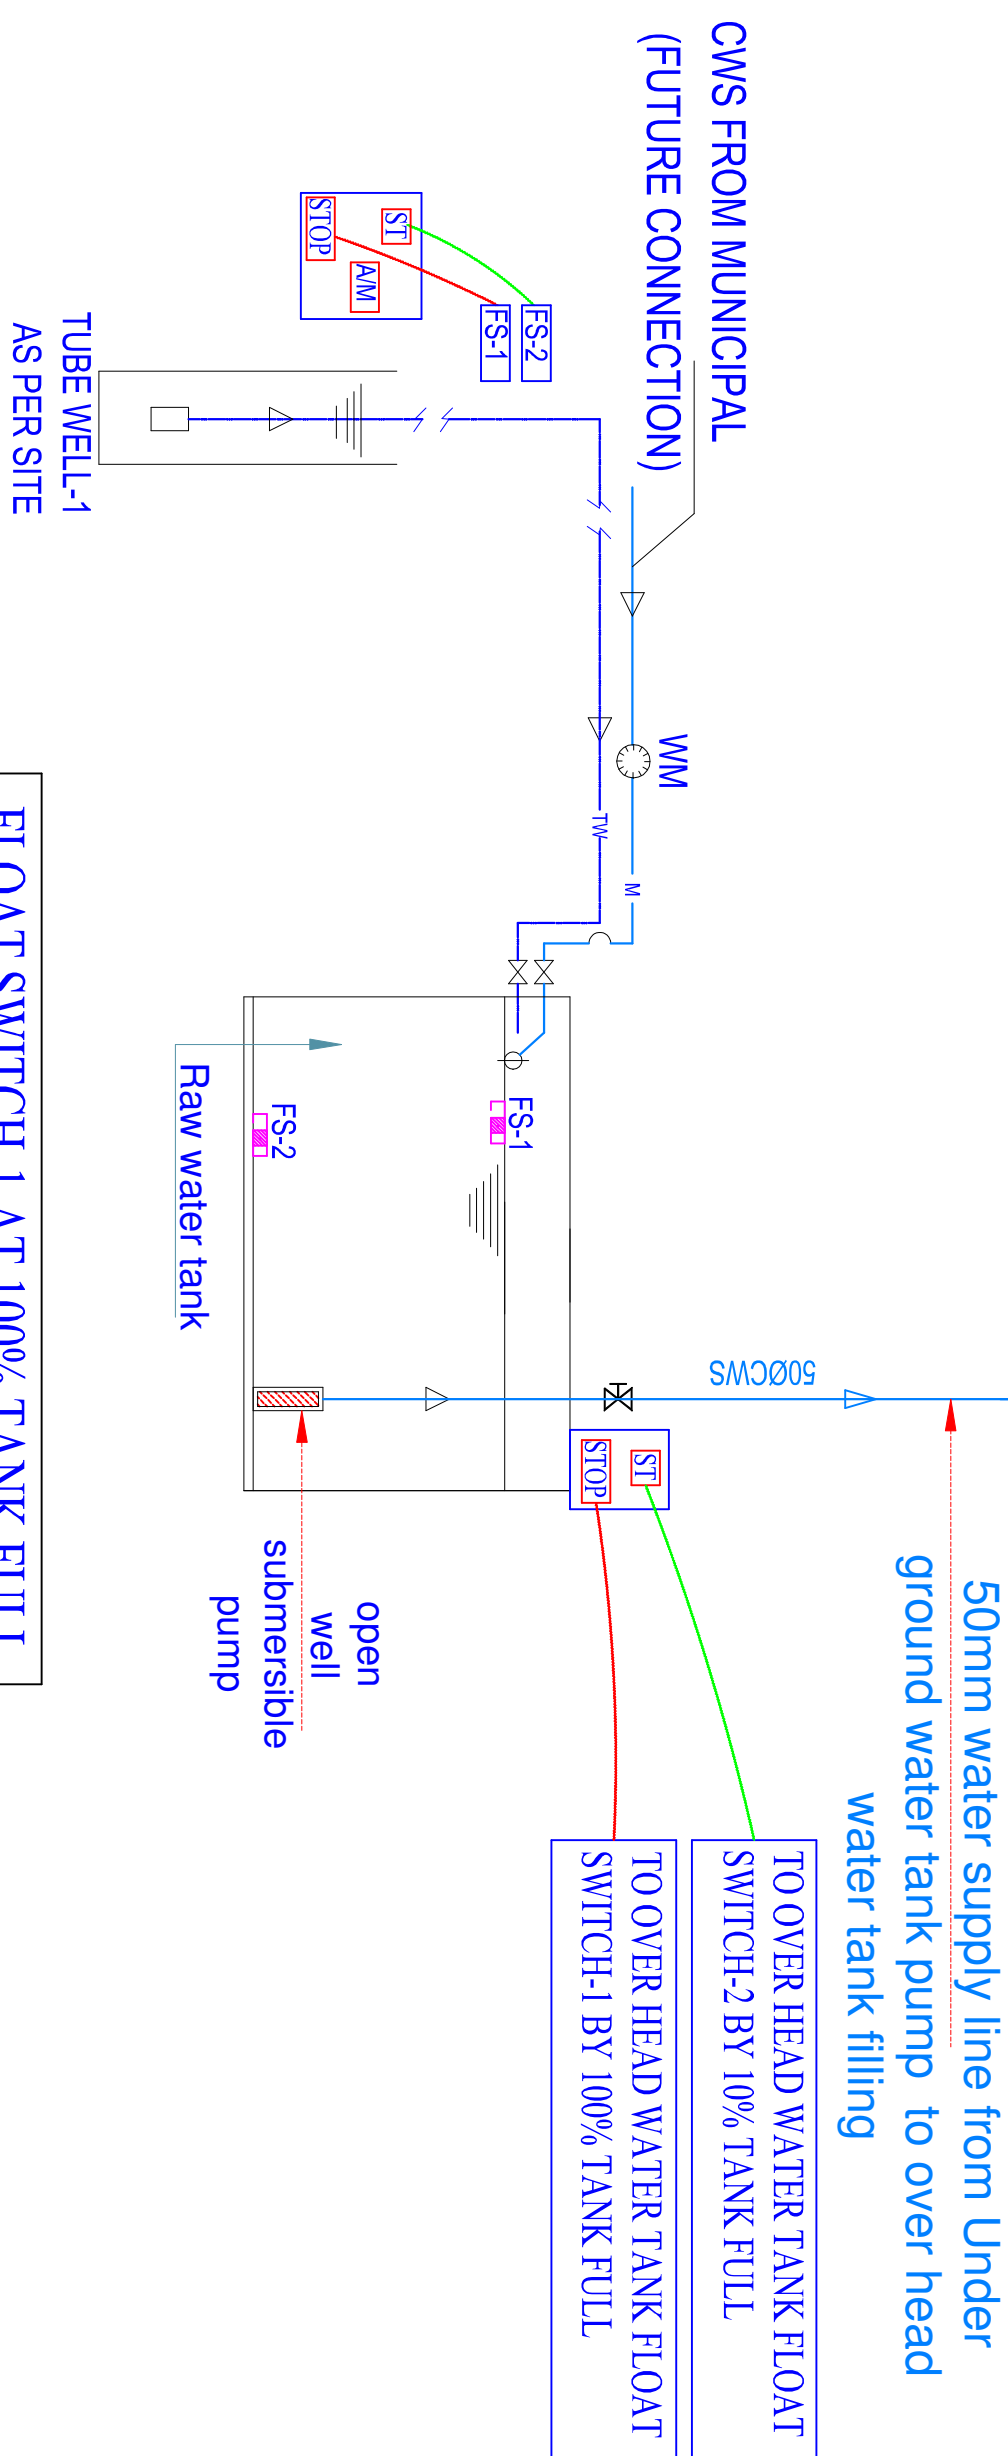

50mm water supply line from Under
ground water tank pump to over head
water tank filling

TO OVER HEAD WATER TANK FLOAT
SWITCH-2 BY 10% TANK FULL

TO OVER HEAD WATER TANK FLOAT
SWITCH-1 BY 100% TANK FULL

FLOAT SWITCH-1 AT 100% TANK FULL

Float Switch-2 at 10% Tank Full