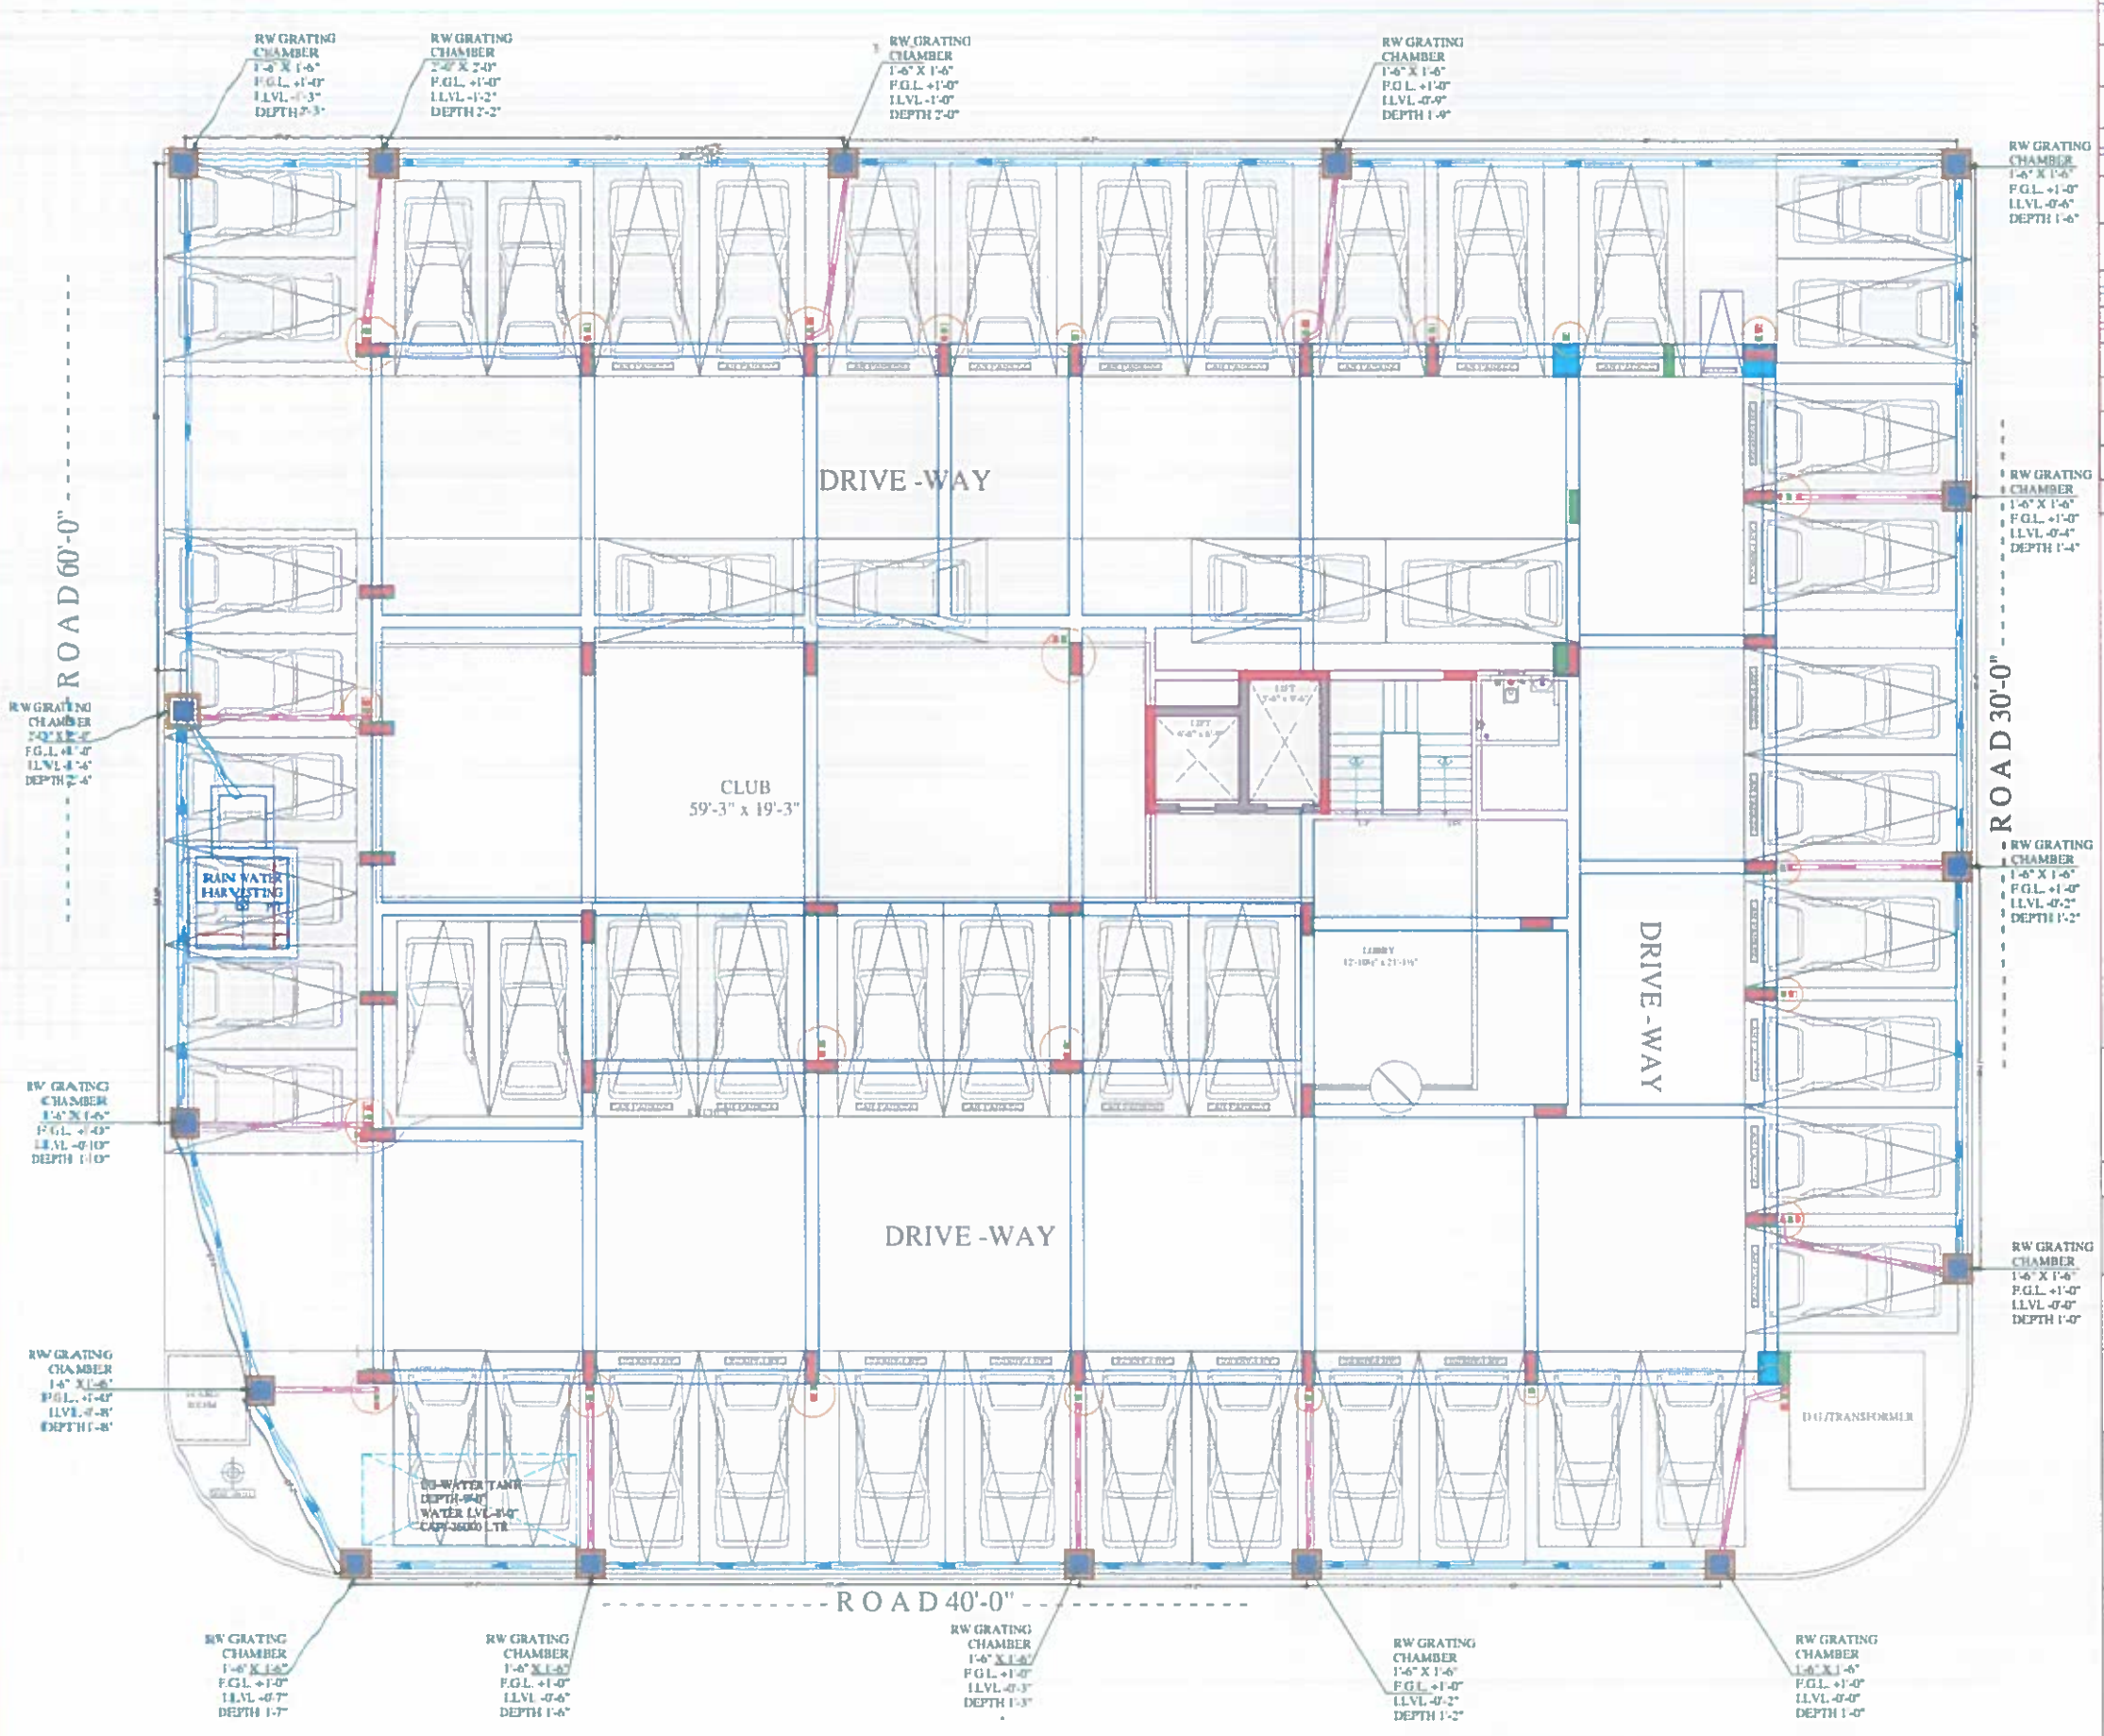

SYMBOL	DESCRIPTION
	Ø110 mm Soil Waste Water Pipe
	Ø110 mm Waste Water Pipe
	Ø110 mm Rain Water Pipe
	50mm Waste Water Pipe Bottle Trap
	Floor Trap
	P-Trap Required
	Ø160 mm Rain Water Pipe Slope 1:200
	Ø110 mm Rain Water Pipe Slope 1:200
	RC-12"X12" Depth Acording to Slope
	RC-18"X18" Depth Acording to Slope
	RC-24"X24" Depth Acording to Slope
	Main Hole-24"X24" Depth Acording to Slope
	Flow Direction

FOR M G REALINFRA PVT. LTD.

DIRECTOR

VIPUL AGARWAL
M.E.P. CONSULTANT
B.E. ELECTRICAL

SERVICES CONSULTANT:
ASHI ASSOCIATES
F 9 / 440 , Keshav Marg Chitrakut Scheme,Jaipur
PH:91-0-93146-10438 ,0141-2440946 Mail:vipul8599@yahoo.com

DATE : - 28-08-2023

DRAWING:
STILT FLOOR EXTERNAL RAIN WATER CHAMBER & PIPE ROUTE PLAN

PROMOTER:
M G REALINFRA PRIVATE LIMITED

PROJECT NAME:
THE LANDMARK

PROJECT ADDRESS:
Plot No. A-17,A-18,A-19,A-20,A-21, Village-Jirota,shriram vihar south A Block Jaipur- 303905(Rajasthan)

ARCHITECTS:
SPACE GRID
C-49, VIDYA APARTMENT, PARAS MARG, BAPU NAGAR, NEAR JANTA STORE CIRCLE, JAIPUR-302015
PH-09314918766,0141-4005506 (O)
Email:-info.spacegrid@gmail.com