


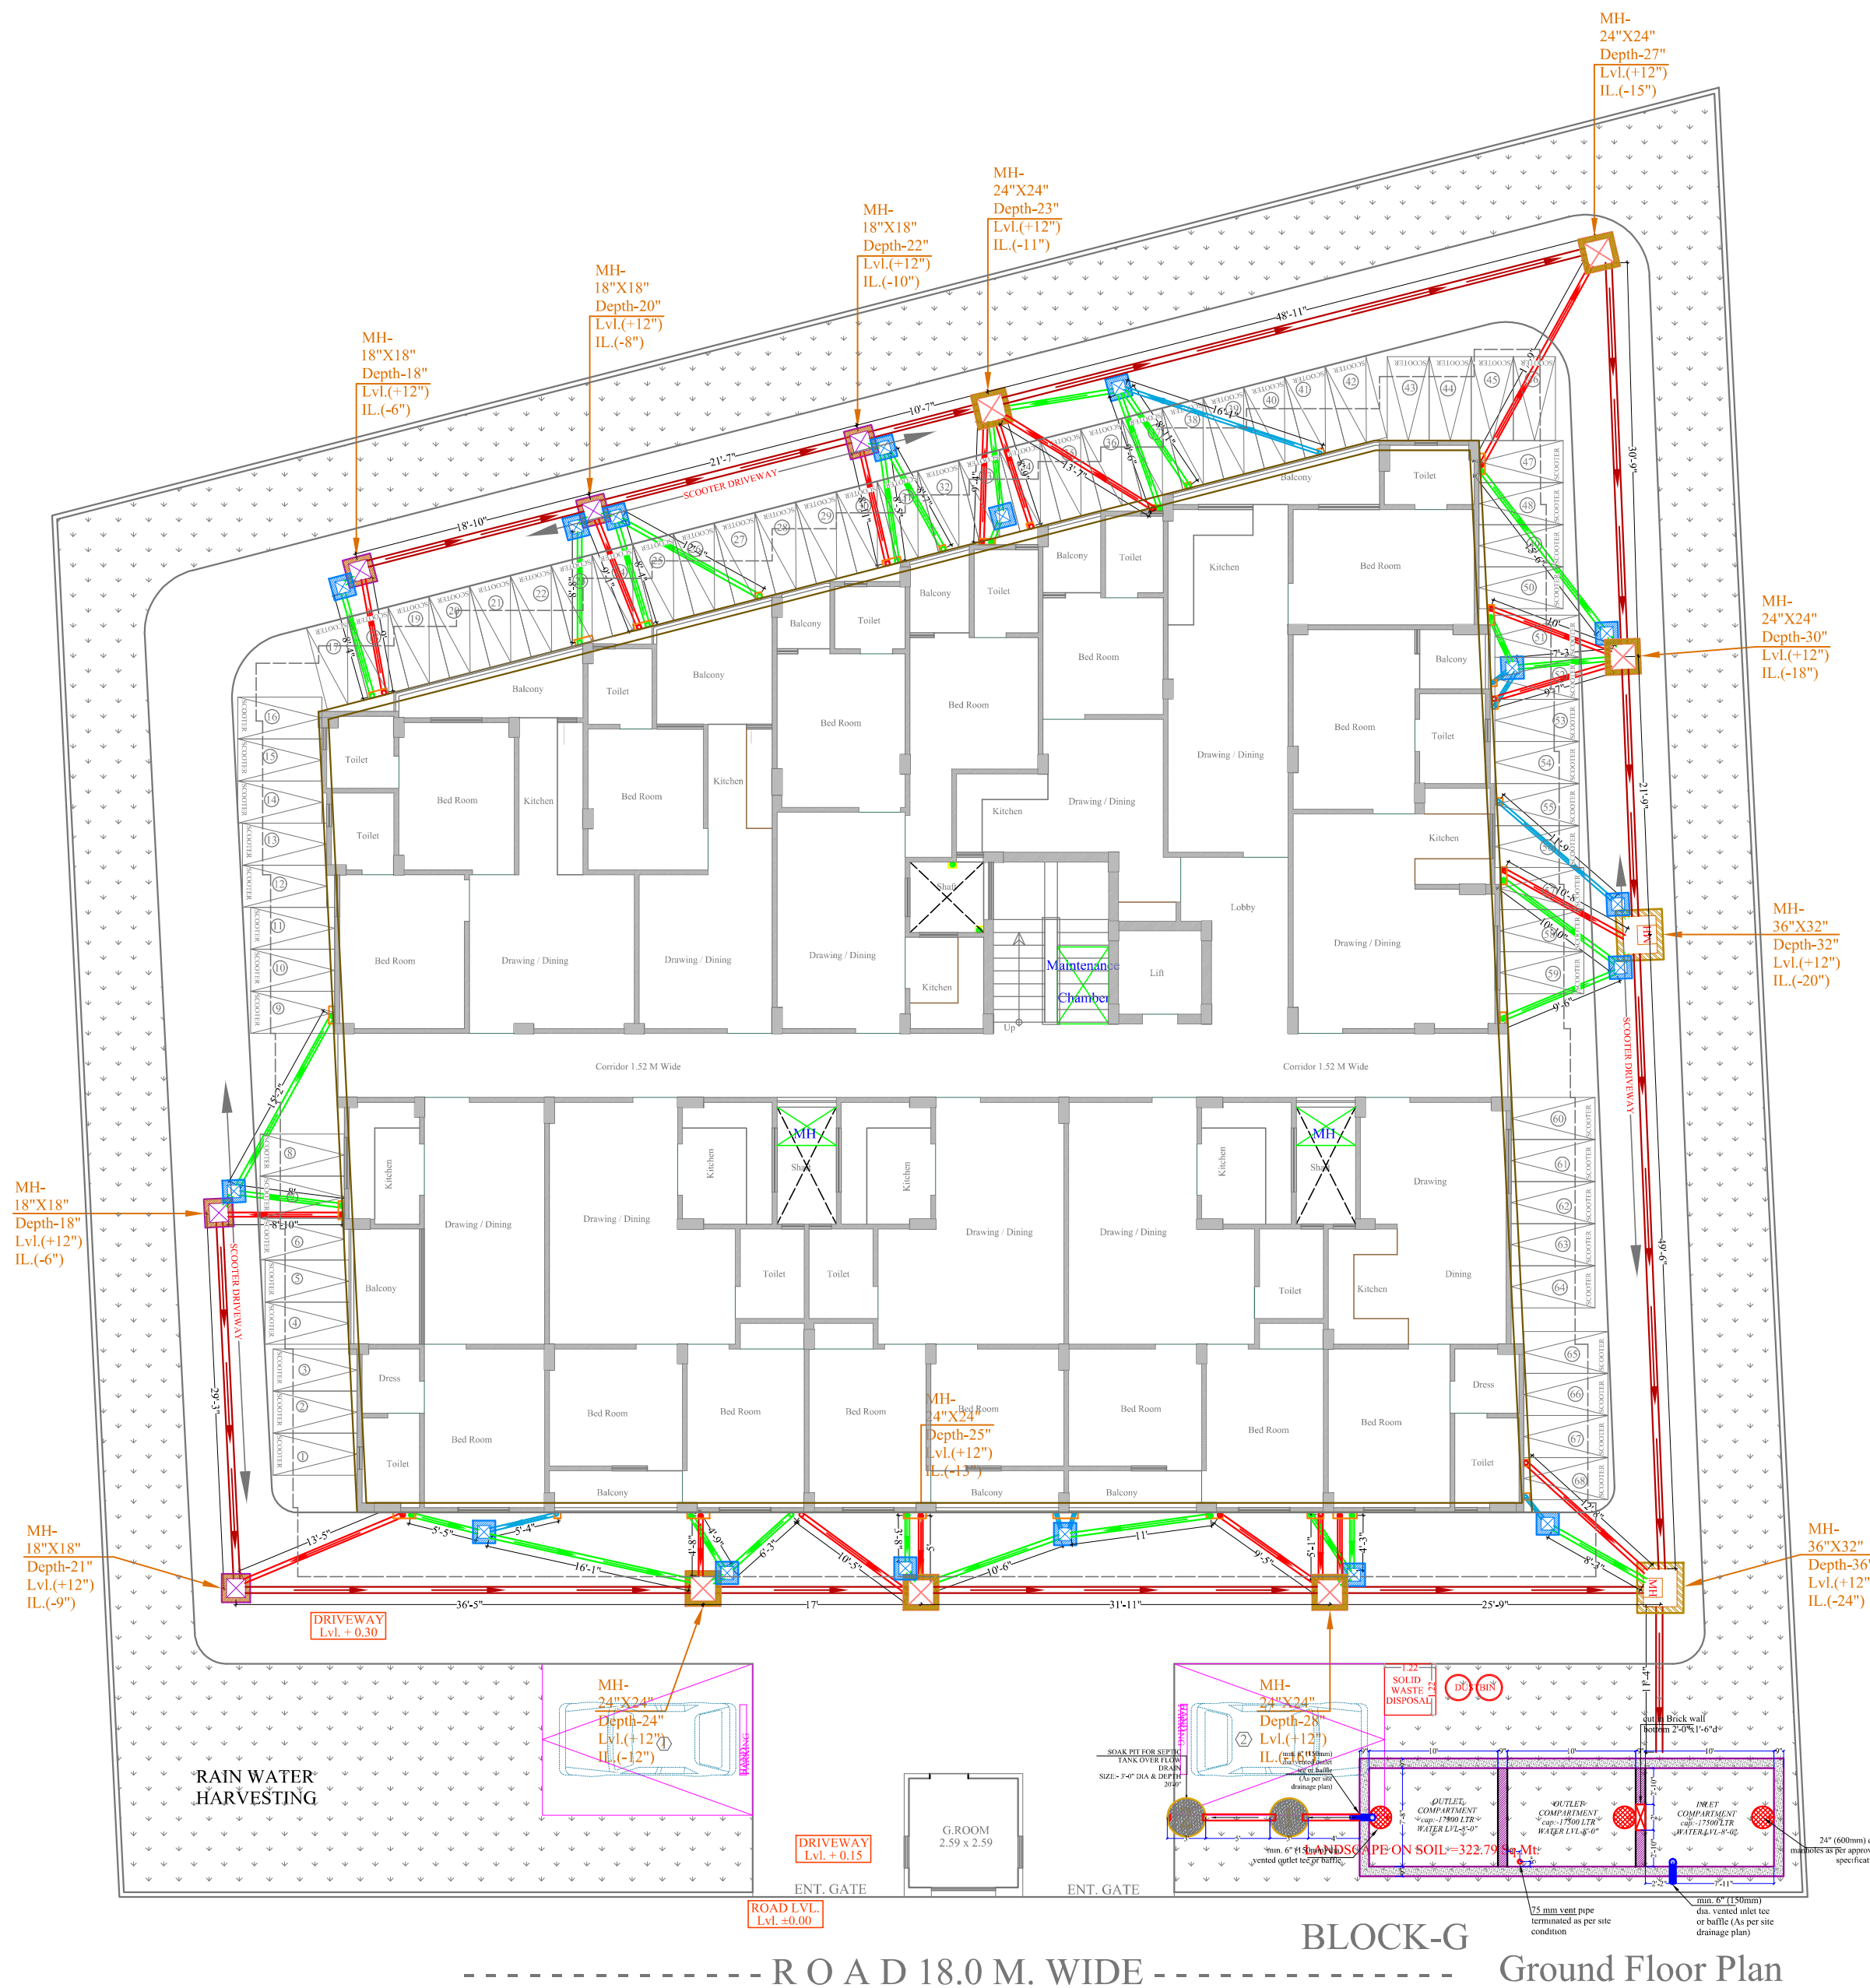


Vipul
VIPUL AGARWAL
M.E.P. CONSULTANT
B.E. ELECTRICAL

SYMBOL	DESCRIPTION
	Ø 110 mm Soil Waste Water Pipe
	Ø 110 mm Waste Water Pipe
	Ø 160 mm Soil Waste Water Pipe Slope 1:150
	Ø 110 mm Soil Waste Water Pipe Slope 1:150
	Ø 110 mm Waste Water Pipe Slope 1:150
	Ø 75 mm Waste Water Pipe Slope 1:150
	Gully Trap-12"X12" Depth According to Slope
	Main Hole-18"X18" Depth According to Slope
	Main Hole-24"X24" Depth According to Slope
	Main Hole-36"X32" Depth According to Slope
	Flow Direction

SERVICES CONSULTANT: ASHI ASSOCIATES F 9 / 440 , Keshav Marg Chitrakut Scheme,Jaipur PH:91-0-93146-10438 ,0141-2440946 Mail:vipul8599@yahoo.com		
DRN BY:- RAAJ	CKD BY:- SANJAY	APPD:- VIPUL AGARWAL

PROMOTER M/S VEDANTA PROPERTIES PVT.LTD.		PROJECT NAME:- ASHOK VATIKA PHASE-1	DRAWING GROUND FLOOR EXTERNAL SEWERAGE WATER PIPE ROUTE PLAN	SCALE :- N.T.S.		DATE :- 19-10-2024	<u>ARCHITECT :-</u>  SPACE GRID C-49,VIDYA APARTMENT,PARAS MARG, BAPU NAGAR,NEAR JANTA STORE CIRCLE, JAIPUR-302015 PH-09314918766,0141-4005506 (O) Email:-info.spacegrid@gmail.com	
ADDRESS	PROPOSED RESIDENTIAL BUILDING PLAN OF PLOT NO GH-2-B KHASRA NO. 3531 TO 3534, 3538 TO 3540 , 3552 TO 3554, 3567 TO 3570 VILLAGE - SANGANER, KHASRA NO. 123 VILLAGE KHOKHAWAS, DIST. - JAIPUR.302011(RAJASTHAN)			DRN.	RAAJ			
				CKD.	SANJAY			

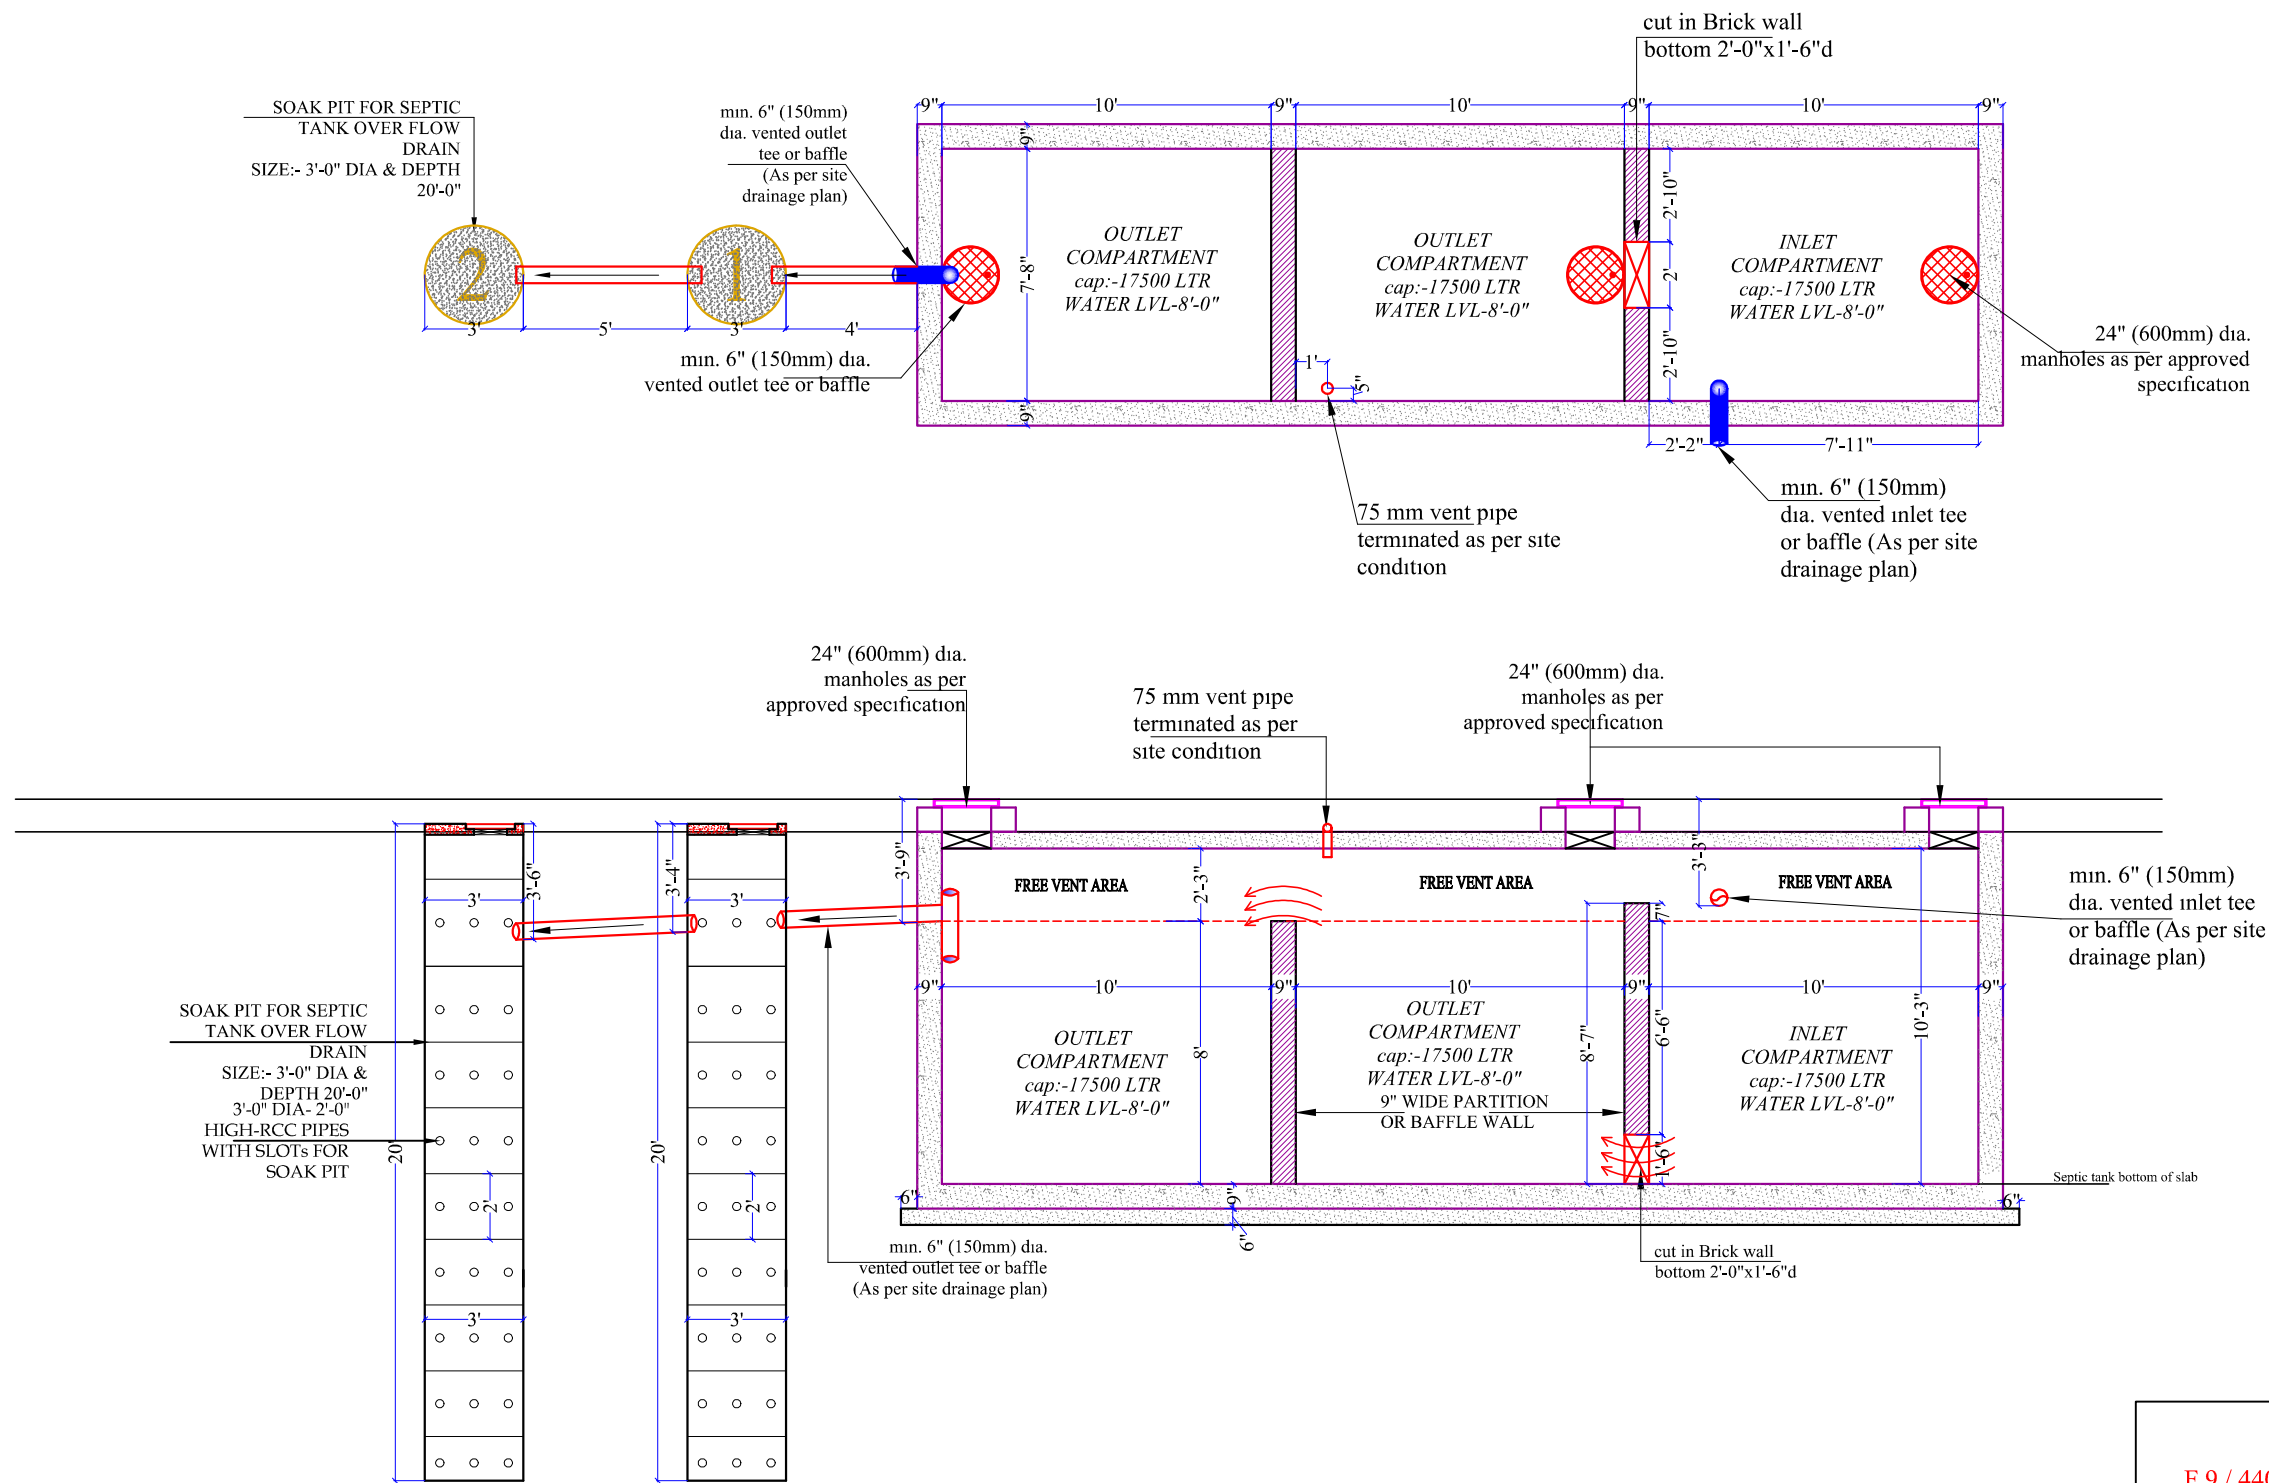

Vipul
VIPUL AGARWAL
 M.E.P. CONSULTANT
 B.E. ELECTRICAL

SERVICES CONSULTANT: ASHI ASSOCIATES F 9 / 440 , Keshav Marg Chitrakut Scheme,Jaipur PH:91-0-93146-10438 ,0141-2440946 Mail:vipul8599@yahoo.com		
DRN BY:- RAAJ	CKD BY:- SANJAY	APPD:- VIPUL AGARWAL

PROMOTER M/S VEDANTA PROPERTIES PVT.LTD.		PROJECT NAME:- ASHOK VATIKA PHASE-1	DRAWING SEPTIC TANK SECTION DETAILS PLAN	SCALE : - N.T.S.		DATE : - 19-10-2024	ARCHITECT :- <div><div></div><div>SPACE GRID</div><div>C-49,VIDYA APARTMENT,PARAS MARG, BAPU NAGAR,NEAR JANTA STORE CIRCLE, JAIPUR-302015 PH-09314918766,0141-4005506 (O) Email:-info.spacegrid@gmail.com</div></div>	<div><div>S</div><div>E</div><div>N</div><div>W</div></div>
ADDRESS	PROPOSED RESIDENTIAL BUILDING PLAN OF PLOT NO GH-2-B KHASRA NO. 3531 TO 3534, 3538 TO 3540 , 3552 TO 3554, 3567 TO 3570 VILLAGE - SANGANER, KHASRA NO. 123 VILLAGE KHOKHAWAS, DIST. - JAIPUR.302011(RAJASTHAN)			DRN.	RAAJ			
				CKD.	SANJAY			