

SERVICES CONSULTANT:
PLOT-A-173, JAGDAMBA NAGAR ,HEERAPURA
POWER HOWER ,JAIPUR (RAJ) 302024

ARCHITECTS:-
 **FRANK SQUARE**
ARCHITECTURE | PLANNER | DESIGNER
C-49 VIDYA APARTMENT PARAS MARG,
BAPU NAGAR JAIPUR, (RAJ.)
Email-afranksquare@gmail.com
Mobile-9461302542

Project:
PROPOSED BUILDING AT
PLOT. NO. - B-67,B-68 &
B-69, NARAYAN PURI-B,
JAIPUR

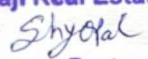
BUILDING NAME SHRI BALAJI HEIGHTS VI

DEVELOPER NAME
SHREE BALAJI REALESTATE

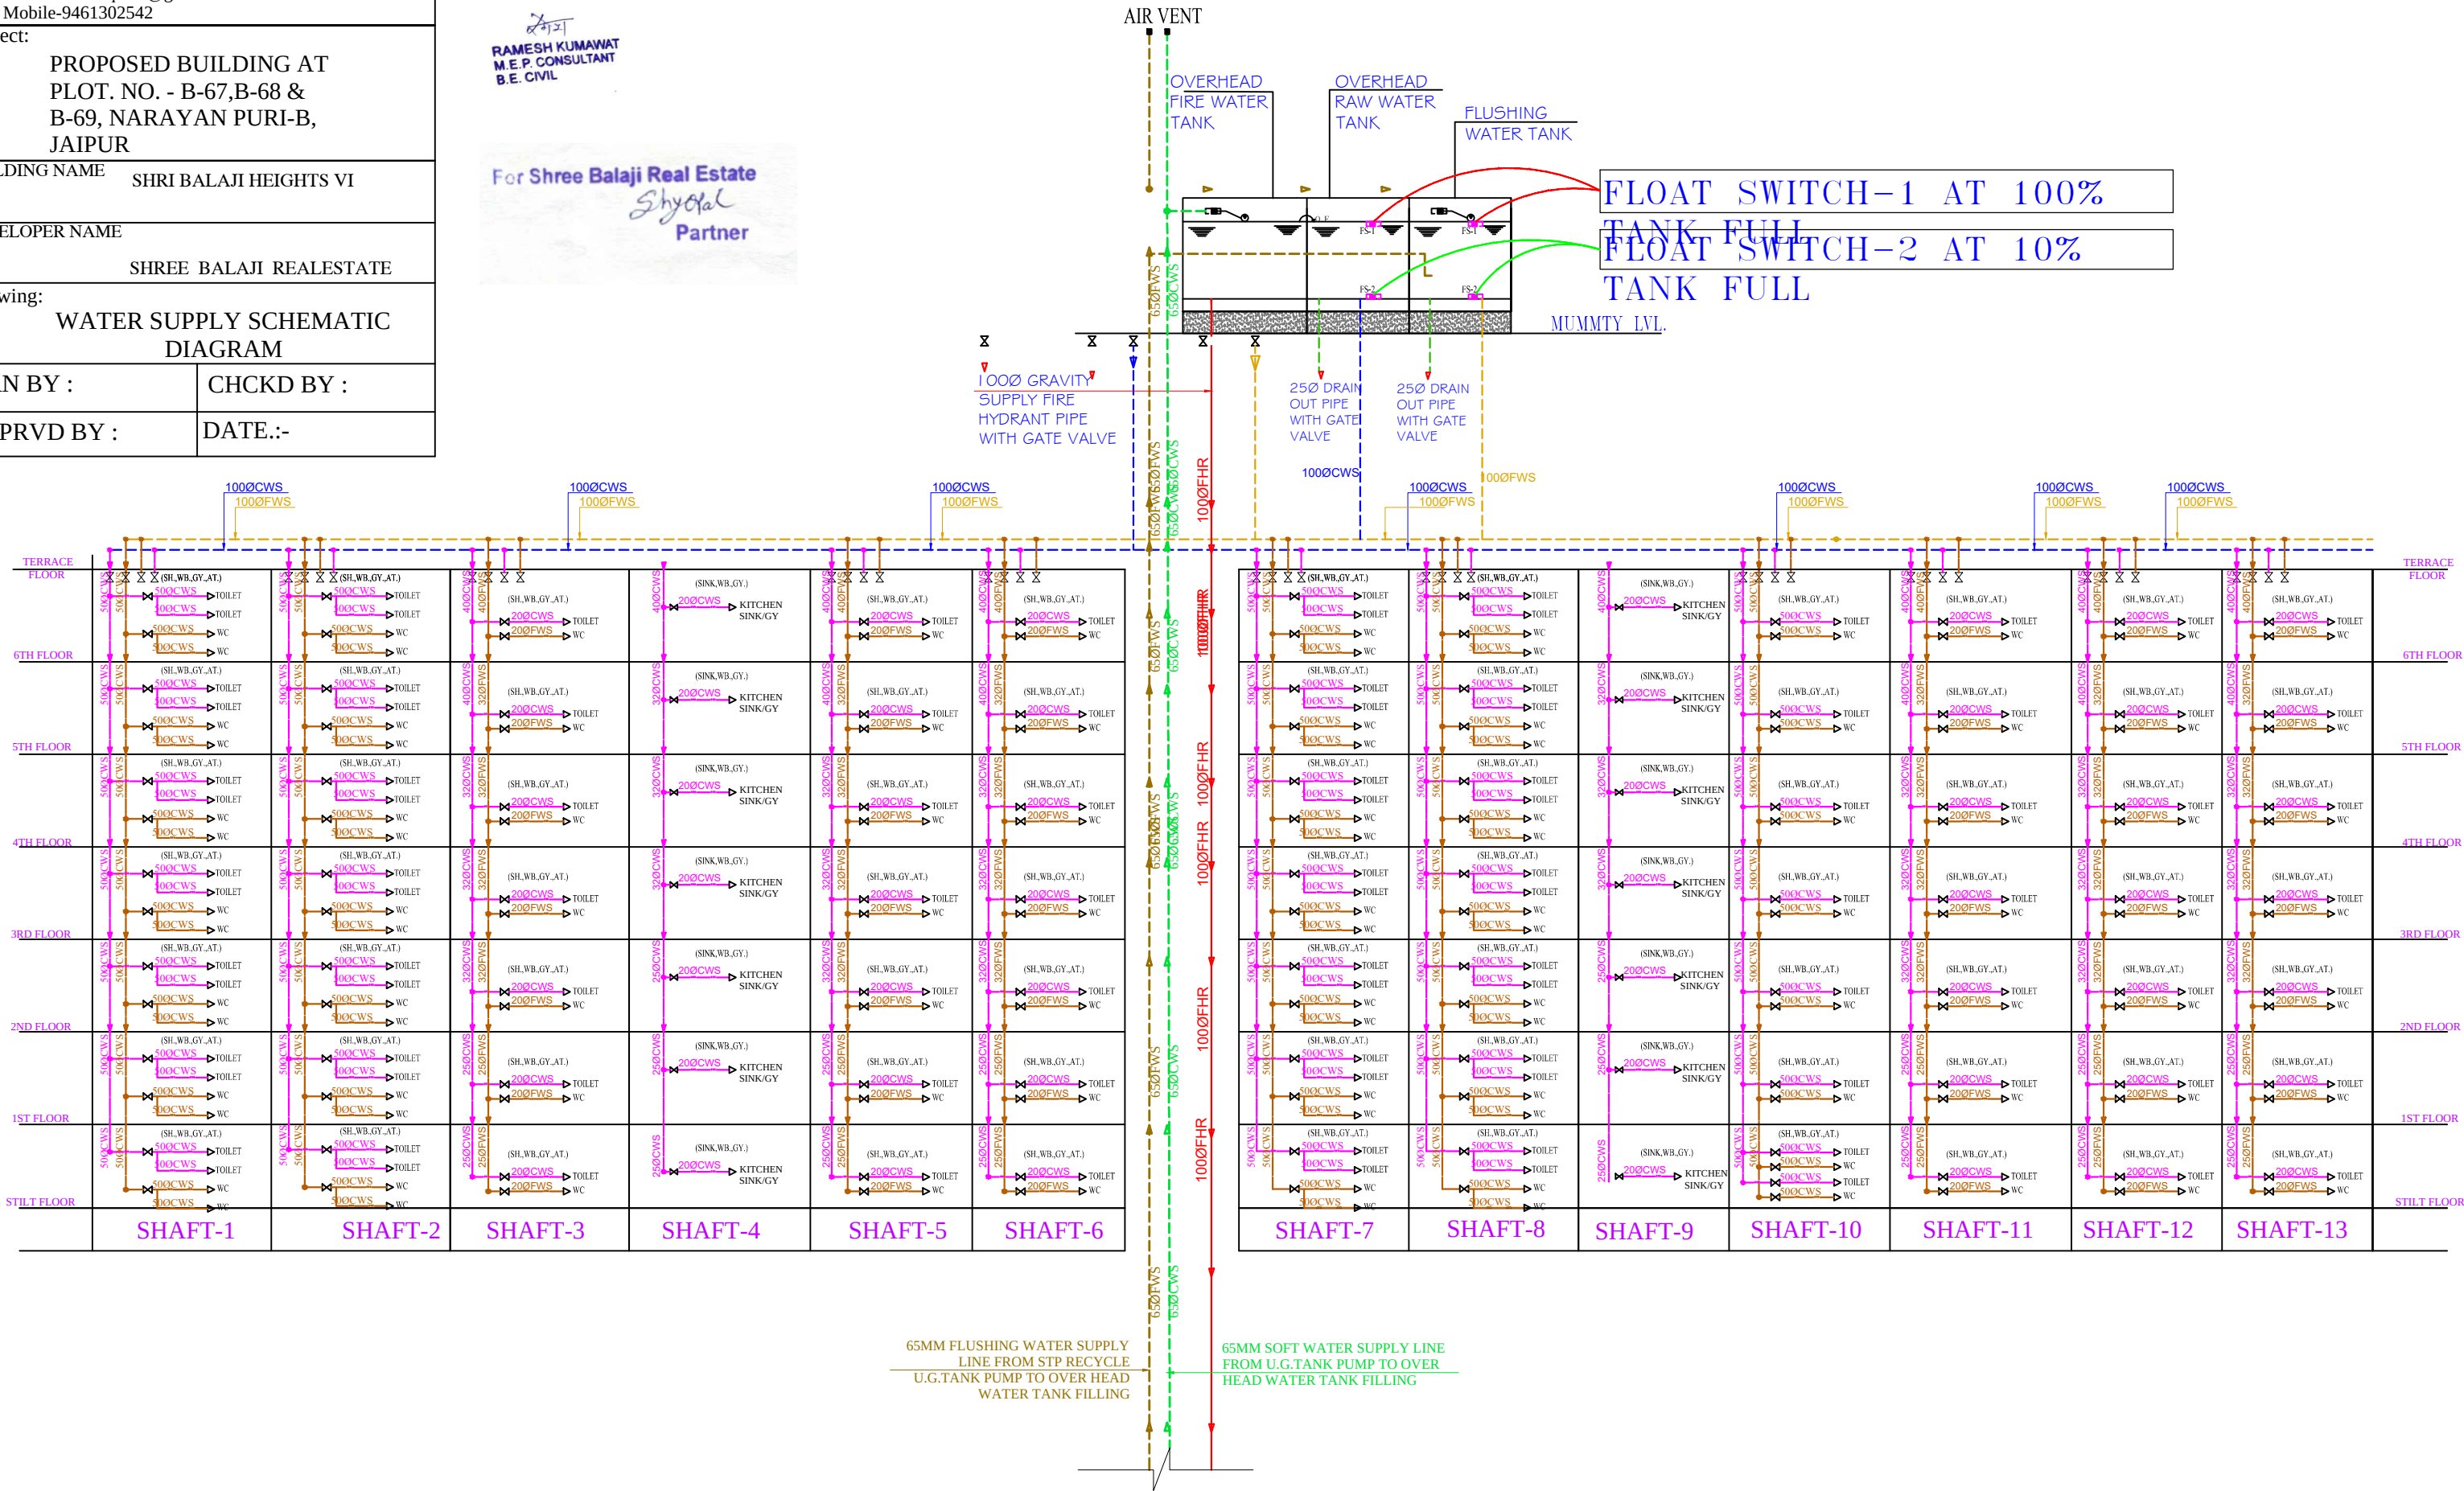
Drawing:
WATER SUPPLY SCHEMATIC
DIAGRAM

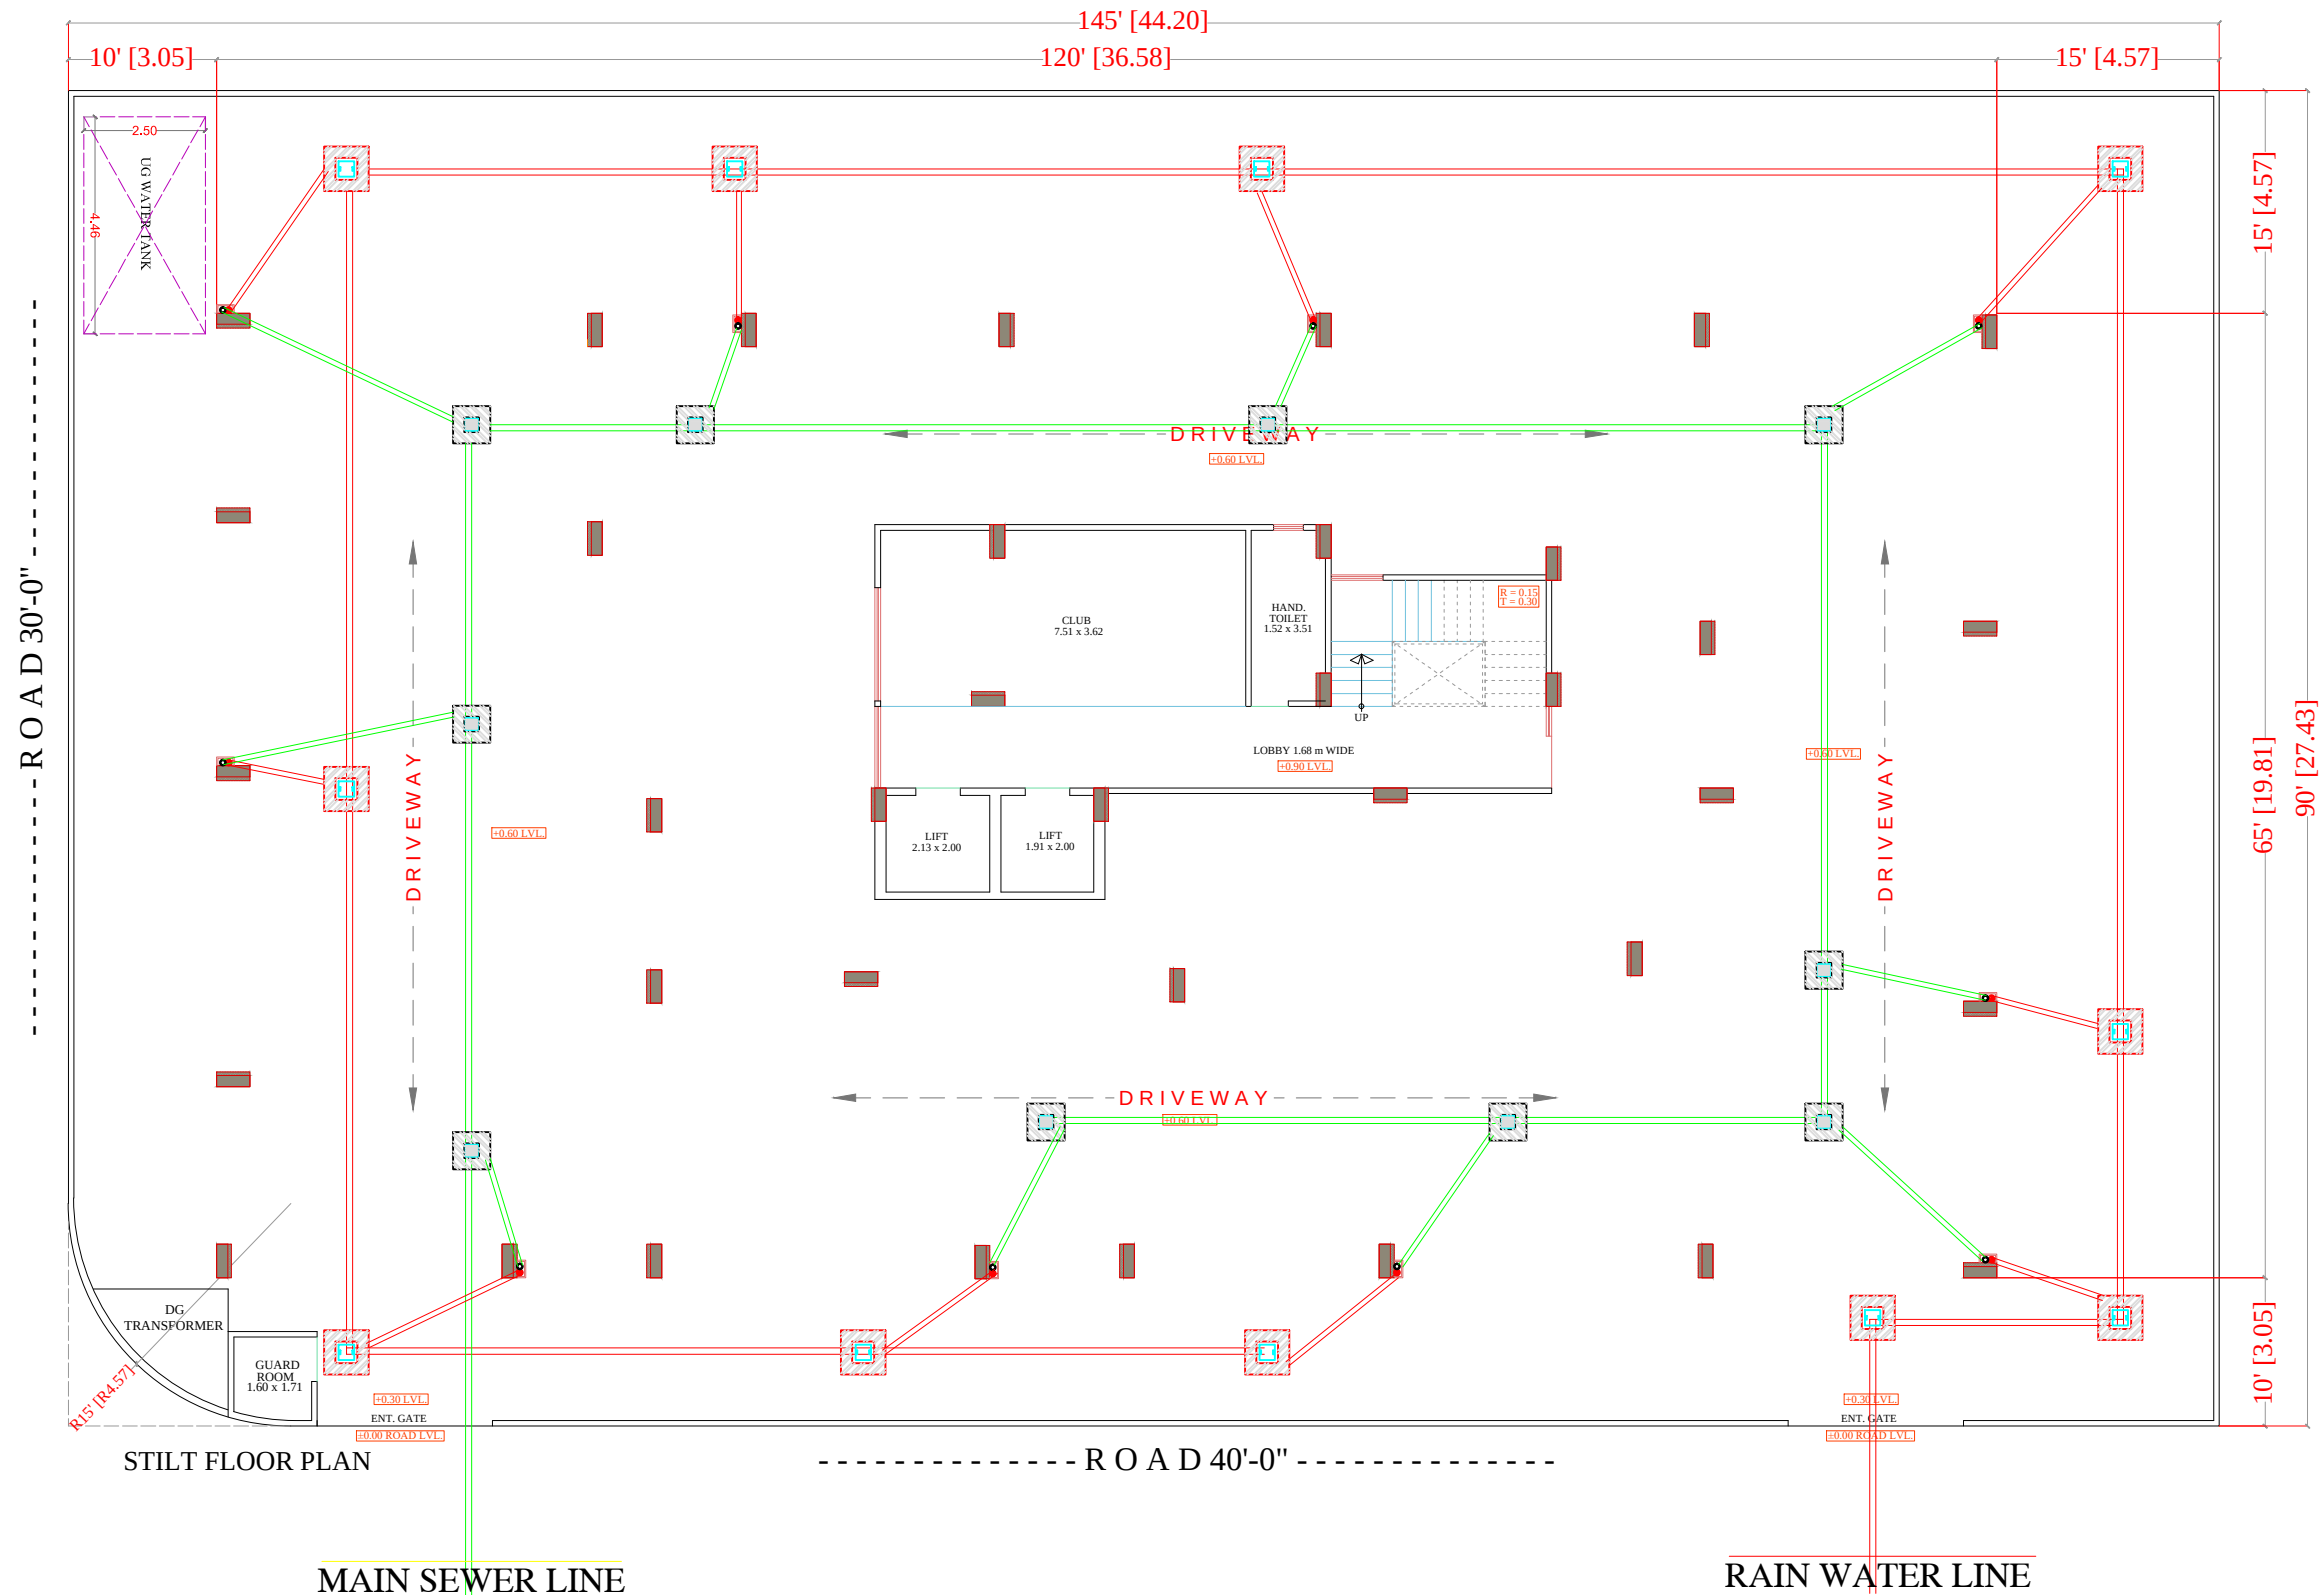
DRN BY :	CHCKD BY :
APPRVD BY :	DATE.:-


RAMESH KUMAWAT
M.E.P. CONSULTANT
B.E. CIVIL

For Shree Balaji Real Estate

Partner

WATER SUPPLY SCHEMATIC DIAGRAM





SYMBOL	DESCRIPTION
	Ø 110 mm Soil Waste Water Pipe
	Ø 110 mm Waste Water Pipe
	Ø 110 mm Rain Water Pipe
	Ø 160 mm Rain Water Pipe Slope 1:200
	Ø 110 mm Rain Water Pipe Slope 1:200
	RC-12"X12" Depth According to Slope
	RC-18"X18" Depth According to Slope
	RC-24"X24" Depth According to Slope
	Flow Direction

PROJECT TITLE :- PROPOSED BUILDING AT PLOT. NO. - B-67,B-68 & B-69, NARAYAN PURI-B, JAIPUR	BUILDING NAME SHRI BALAJI HEIGHTS VI	DRAWING TITLE :- STILT FLOOR WATER SUPPLY	SPACE CONSULTANT PLOT-A-173, JAGDAMBA NAGAR, HEERAPURA POWER HOWER, JAIPUR (RAJ) 302024	DRN. BY		DATE	NORTH
	DEVELOPER NAME SHREE BALAJI REALESTATE			APPD. BY		REVISION	
				SCALE			