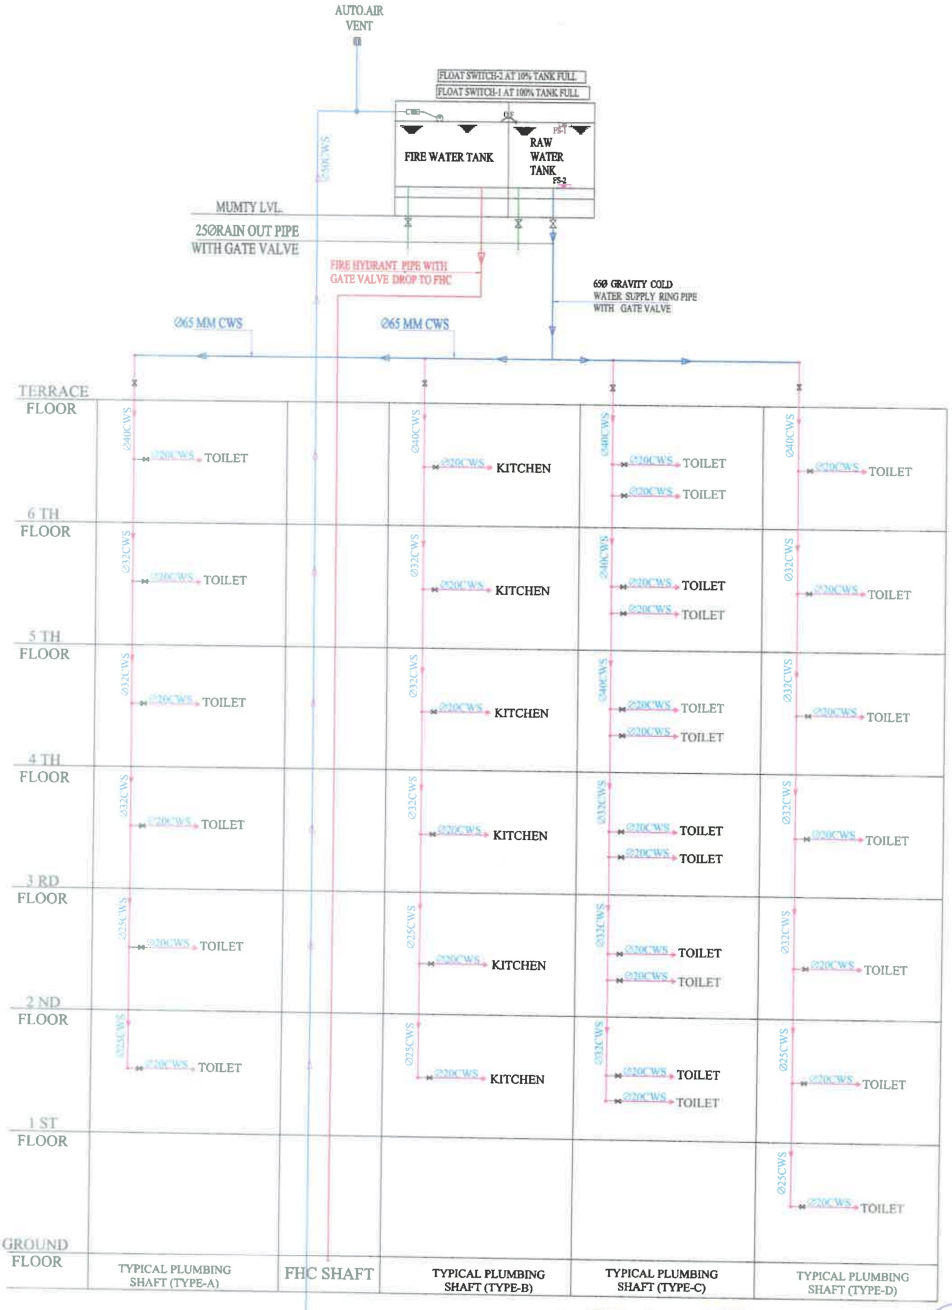

For Baukraft Ventures LLP

Designated partner

SHRI KRISHAN
Architect
CA/99/25451

For Baukraft Ventures LLP

Designated partner

VIPUL AGARWAL
M.E.P. CONSULTANT
B.E. ELECTRICAL

SERVICES CONSULTANT:
ASHI ASSOCIATES
F 9 / 440 , Keshav Marg Chitrakut Scheme Jaipur
PH:91-0-93146-10438 ,0141-2440946 Mail:vipul8599@yahoo.com

ARCHITECTS:-
SPACE GRID
C-49, VIDYA APARTMENT, PARAS MARG, BAPU NAGAR, NEAR JANTA STORE CIRCLE, JAIPUR-302015
PH-09214918766,0141-4005506 (O)
Email- info.spacegrid@gmail.com

PROJECT NAME:-
BERLIN BY R.R. HOMES

PROMOTER NAME:-
BAUKRAFT VENTURES LLP

PROJECT ADDRESS:-
PLOT NO. 03,
"R R HOMES KANAKPURA-III",
JAIPUR (RAJASTHAN)

DRAWING:-
WATER SUPPLY SCHEMATIC DIAGRAM

DRN BY:-	CHK. BY:-
SNEHA	SANJAY
APPD. BY:-	SCALE : -
VIPUL AGARWAL	N.T.S.
	DATE : -
	11-07-2024

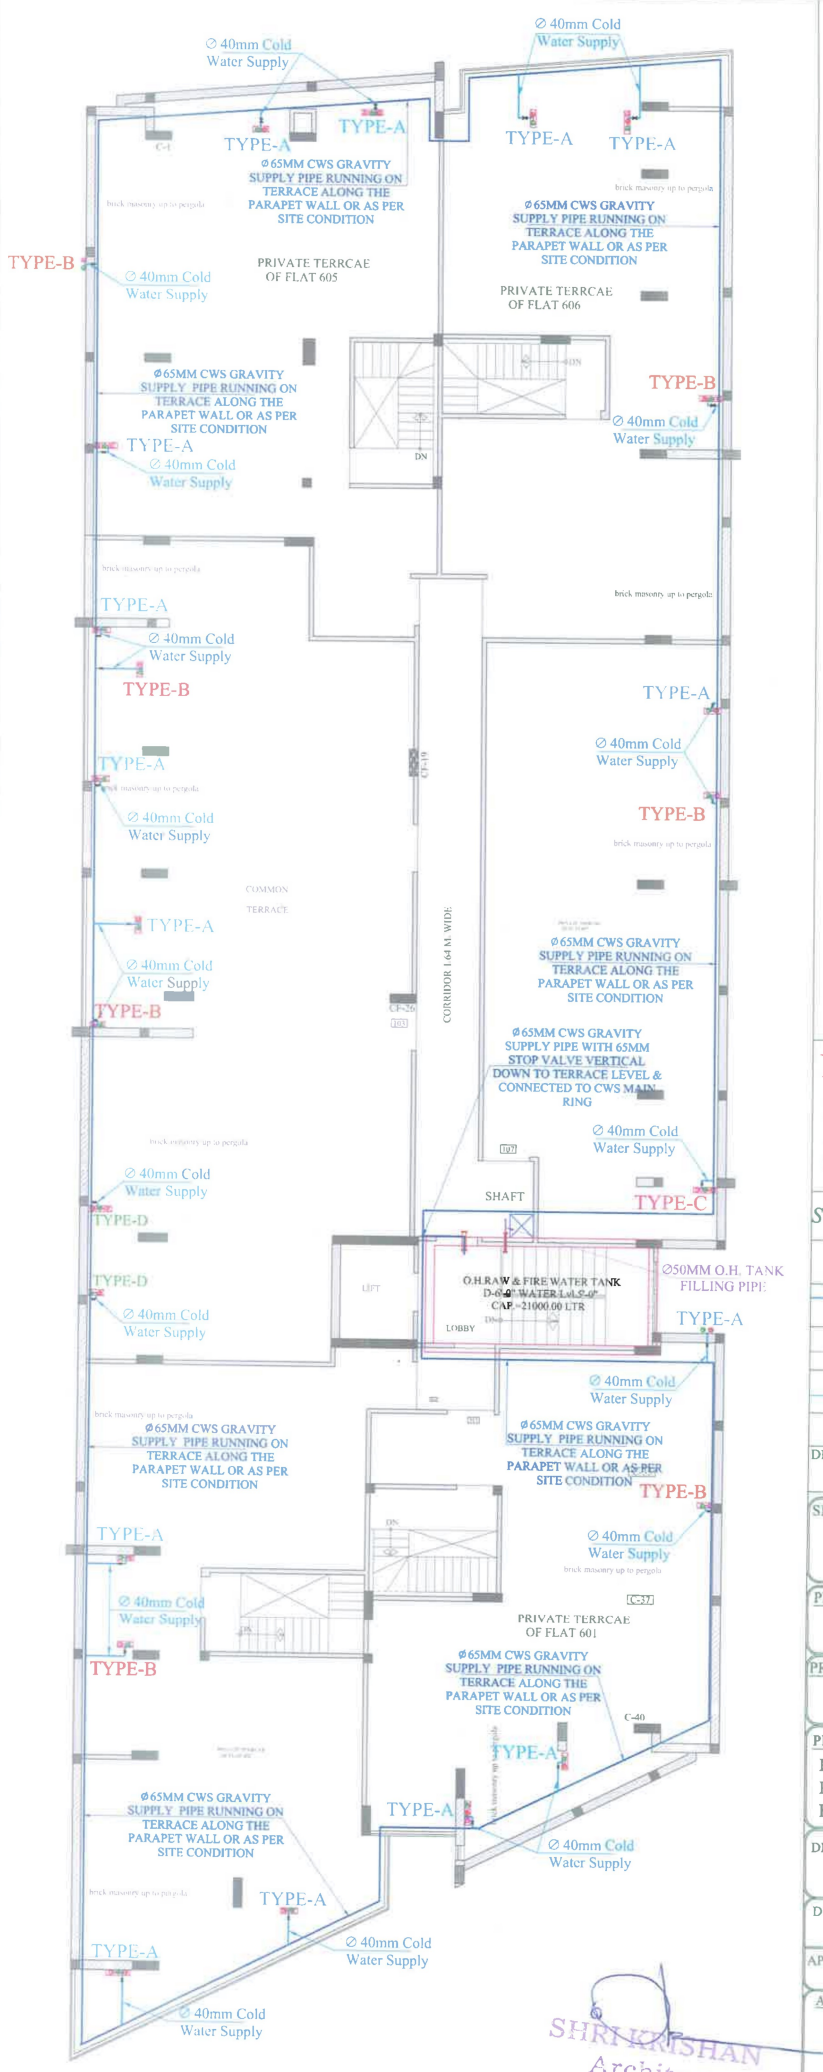

For Baukraft Ventures LLP

Designated partner

VIPUL AGARWAL
M.E.P. CONSULTANT
B.E. ELECTRICAL

NOTE-

FOR DOWNTAKE PIPE DETAIL PLEASE REFER TO THE WATER SUPPLY SCHEMATIC DIAGRAM

SYMBOL	DESCRIPTION
⋈	Valve According to Pipe Size
	Ø65 MM CWS GRAVITY SUPPLY PIPE
	Ø50 MM RAW OHT FILLING PIPE
	Ø40MM CWS GRAVITY SUPPLY PIPE
CWS	COLD WATER SUPPLY PIPE

DRN BY:-	CKD BY:-	APPD.:-
VIJESH	SANJAY	VIPUL AGARWAL

SERVICE CONSULTANT

ASHI ASSOCIATES

F 9 / 440 , Keshav Marg Chitrakut Scheme,Jaipur
PH:91-0-93146-10438 ,0141-2440946, Mail:vipul8599@yahoo.com

PROJECT NAME:-

BERLIN BY R.R. HOMES

PROMOTER NAME:-

BAUKRAFT VENTURES LLP

PROJECT ADDRESS :-

PROPOSED RESIDENTIAL BUILDING AT PLOT NO. 03, "R R HOMES KANAKPURA-III", JAIPUR

DRAWING TYPE :-

TERRACE FLOOR
WATER SUPPLY RING PLAN

DRN. By: Sunil Kumar Saini

APPD. By: Shri Krishan Sharma

ARCHITECT :-

SPACE GRID

C-49,VIDYA APARTMENT,PARAS MARG, BAPU NAGAR,NEAR JANTA STORE CIRCLE, JAIPUR-302015
PH-09314918766,0141-4005506 (O)
Email:-info.spacegrid@gmail.com