


LAYOUT PLAN OF SCHEME HARI NIKUNG -F BLOCK
AT VILL- PIPLA BHARATSINGH TEHSIL- SANGANER JAIPUR Khasra No. 1156/1, 3/1, 5/1,8/1
LAYOUT PLAN OF SANITATION (STORM WATER DRAINAGE SEWERAGE, STP,
SOLID WATERDISPOSAL ETC.)

SCALE:-1:500

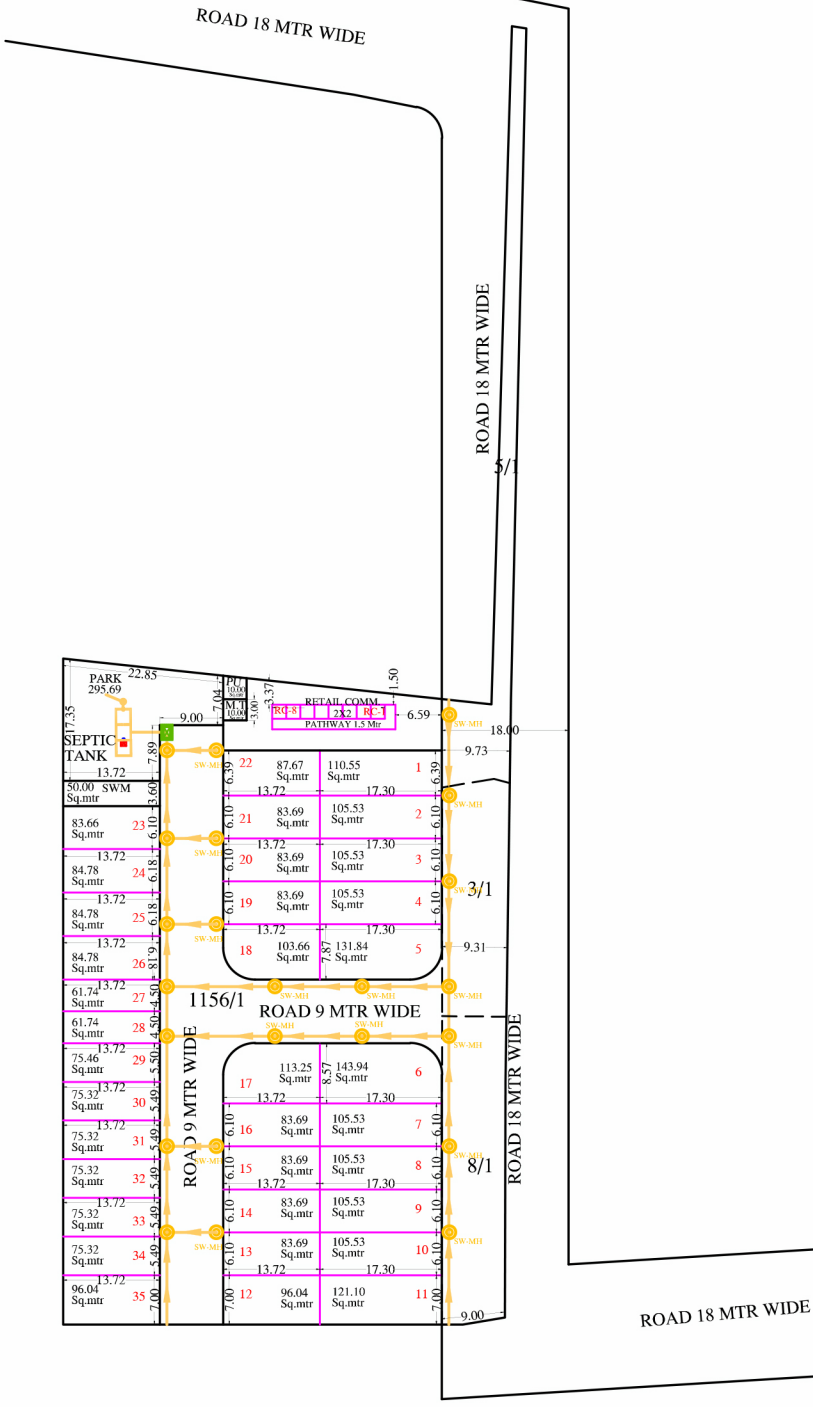

**DRAWING TITLE -
EXTERNAL SEWERAGE CHAMBER
& PIPE ROUTE WITH SEPTIC TANK
AND SOAK PIT PLAN**

**MANHOLE FOR
SOIL WASTE**

**SOIL WASTE PIPE
SLOP 1:200**

AREA ANALYSIS:-

S.NO.	LAND USE	AREA(IN Sq.mtr)
1	RESIDENTIAL	3241.29 Sq.mtr 54.94%
2	RETAIL COMM.	32.00 Sq.mtr 0.54%
3	MT. AND S.W.M.	60.00 Sq.mtr 1.01%
4	PARK	295.69 Sq.mtr 5.01%
5	ROAD AREA	2271.02 Sq.mtr 38.50%
6	TOTAL SCHEME AREA	5900.00 Sq.mtr 100.00%

NAME OF SOCIETY:-

HARI NIKUNG -F BLOCK

ZONE NO.-	ZONAL DEVELOPMENT PLANNING ZONE-
SCALE: 1:500	SECTOR PLAN-

A. T. P. ZONE	D.T.P.	S.T.P.
JAIPUR DEVELOPEMENT AUTHORITY, JAIPUR.		