


RAIN WATER HARVESTING PLAN FOR "VRB PRIME "

AT REVENUE VILLAGE - BINDAYAKA, TEH.- JAIPUR, JAIPUR
KHASRA NO - 790/200,787/201

Connecting To Clection Chamber

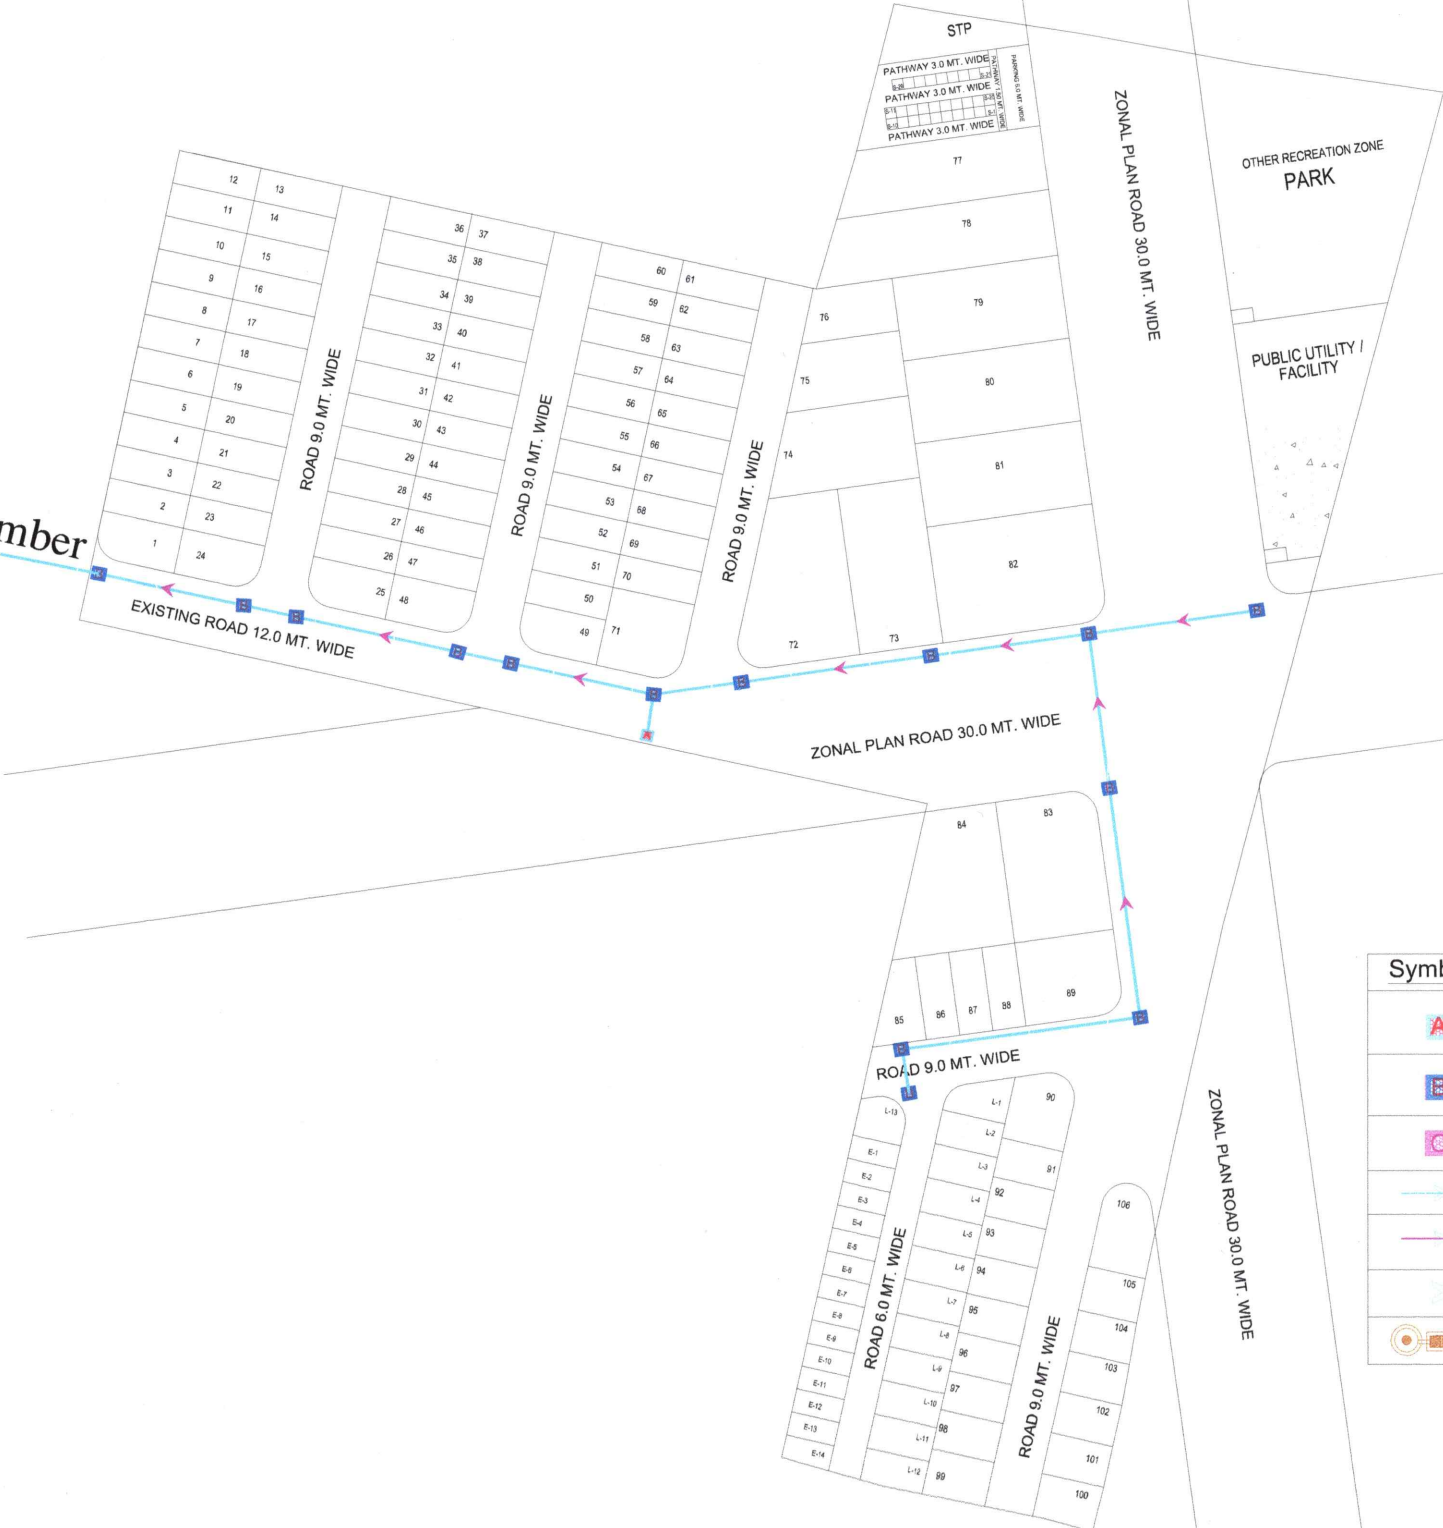

Harid
HARIDAS KHANDELWAL
CHARTERED ENGINEER (0210)
The Institution of Civil Engineer
(India)

Rain Water Harvesting Legends:-

Symbols	Relation To	NOS./LEN.	PIPE LENGTH (MTR.)
A	Manhole 450x450x450		
B	Manhole 450 X 450 X 600		
C	Manhole 450 X 450 X 900/ as deatil		
	150 MM uPVC PIPE NP-2		345.42
	200 MM uPVC PIPE NP-2		00
	Rainwater Harvesting Line Slope		
	Rainwater Harvesting Collection Pit	3.0 Nos.	