
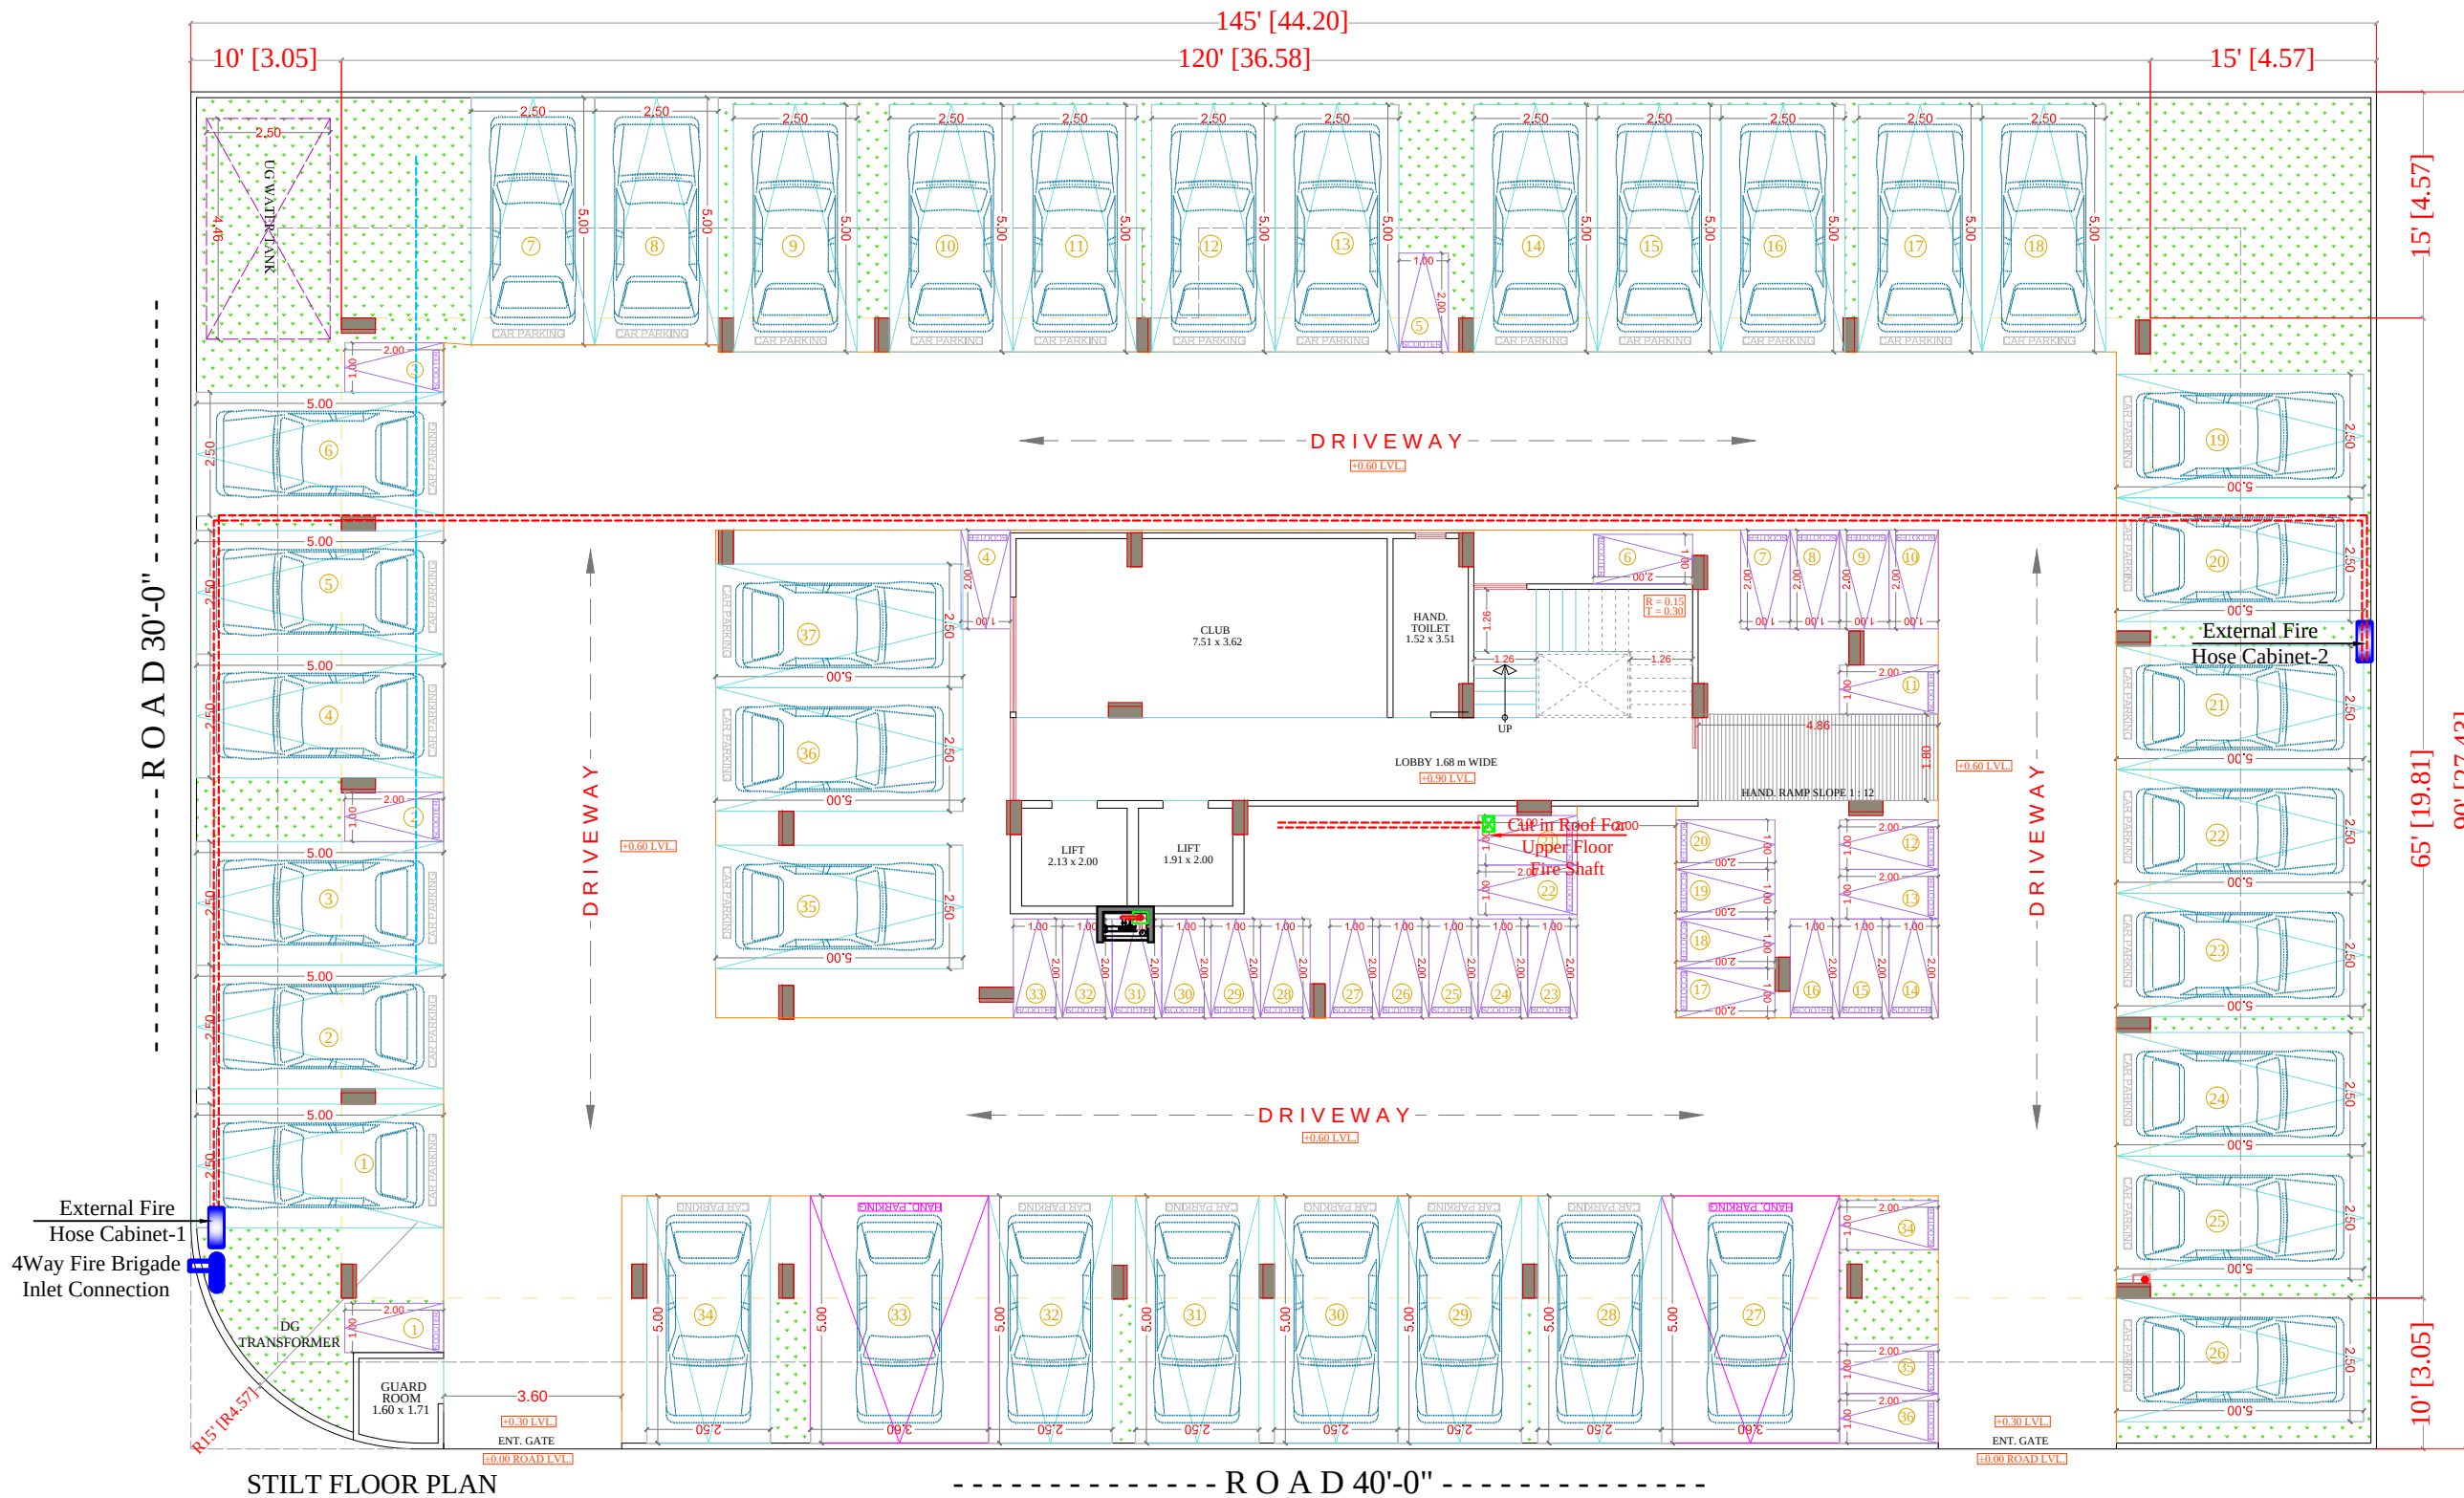
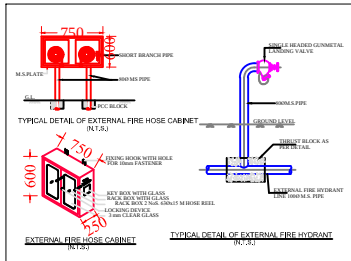


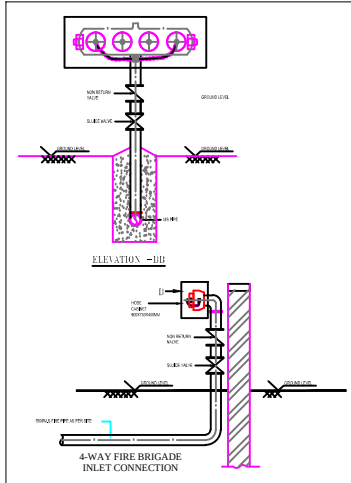

LEGEND

SYMBOL	QTY.	DESCRIPTION
	02	EXTERNAL FIRE HOSE CABINET
	01	FIRE HOSE CABINET
		100MS FIRE PIPE FOR EXTERNAL FIRE HYDRANTS

SEAL:-

RAMESH KUMAWAT
M.E.P. CONSULTANT
B.E. CIVIL

SPACE CONSULTANT

PLOT-A-173, JAGDAMBA NAGAR, HEERAPURA
POWER HOWER, JAIPUR (RAJ) 302024

ARCHITECT :-

FRANK SQUARE
ARCHITECTURE | PLANNER | DESIGNER
C-49 VIDYA APARTMENT PARAS MARG,
BAPU NAGAR JAIPUR, (RAJ.)
Email-afanksquare@gmail.com
Mobile-9461302542

PROJECT :-

PROPOSED BUILDING AT
PLOT. NO. - B-67,B-68 & B-69,
NARAYAN PURI-B, JAIPUR

BUILDING NAME
SHRI BALAJI HEIGHTS VI

DEVELOPER NAME
SHREE BALAJI REALESTATE

DRAWING: STILT FLOOR
EXTERNAL FIRE HYDRANT FOR
RERA SUBMISSION PLAN

