


PROPOSED LAYOUT PLAN OF " ROYAL GREEN VALLEY BLOCK - AB "

IN KHASRA NO. - 793/459
AT VILLAGE - KOTJEWAR, TEH.- MOJMABAD, JAIPUR.

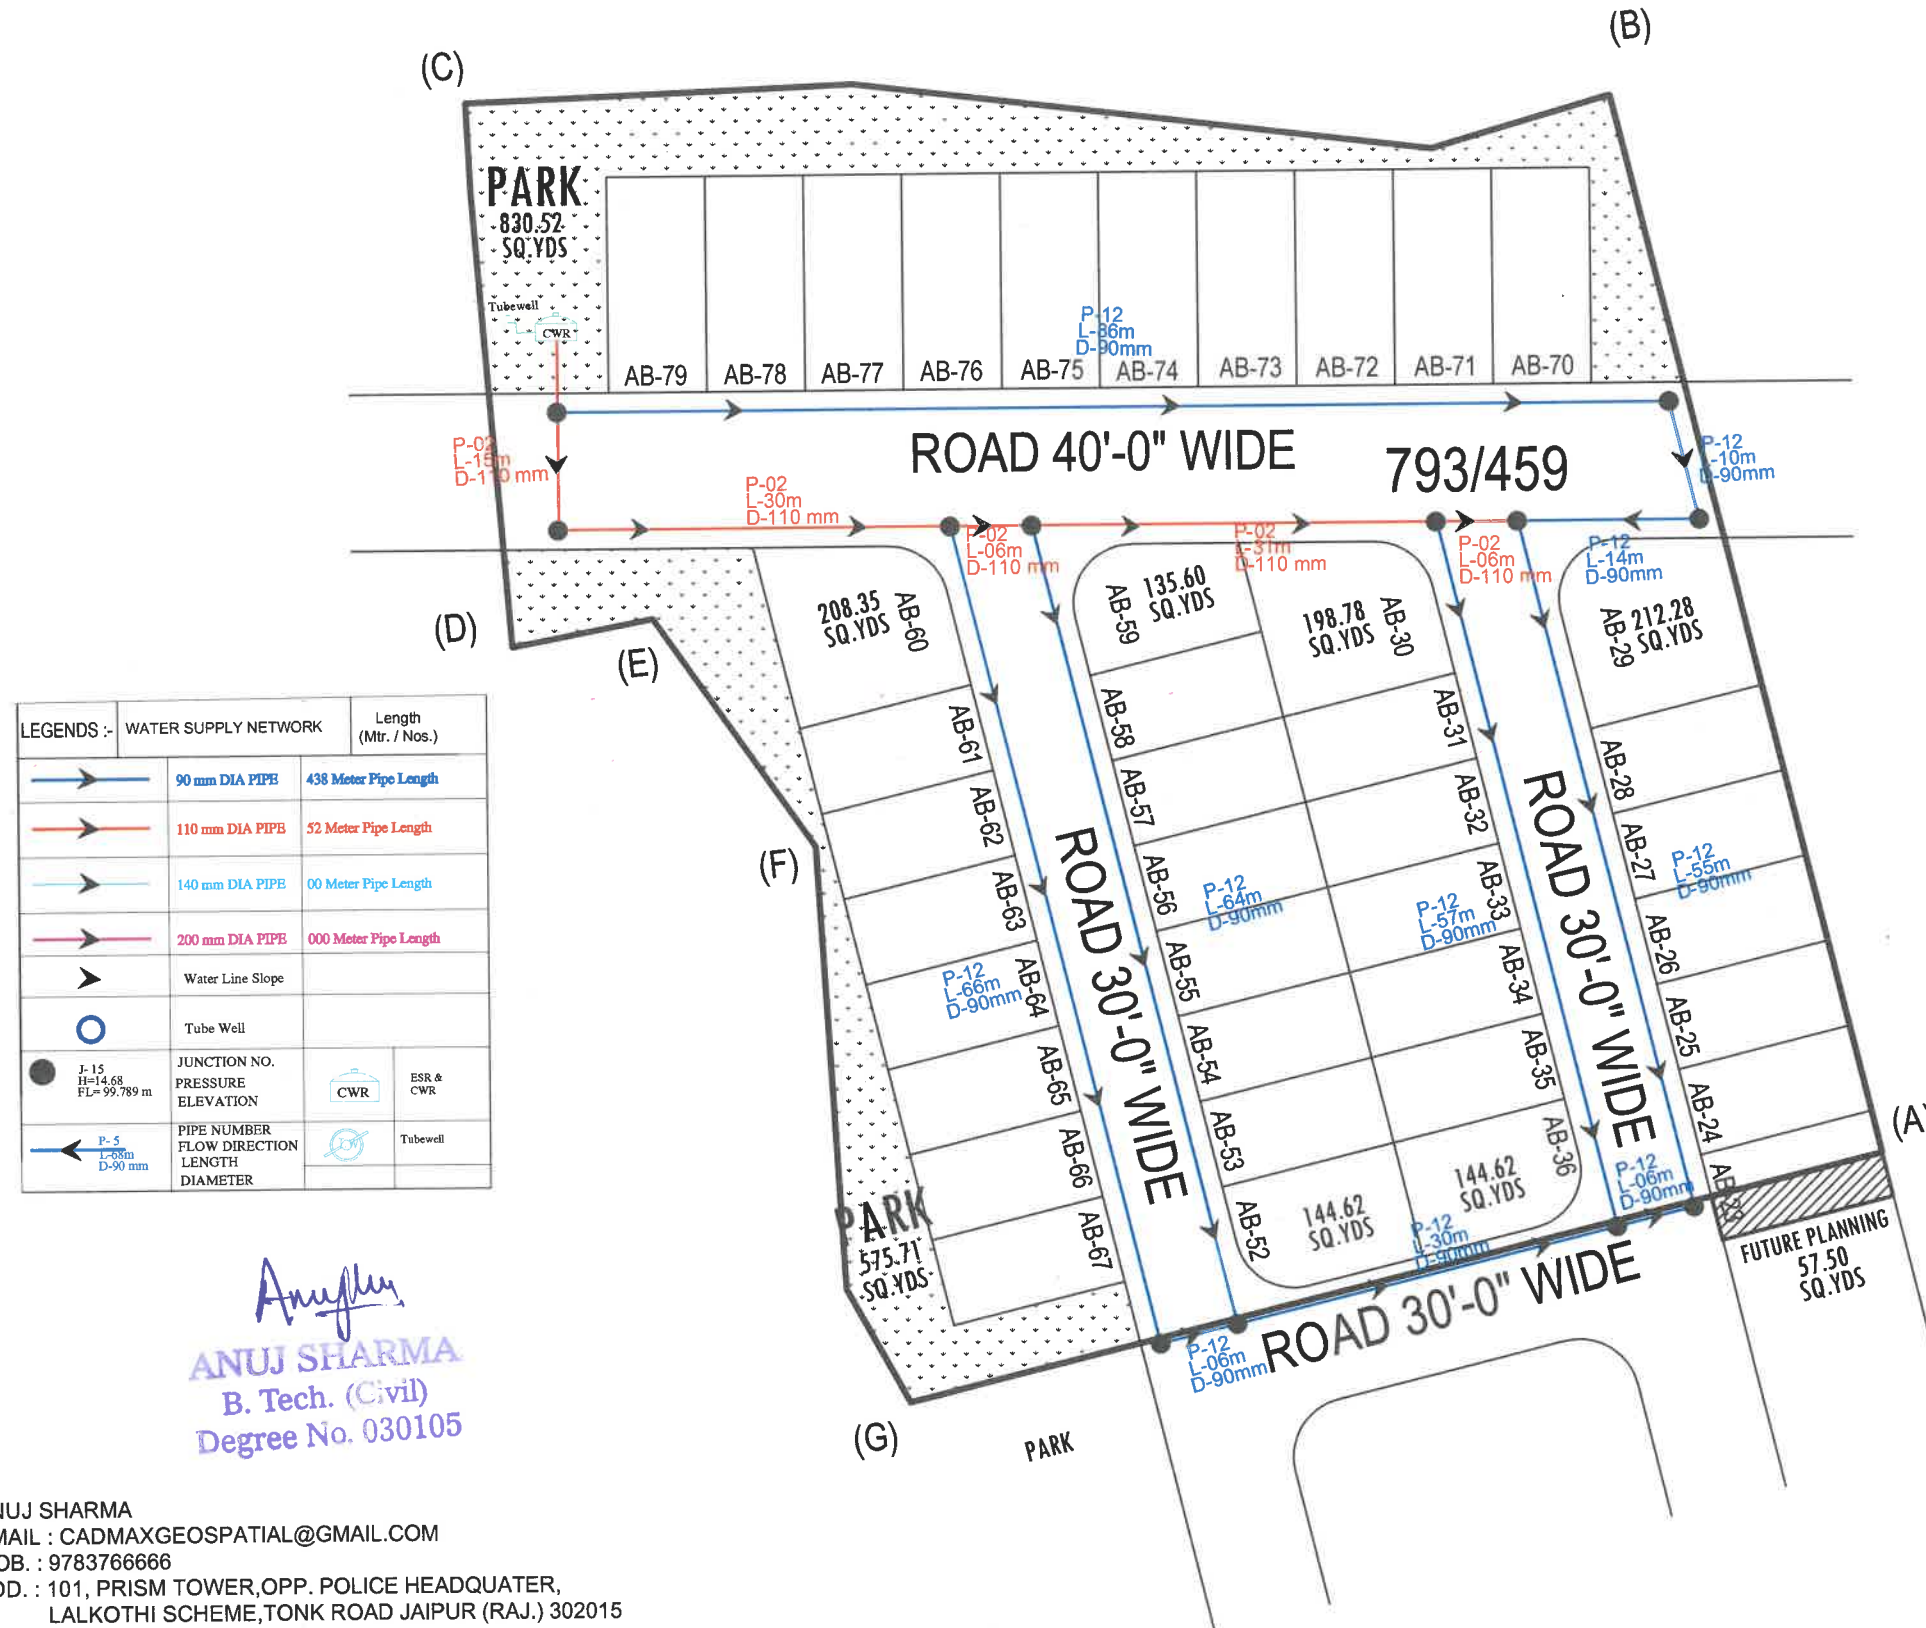

LEGENDS :-		WATER SUPPLY NETWORK		Length (Mtr. / Nos.)	
	90 mm DIA PIPE	438 Meter Pipe Length			
	110 mm DIA PIPE	52 Meter Pipe Length			
	140 mm DIA PIPE	00 Meter Pipe Length			
	200 mm DIA PIPE	000 Meter Pipe Length			
	Water Line Slope				
	Tube Well				
	JUNCTION NO. PRESSURE ELEVATION			ESR & CWR	
	PIPE NUMBER FLOW DIRECTION LENGTH DIAMETER			Tubewell	

Anuj Sharma
ANUJ SHARMA
B. Tech. (Civil)
Degree No. 030105


ANUJ SHARMA
EMAIL : CADMAXGEOSPATIAL@GMAIL.COM
MOB. : 9783766666
ADD. : 101, PRISM TOWER, OPP. POLICE HEADQUATER,
LALKOTHI SCHEME, TONK ROAD JAIPUR (RAJ.) 302015

LAYOUT PLAN OF WATER SUPPLY SYSTEM

AREA ANALYSIS :-

S.No.	LAND USED	AREA IN (SQ.YDS.)	(%)
1	RESIDENTIAL	5272.07	60.00 %
2	PARK	1406.24	09.76 %
3	ROAD	2109.99	30.24 %
SCHEME AREA		8788.30	100.00 %
FUTURE PLANNING AREA		+ 57.50 SQ.YDS.	
TOTAL AREA		8730.80 SQ.YDS. (7300.00 SQ.MTR.)	

KEY PLAN

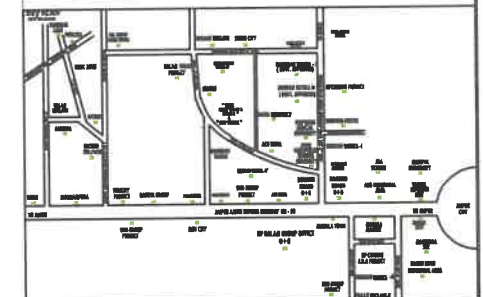

KHASRA MAP



GOOGLE IMAGE MAP OF EXISTING LAND
AT VILLAGE - KOTJEWAR, TEH.- MOJMABAD, JAIPUR.
IN KHASRA NO. - 793/459

