
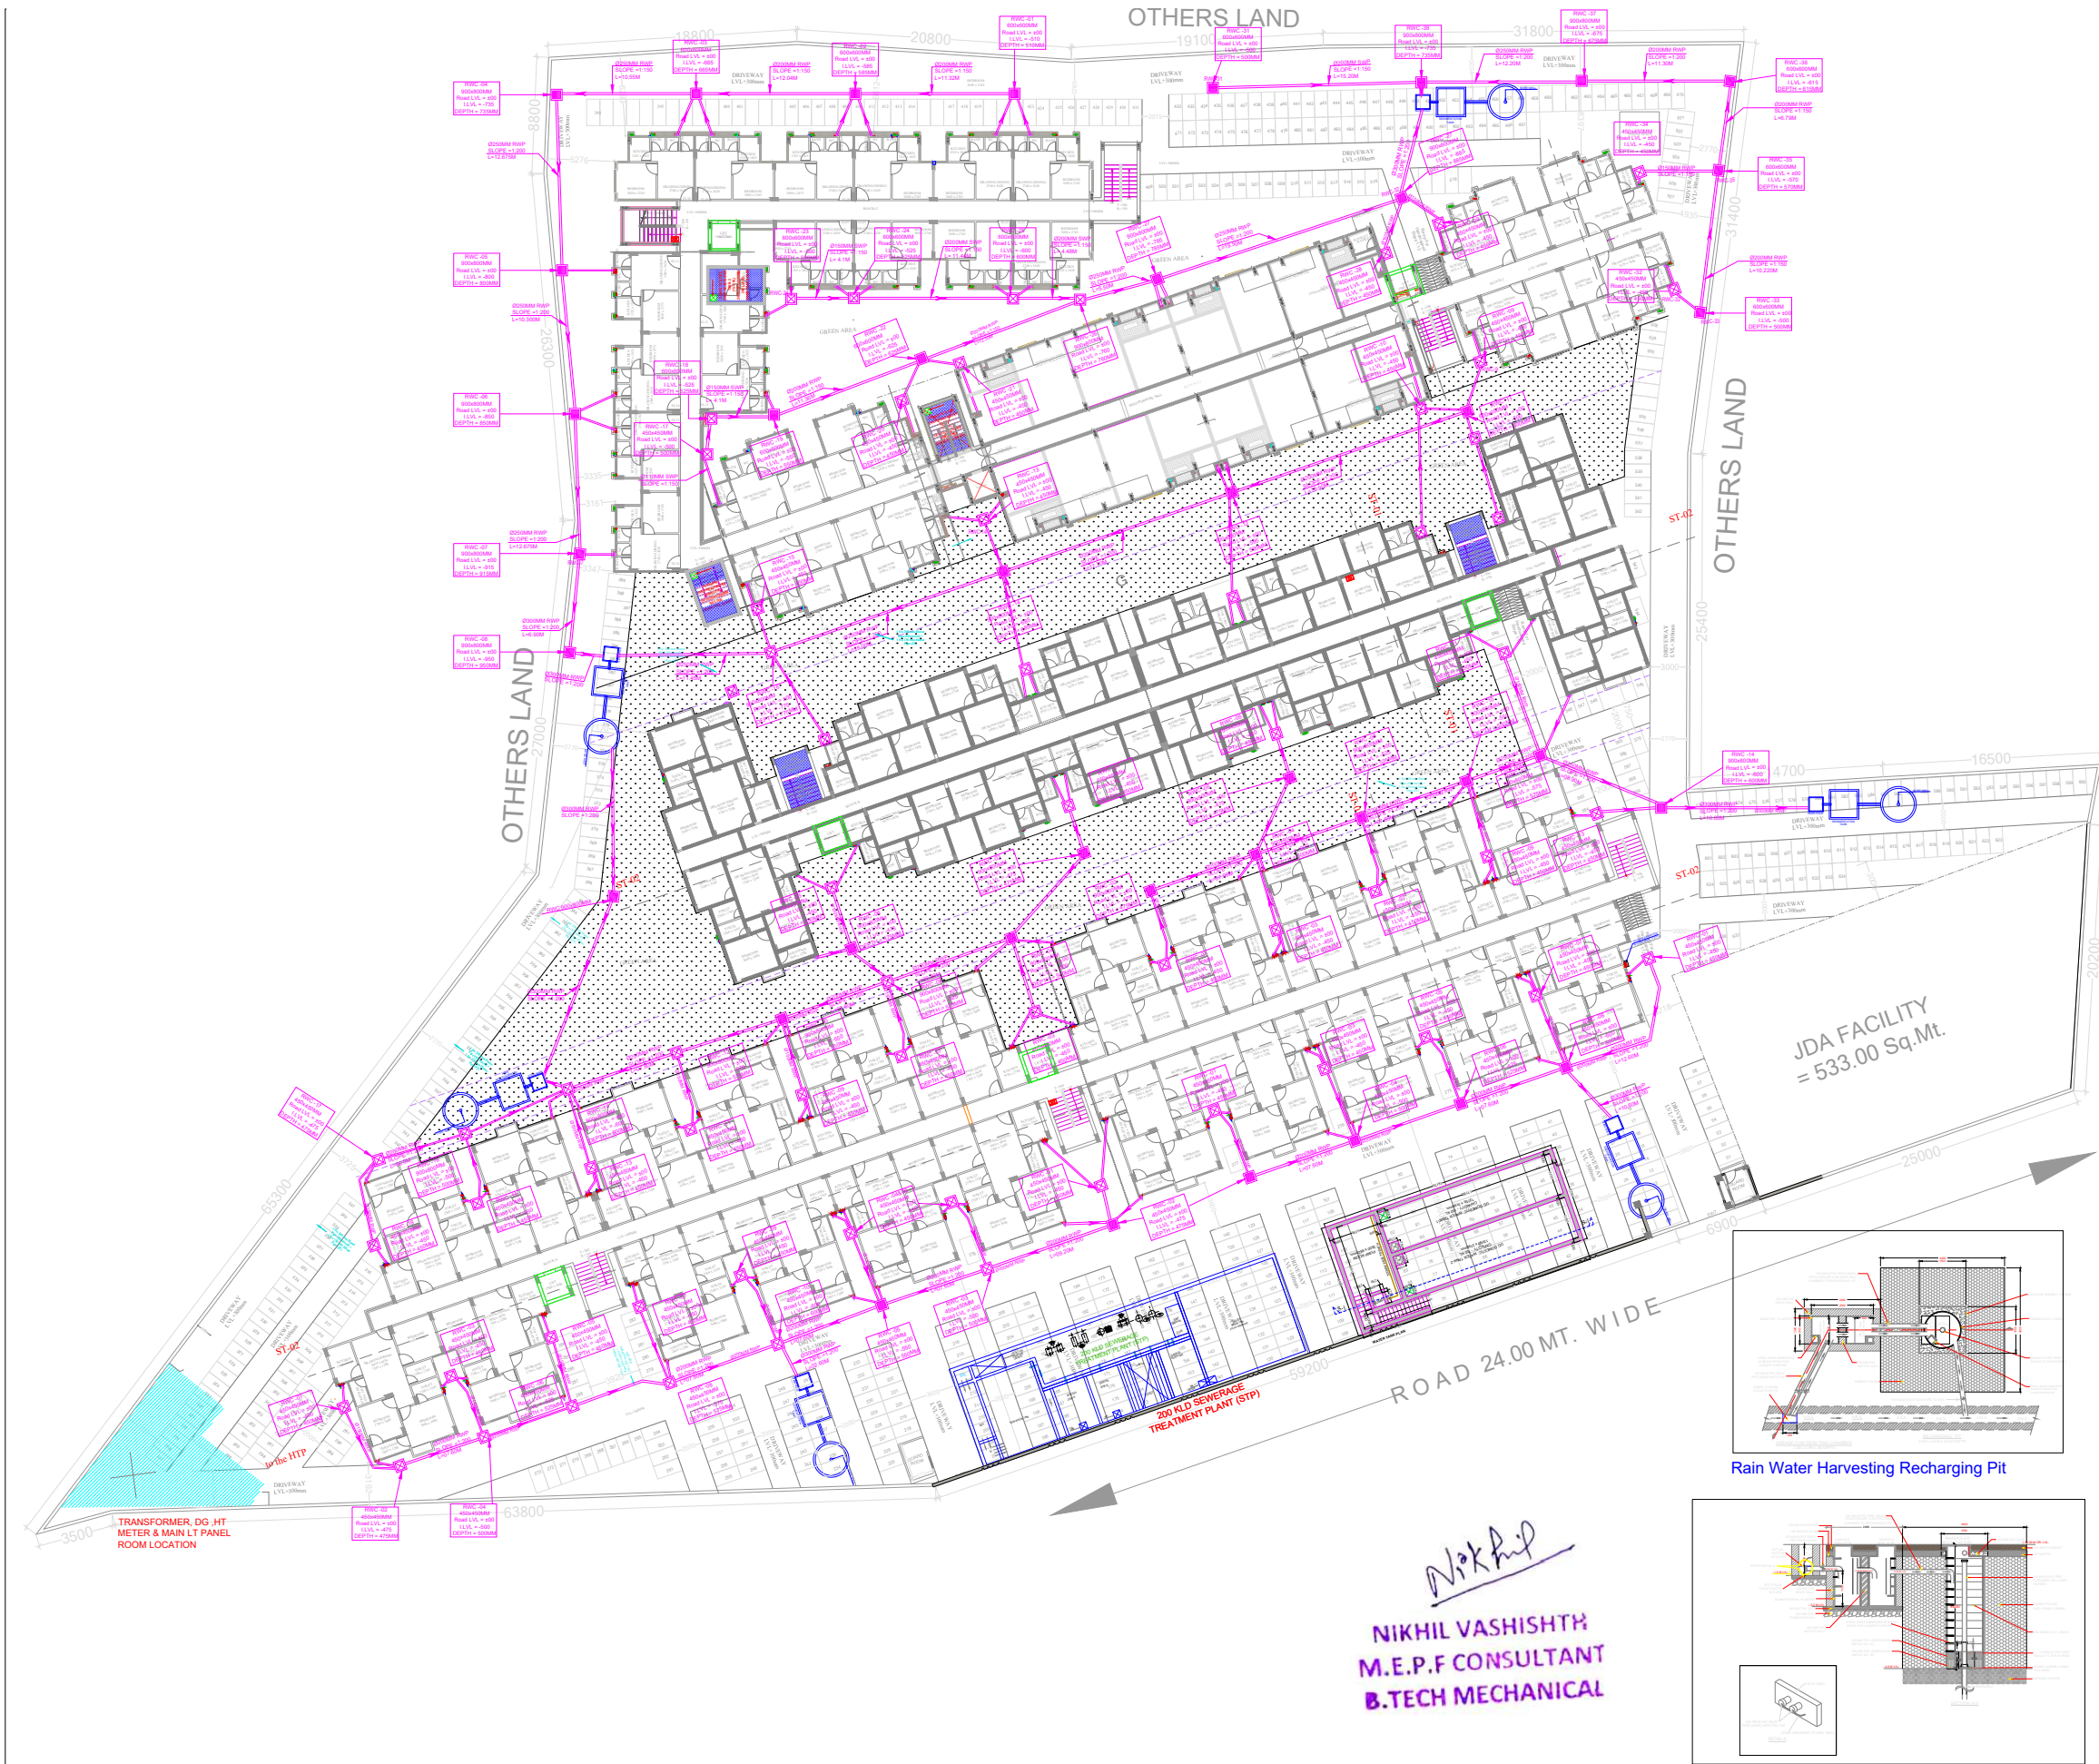
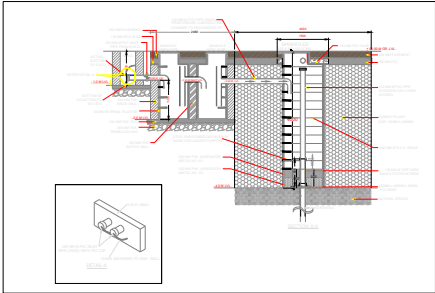


Rain Water Harvesting Recharging Pit

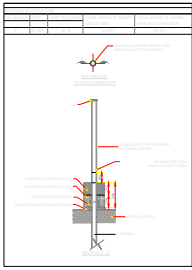

Nikhil
NIKIL VASHISHTH
M.E.P.F CONSULTANT
B.TECH MECHANICAL

GENERAL NOTES:- 1. ALL THE DIMENSIONS ON THE DRAWING ARE IN METERS. 2. ONLY WRITTEN DIMENSIONS ARE TO BE FOLLOWED, DRAWING SHOULD NOT BE SCALED IN ANY CIRCUMSTANCES. 3. ALL MEASUREMENTS MUST BE CHECKED AND VERIFIED BY THE CONTRACTOR PRIOR TO EXECUTION OF WORK AT THE SITE. 4. THIS DRAWING IS TO BE READ IN CONJUNCTION WITH ALL RELEVANT STRUCTURAL, ARCHITECTURAL & FACILITY PLANNING DRAWINGS. 5. ANY DISCREPANCIES MUST BE BROUGHT TO THE NOTICE OF THE ENGINEER IMMEDIATELY & PRIOR TO EXECUTION AT SITE. 6. CO-ORDINATION WITH SERVICES SUCH AS HVAC, PLUMBING & ELECTRICAL, ETC. IS THE RESPONSIBILITY OF THE CONTRACTORS. 7. FOR DETAILS, REFER RELEVANT LARGE SCALE DETAIL DRGS. AS INDICATED.	REVISION :-		DATE	REMARKS	CLIENT:- Adarsh Affordable Housing Private Limited	ARCHITECT:- Tushar Sogani Designs Pvt. Ltd. architects'n' designers Studio: 400, F-72, "Suryoday" Subhash Marg Bagadaya Bhawan, C-Scheme, Jaipur-302001 Tel: +91-141-4004560, 4004537 email: studio@tsdplarch.com, website: www.tsdplarch.com	MEP SERVICES CONSULTANT:- DESIGNZOCUPANCY SERVICES LLP A-75, RICO Industrial Area, Sitapura, Tonk road, Jaipur-302022, Tel 0141-2554837 www.designzoccupancy.com	SCALE:- NTS DATE:- 19-10-2021 DEALT:- PLUKIT CHK:- GAURAV APPD:- NIKIL		"VAISHALI VATIKA" Affordable Housing under Chief Minister Jan sawas Yojana-2015 Khata No. 490/491/492/493 & 498/2, village- Bindayaka, Tehsil & District -Jaipur, Rajasthan NAME OF DRAWING:- RAIN WATER HARVESTING RECHARGING		 NORTH
	STRUCTURAL CONS.:- SG STRUCTURES A-36, 1ST FLOOR, SUNDER SINGH HANDARI NAGAR, SWED FARM, NEW SANGAR ROAD, JAIPUR-302019 E-mail: sg_structures@gmail.com Tel: 9972232191/0141-3297076					THIS DRAWING IS THE PROPERTY OF DESIGNZOCUPANCY SERVICES LLP. IT SHALL NOT BE COPIED OR USED WITHOUT THEIR WRITTEN PERMISSION NOR MADE KNOWN TO A THIRD PARTY. THE INFORMATION IS ISSUED ON THE UNDERSTANDING THAT NO PART THERE OF SHALL BE DUPLICATED FOR THE PURPOSE OTHER THAN THE EXPRESSED IN BRIEF.		REV:- R-00 DRAWING No.:- DDO_VV_EX_RAIN WATER LAYOUT				