


(SOLITAIRE INDUSTRIAL PARK-II)

Khasra no 2382, 2383, 2384, 2385, 2412, 2413, 2417/2604, 2418, 2419, 2420, 2421, 2422, 2423, 2424, 2427, 2428, 2429, 2430, 2444, 2415, 2416, 2417, 2425, 2426. , Village- DehmiKalan , SANGANER , Jaipur - 303007 (Rajasthan)

Sr. No.	Description	Symbol
1	Existing Overhead 11 KV	
2	New Overhead 11 KV	
3	Single Pole	
4	Double pole	
5	Light on Pole	
6	Street light pole	
7	11 KV 3C XTBS 8x mm H.T. Cable	
8	Street Light Cable	
9	Existing Panel	

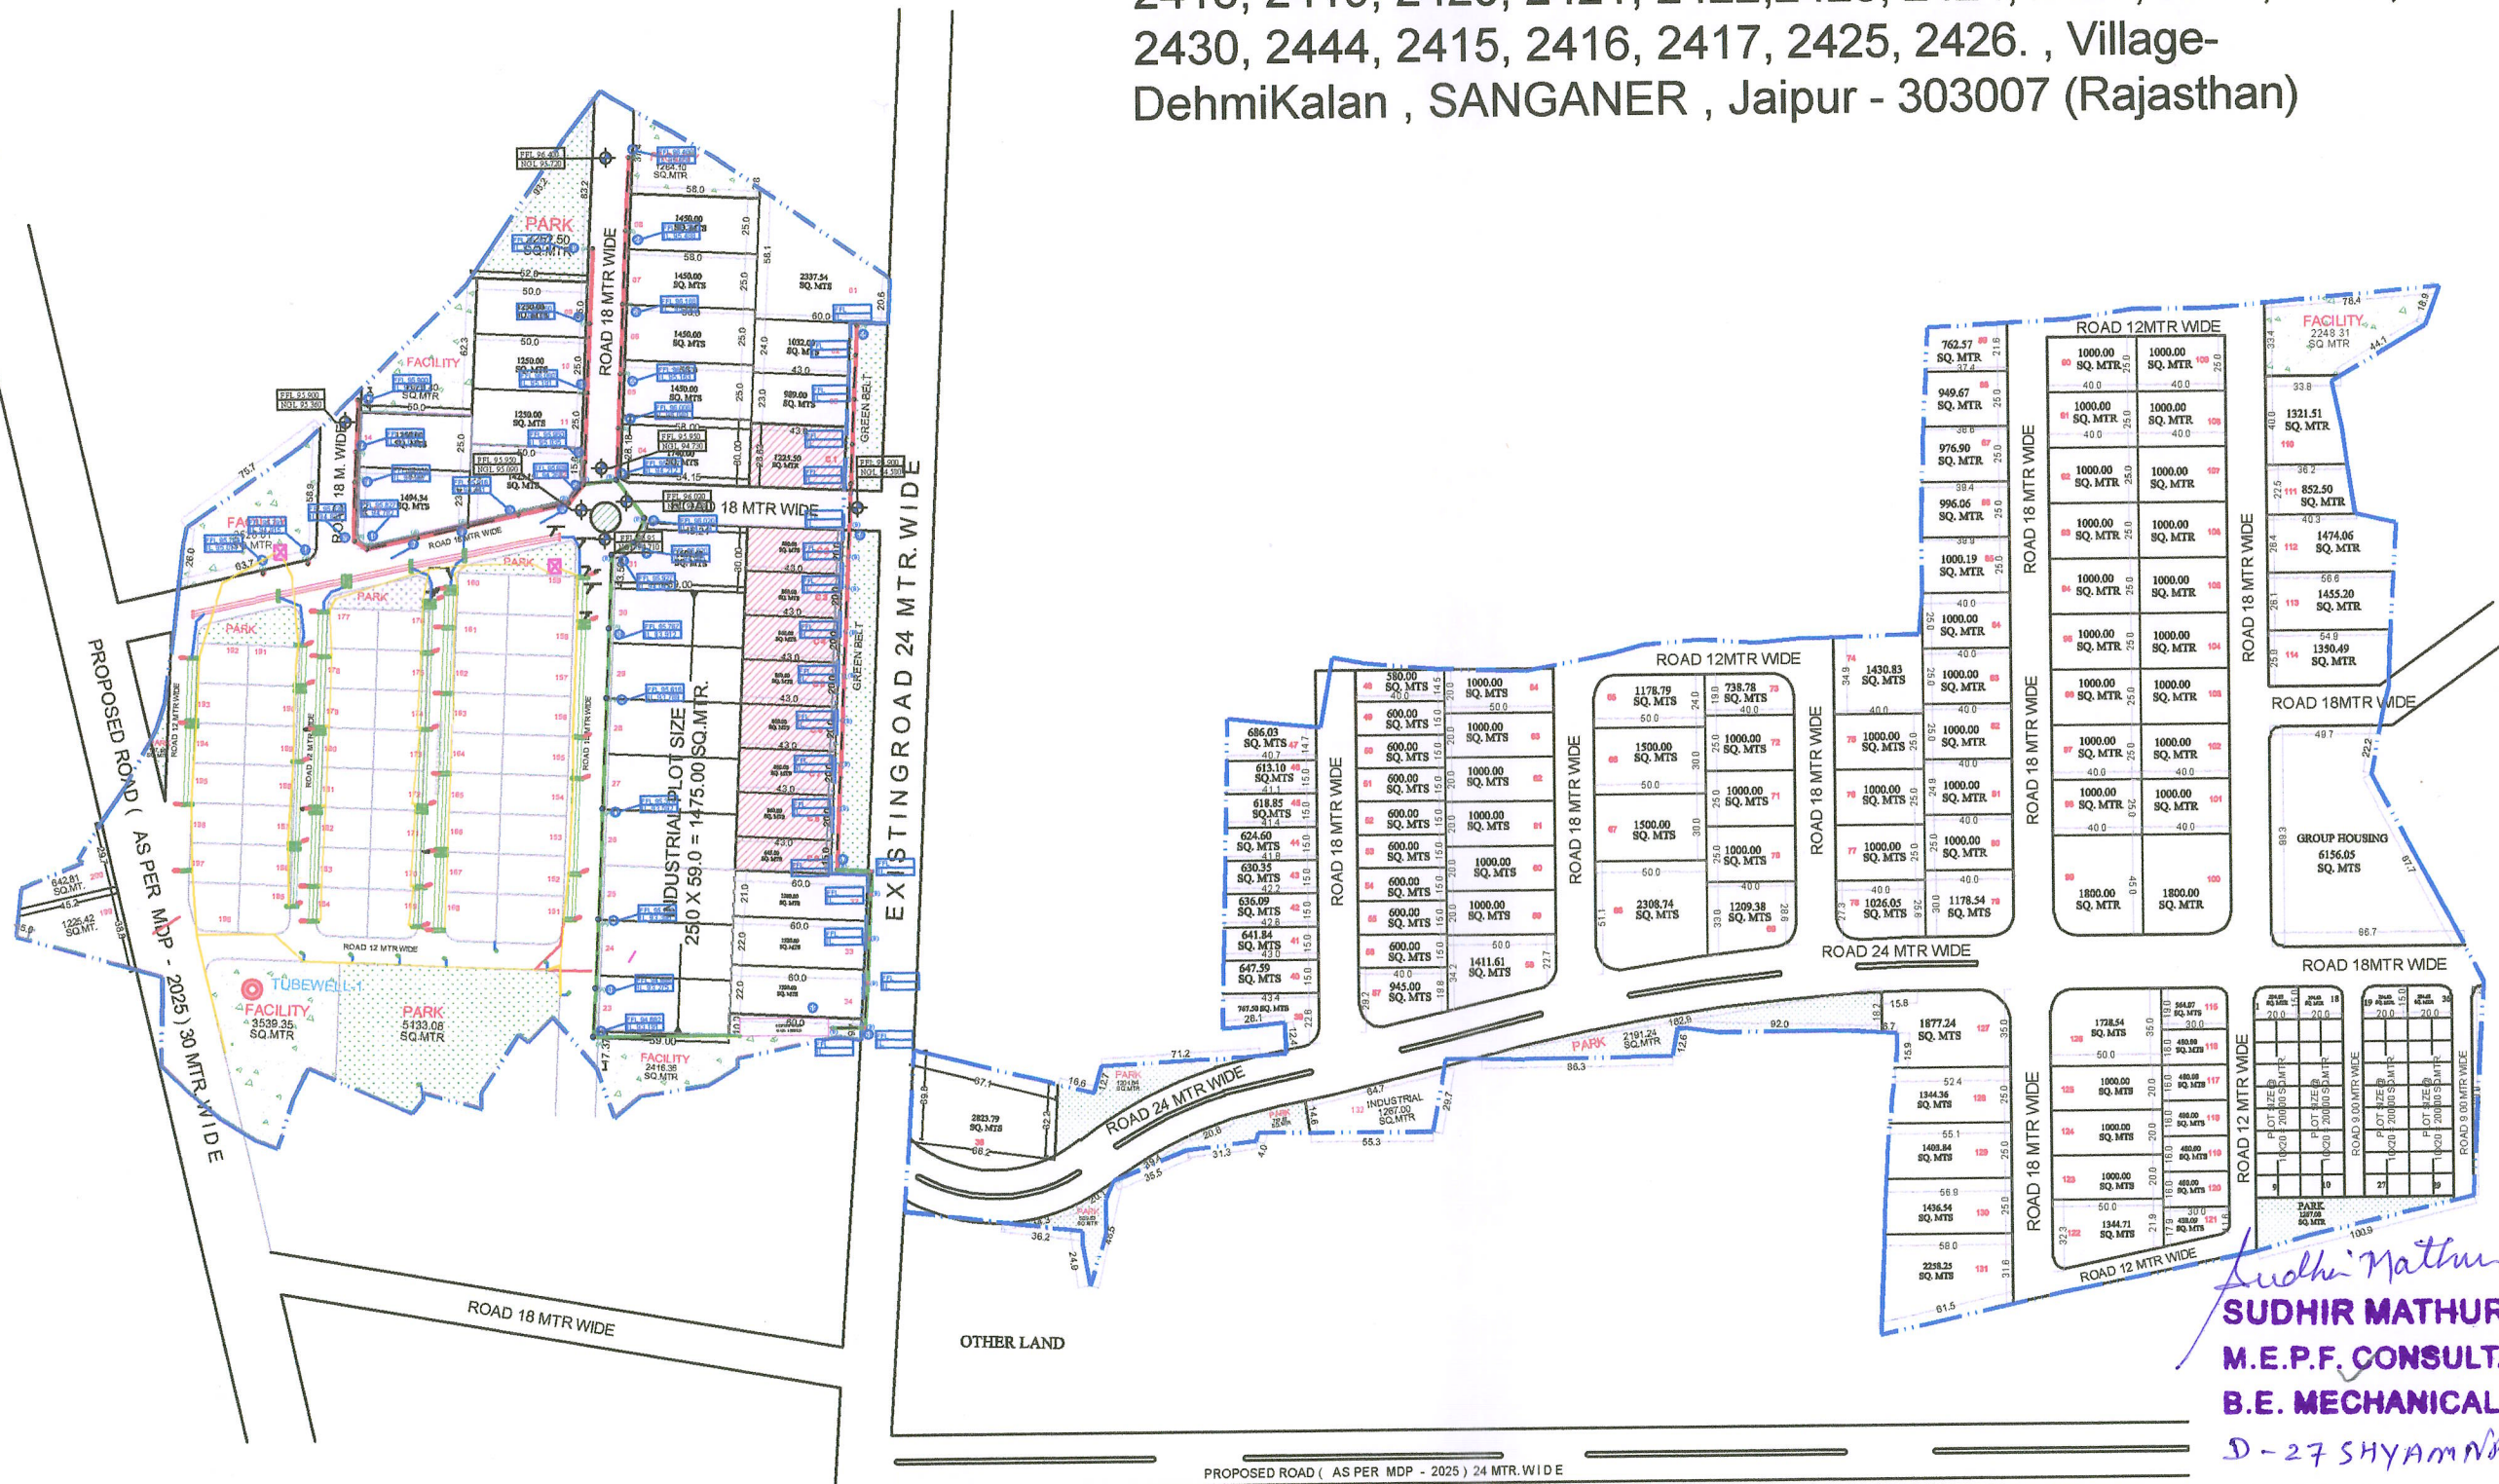

NORTH



NAME OF SCHEME:

SOLITAIRE INDUSTRIAL PARK-II

Khasra no 2382, 2383, 2384, 2385, 2412, 2413, 2417/2604, 2418, 2419, 2420, 2421, 2422, 2423, 2424, 2427, 2428, 2429, 2430, 2444, 2415, 2416, 2417, 2425, 2426, Village- DehmiKalan , SANGANER , Jaipur - 303007 (Rajasthan)

DRAWING TITLE:-

ELECTRIFICATION WORK

NAME OF SOCIETY :- NIJ KHATEDARI

ZONE NO. :- 11

scale 1=1000 DRG NO.

D.T.P. ZONE D.T.P. S.T.P.

Consultant:-



JAIPUR DEVELOPMENT AUTHORITY, JAIPUR

Sudhir Mathur
SUDHIR MATHUR
M.E.P.F. CONSULTANT
B.E. MECHANICAL
D-27 SHYAMNAGAR
JAIPUR