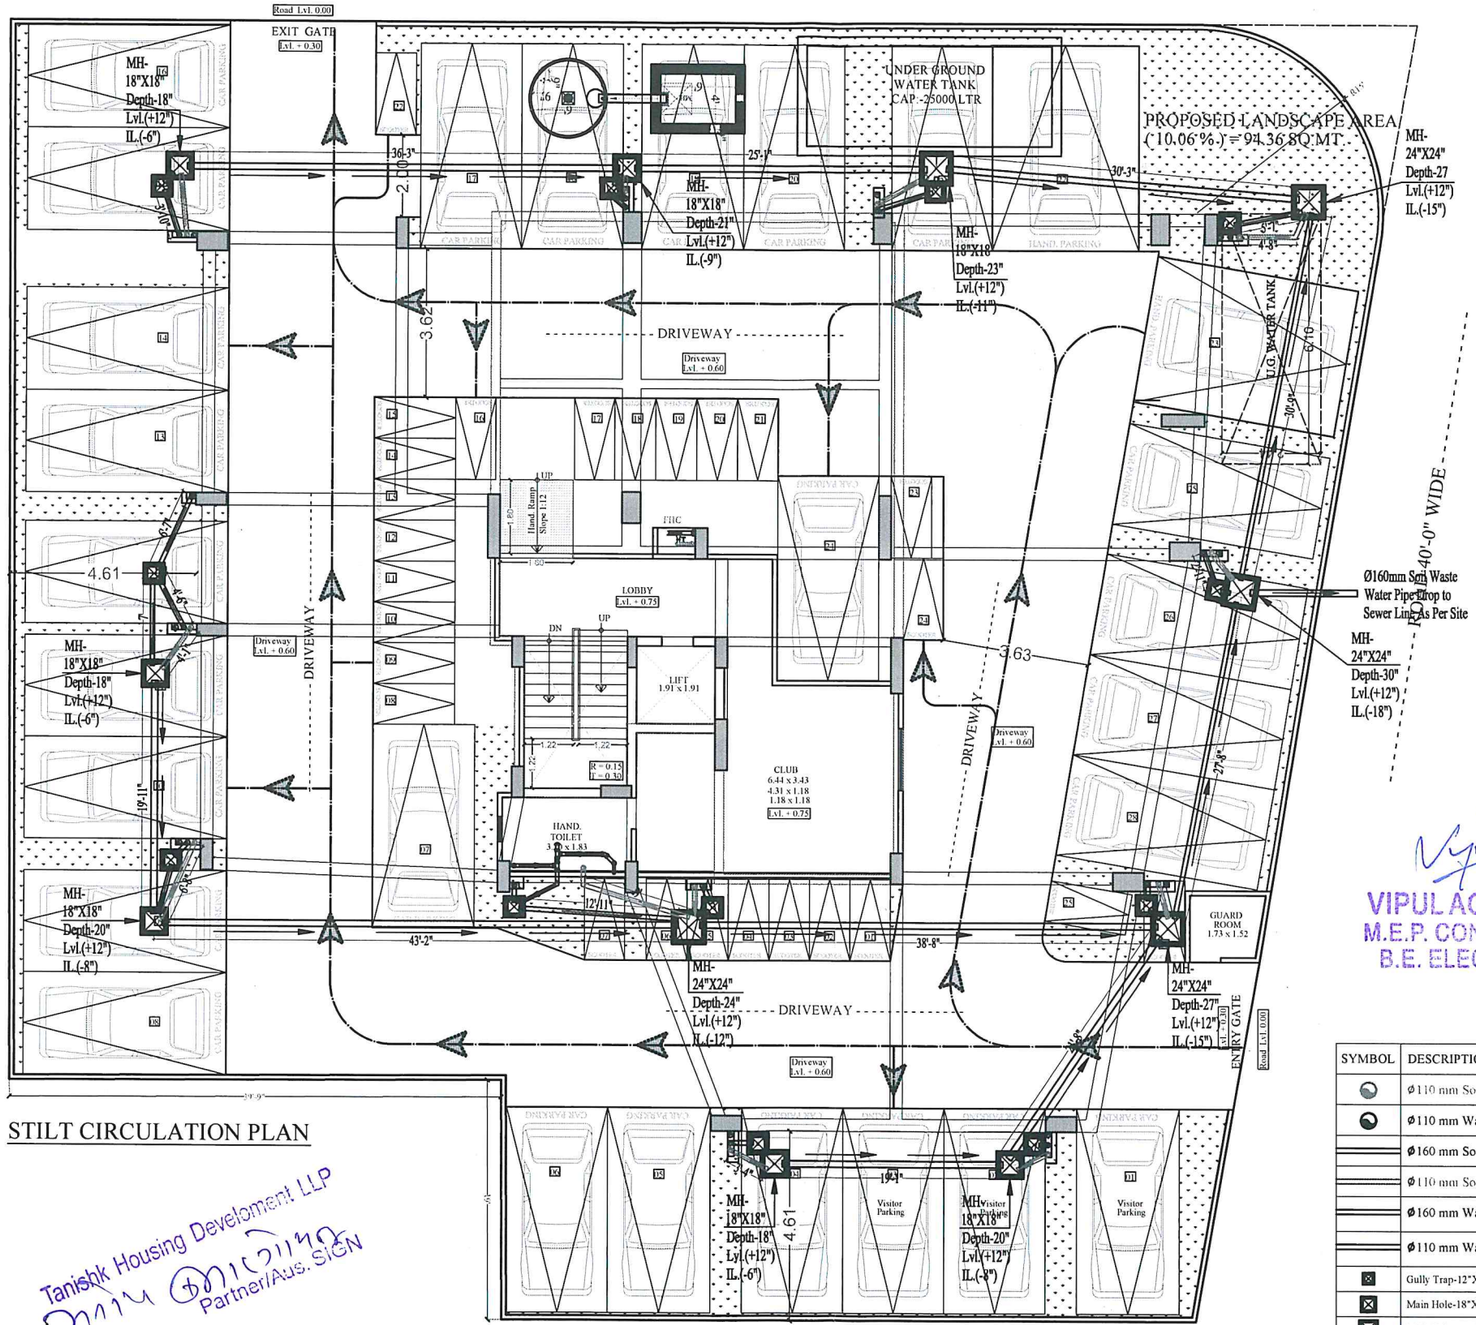

STILT CIRCULATION PLAN

Tanishk Housing Development LLP
Partner/Auth. Sign

VIPUL AGARWAL
M.E.P. CONSULTANT
B.E. ELECTRICAL

SYMBOL	DESCRIPTION
	Ø110 mm Soil Waste Water Pipe
	Ø110 mm Waste Water Pipe
	Ø160 mm Soil Waste Water Pipe Slope 1:150
	Ø110 mm Soil Waste Water Pipe Slope 1:150
	Ø160 mm Waste Water Pipe Slope 1:150
	Ø110 mm Waste Water Pipe Slope 1:150
	Gully Trap-12"X12" Depth Acording to Slope
	Main Hole-18"X18" Depth Acording to Slope
	Main Hole-24"X24" Depth Acording to Slope
	Flow Direction

SERVICES CONSULTANT:
ASHI ASSOCIATES
F 9 / 440 , Keshav Marg Chitrakut Scheme,Jaipur
PH:91-0-93146-10438 ,0141-2440946 Mail:vipul8599@yahoo.com

PROMOTER NAME: TANISHK HOUSING DEVELOPMENT LLP.	DRAWING NAME: GROUND FLOOR EXTERNAL SEWERAGE PIPE ROUTE PLAN	ARCHITECTS: SPACE GRID C-49, VIDYA APARTMENT, PARAS MARG, BAPU NAGAR, NEAR JANTA STORE CIRCLE, JAIPUR-302015 PH-09314918766,0141-4005506 (O) Email:-info.spacegrid@gmail.com
PROJECT NAME: KANAK VRINDA HEIGHTS	DRN. BY: RAAJ / CKD. BY: SANJAY	
PROJECT ADDRESS: PLOT NO.F-109,F-111,F-125,F-110 VIDHAN SABHA NAGAR F-BLOCK JAIPUR	APPD. BY: VIPUL AGARWAL / DATE: 05-03-2024	