


Layout Plan of KEDIA'S PARWATI ENCLAVE

DOMESTIC WATER SUPPLY

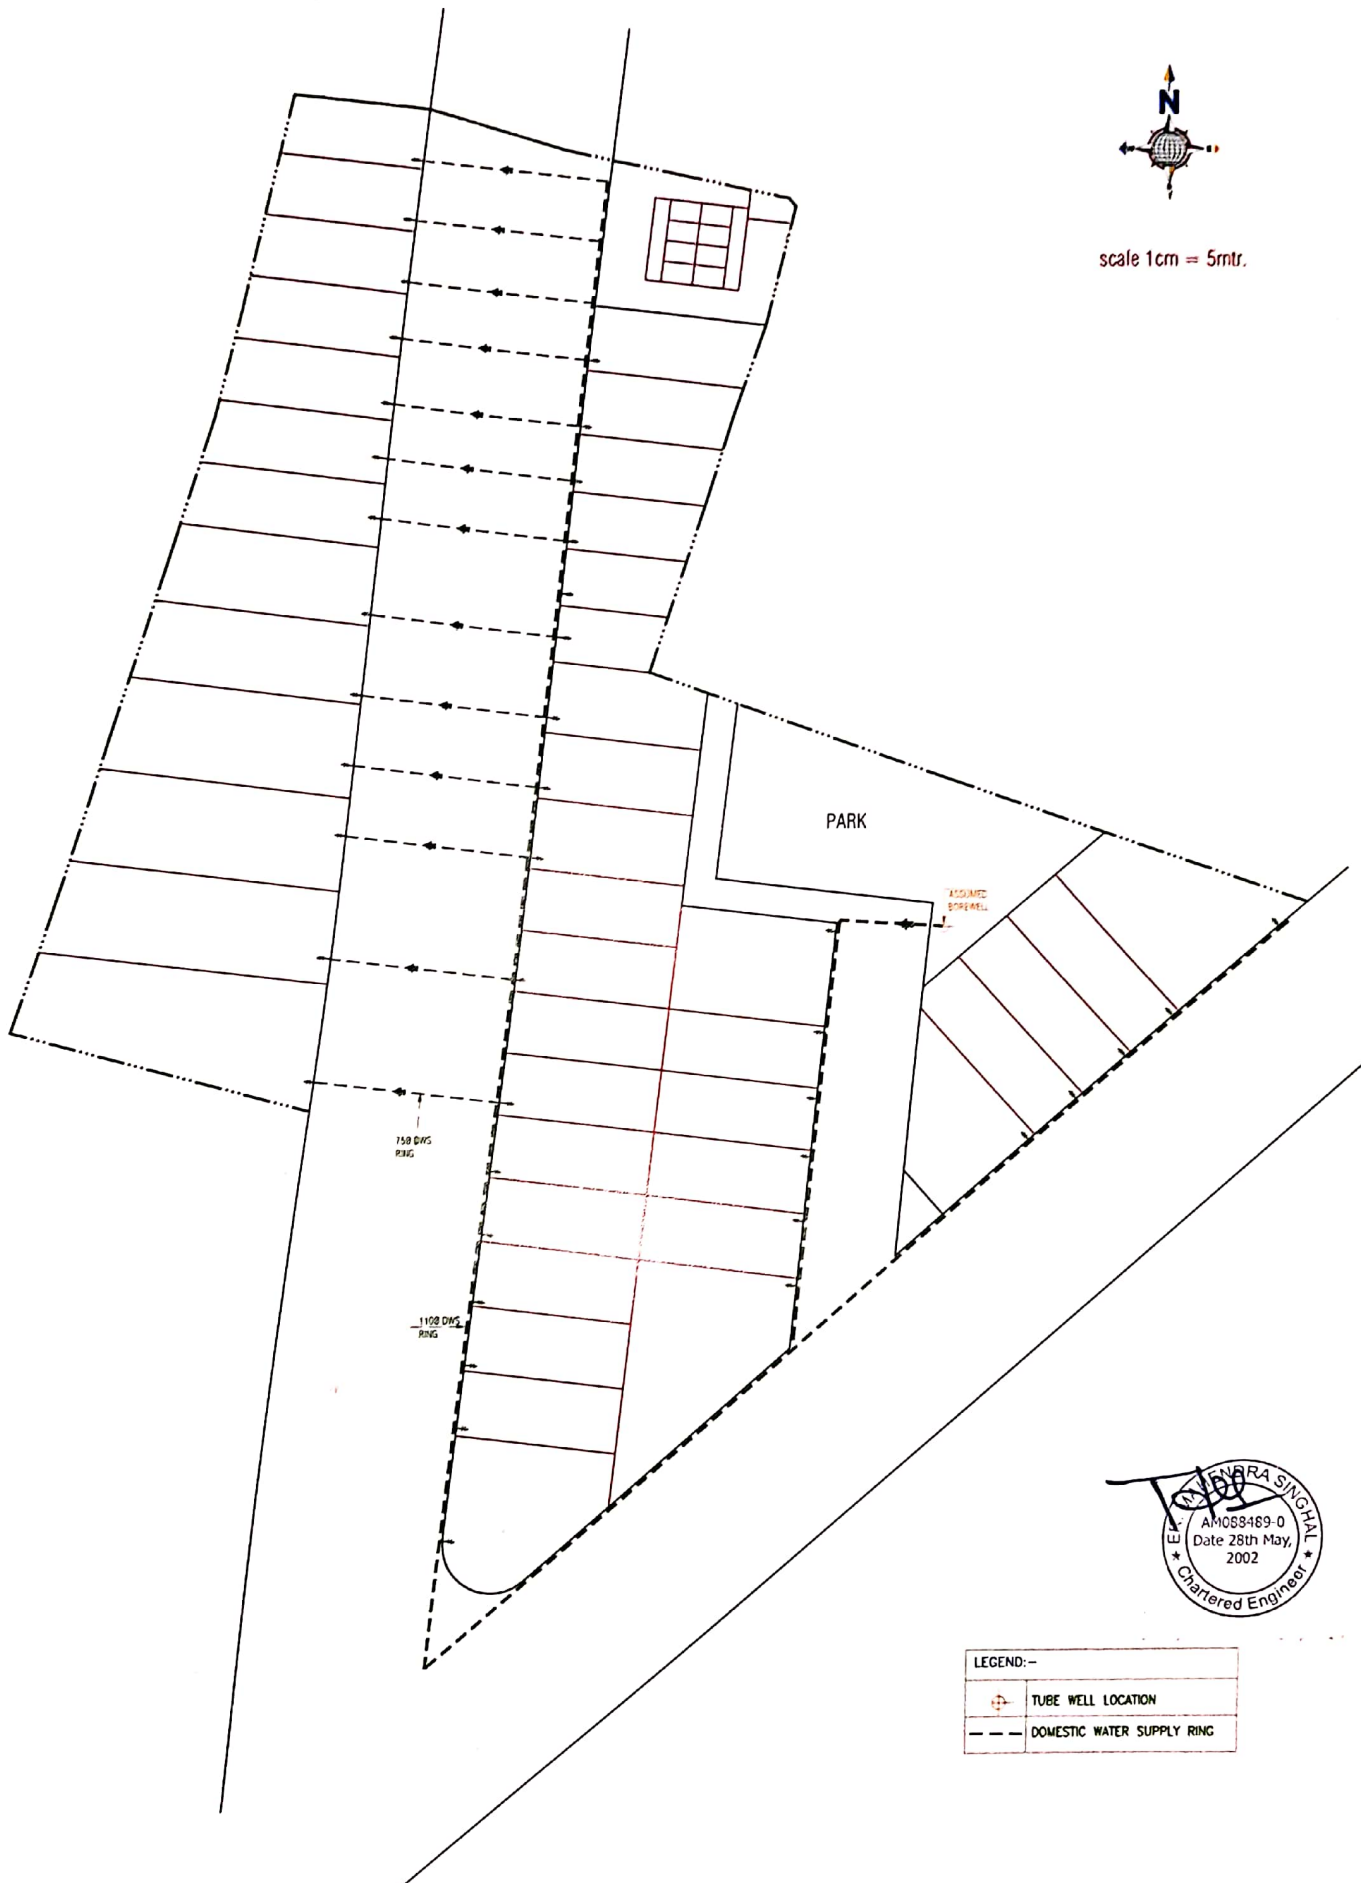

scale 1cm = 5mtr.



LEGEND:-	
	TUBE WELL LOCATION
	DOMESTIC WATER SUPPLY RING