
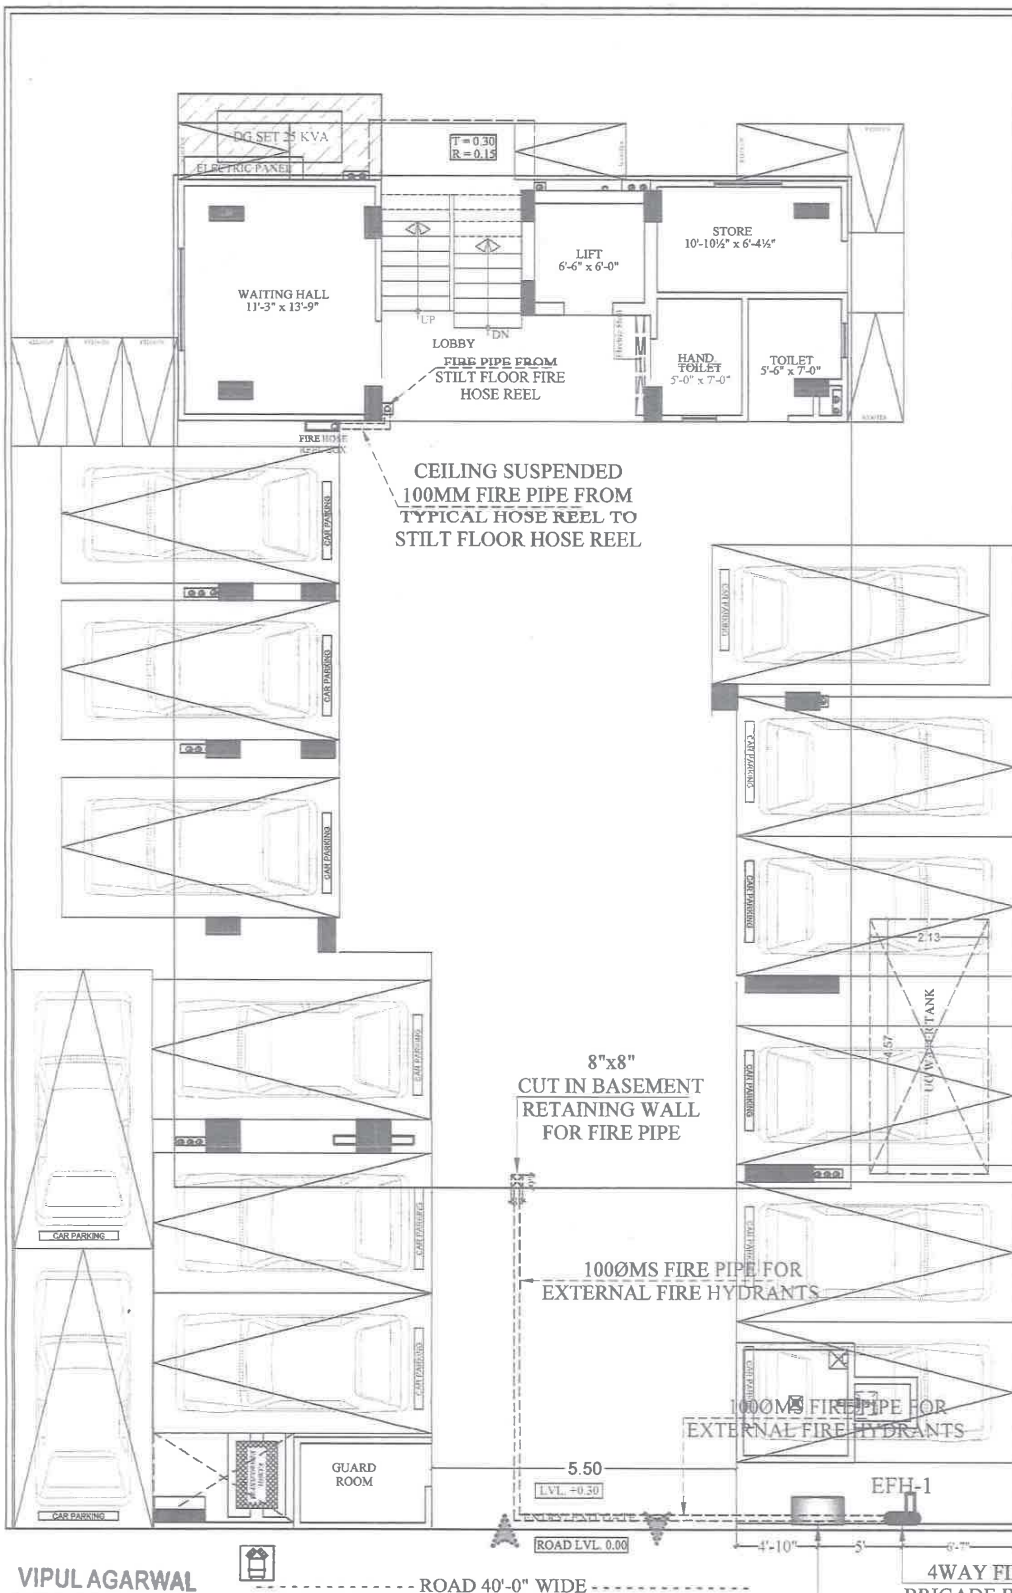


LEGEND		
SYMBOL	QTY.	DESCRIPTION
1000MS FIRE PIPE FOR EXTERNAL FIRE HYDRANTS		
	01	FIRE HOSE REEL BOX
	01	EXTERNAL FIRE HOSE CABINET

 

SERVICE CONSULTANT
ASHI ASSOCIATES
 F 9/440, Keshav Marg Chitrakut Scheme, Jaipur
 PH: 91-0-99146-10438, 0141-2440946, Mail: vipul8599@yahoo.com

ARCHITECTS:
SPACE GRID
 C-49, VIDYA APARTMENT, PARAS MARG, BAPU NAGAR, NEAR JANTA STORE CIRCLE, JAIPUR-302015
 PH-09314918766, 0141-4005506 (O)
 Email: info.spacegrid@gmail.com

VIPUL AGARWAL
 M.E.P. CONSULTANT
 B.E. ELECTRICAL

CLINT:	PAWAN AGARWAL JI	DRAWING NAME	STILT FLOOR EXTERNAL FIRE HYDRANT & FIRE PIPE ROUTE PLAN
PROJECT NAME	THE PLATINUM HOMES	DRN BY:	VIJESH
PROMOTER:	SHIYARAM ENTERPRISES	CKD BY:	SAJAY
PROJECT ADDRESS	Plot No. C-49, Village- Jaipur, Ambabari Jaipur, Jaipur-302039 (Rajasthan)	APPD BY:	VIPUL AGARWAL
		DATE:	20-01-2024

For M/s. SHIYARAM ENTERPRISES
 Partner