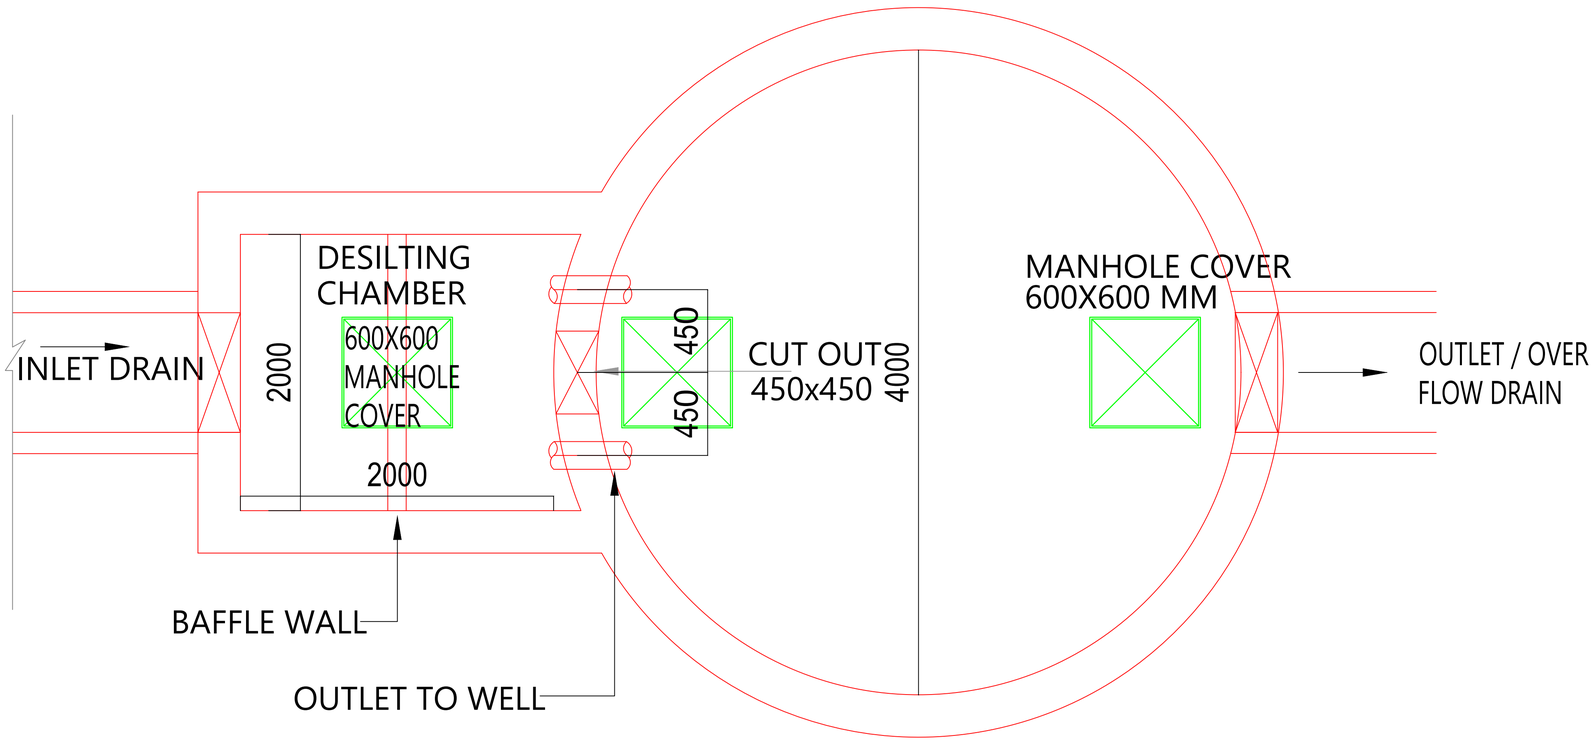

PLAN

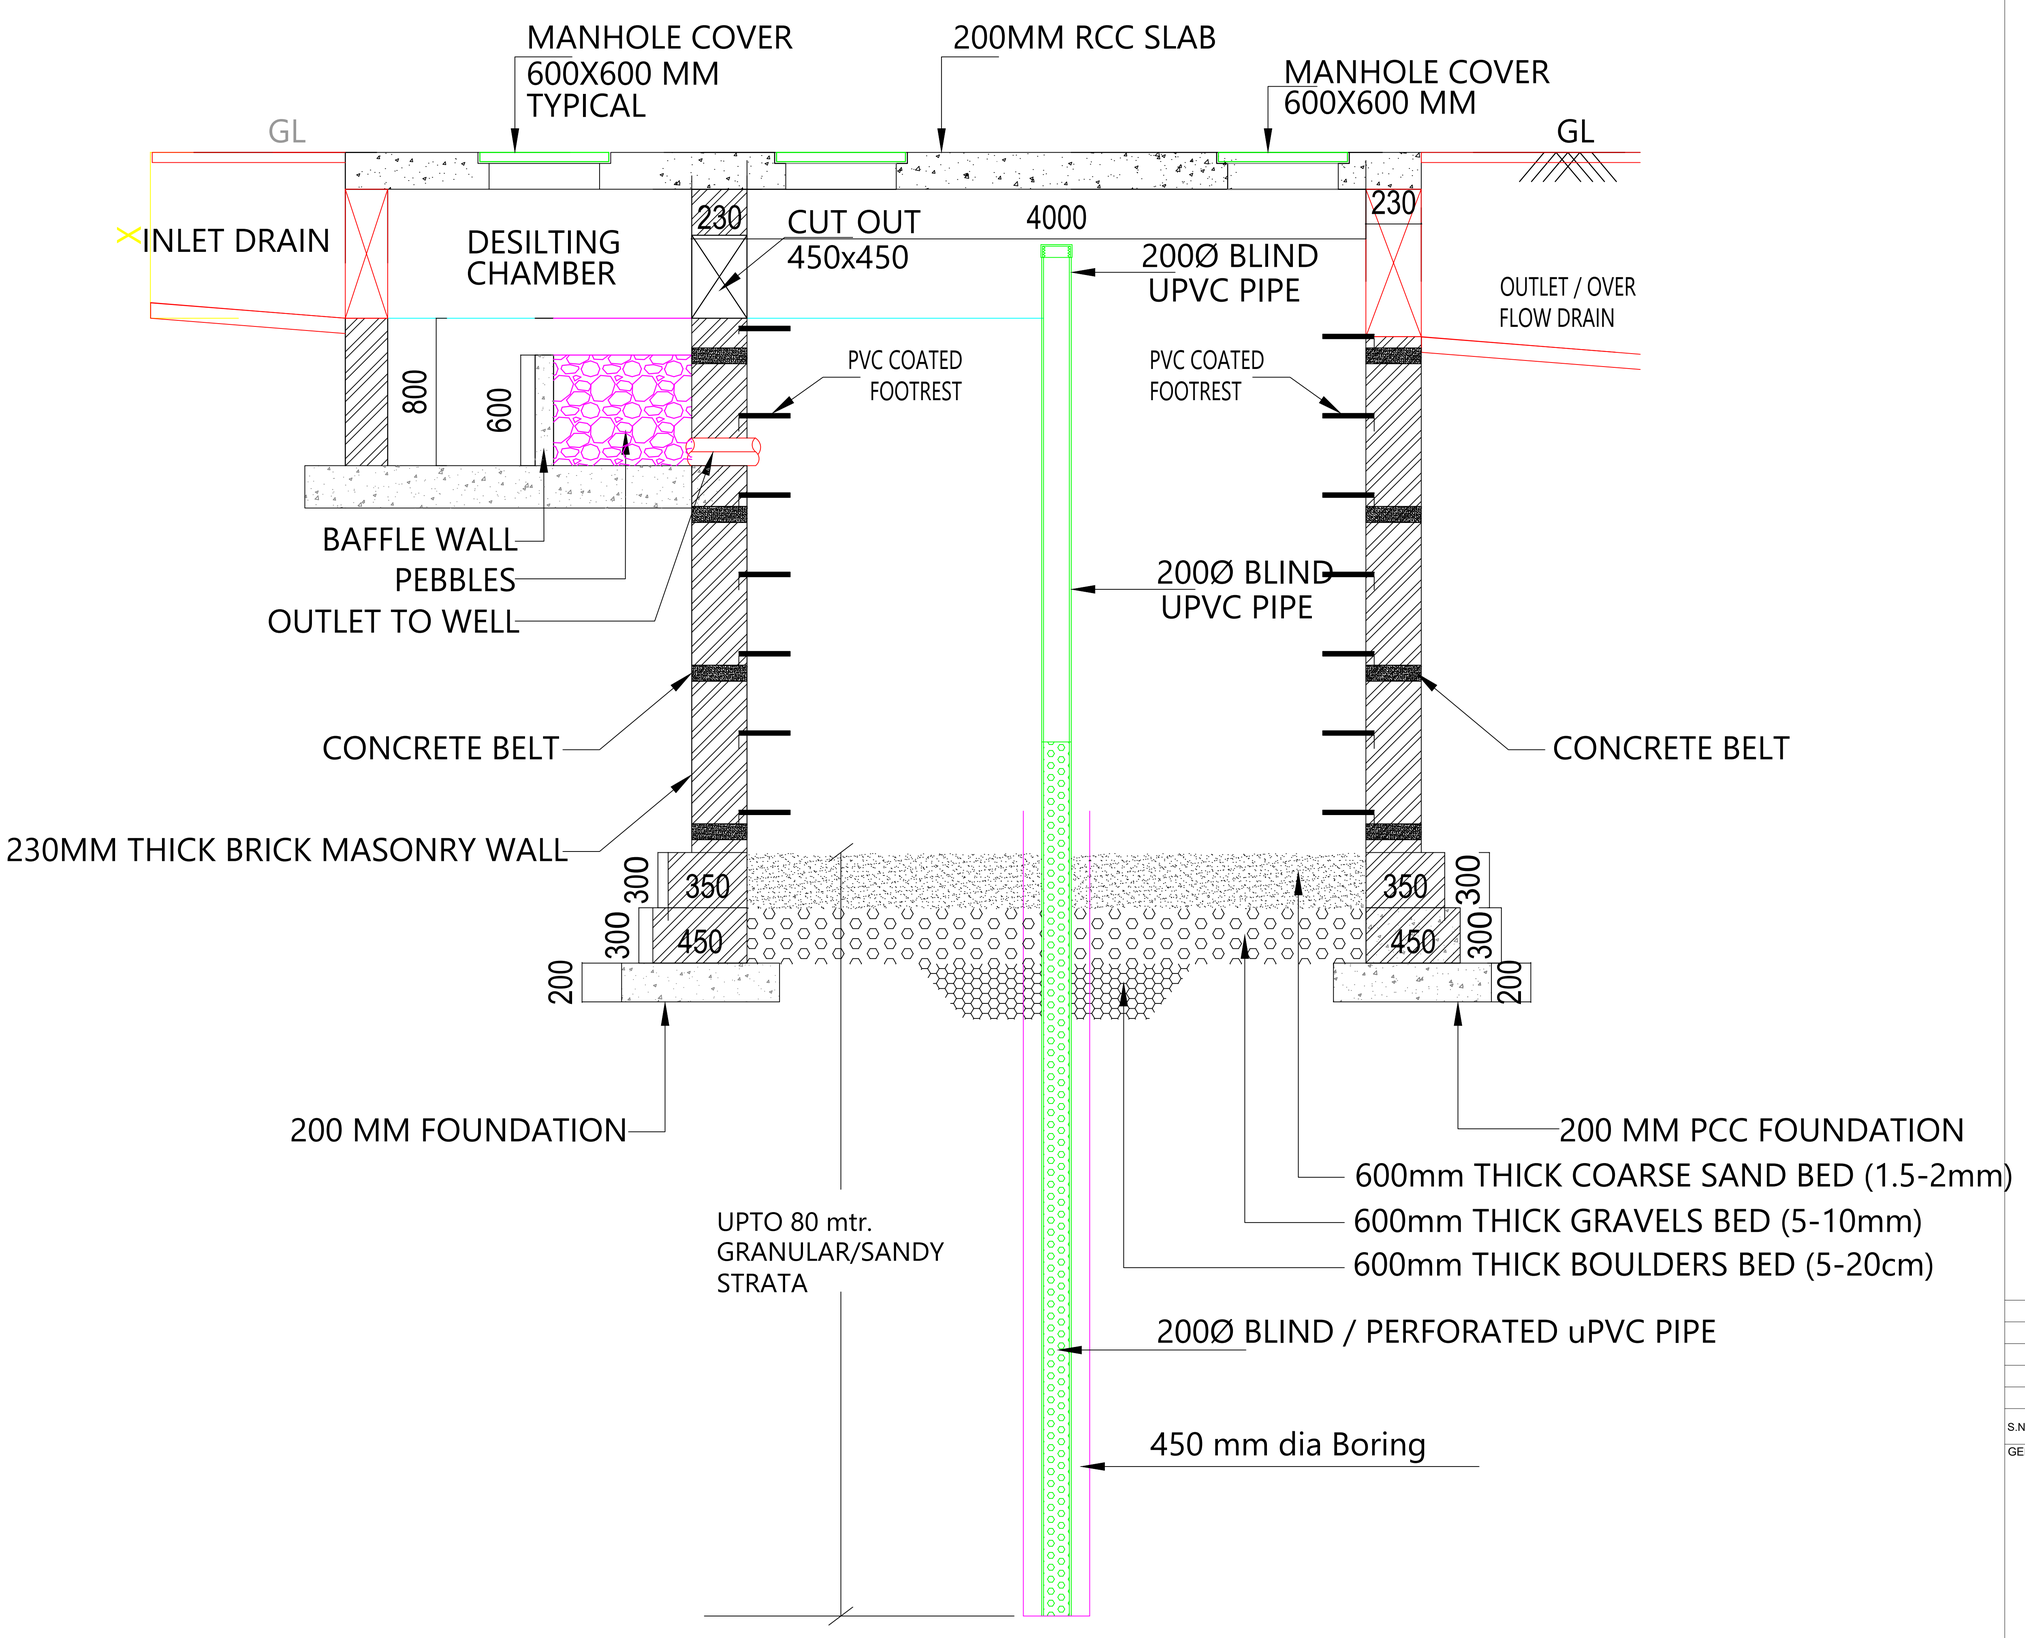

RAIN WATER HARVESTING/ RECHARGING

NOTES:

1. ALL DIMENSIONS ARE IN MM. AND INDICATIVE ONLY.
   SUITABLE AMENDMENTS MAY BE DONE AS PER ACTUAL SITE CONDITIONS.
2. THE DIMENSION OF STRUCTURAL ELEMENTS (FOUNDATION, WALL, SLAB ETC.)
   ARE ONLY INDICATIVE. THESE SHALL BE AS PER STRUCTURAL DRAWINGS.
3. THE DIMENSION `X' SHALL BE CALCULATED ON THE BASIS OF INVERT OF UPSTREAM DRAIN

J S BUILDCOM
जमना देवी
PARTNER

J S BUILDCOM
PARTNER

Er. SANJEEV SHARMA
B.E (Elcctrical)

PROJECT NAME :

JC HEIGHTS-12

DEVELOPER NAME:

JS BUILDCOM

ARCHITECTS :

STRUCTURAL CONSULTANTS:

SERVICES CONSULTANTS:

S.No	DATE	REVISION DESCRIPTION

GENERAL NOTES :

PROJECT:

PROPOSED RESIDENTIAL FLATS,
ON PLOT NO. :- 85 & 85 A
RAGHU VIHAR MANSAROVER,
JAIPUR , RAJASTHAN

NAME OF DRAWING:

RAIN WATER HARVESTING PIT SECTION DETAILS PLAN

DRAWN BY:	APPROVED BY:
DRAWING: WORKING DRAWING	NORTH:
PROJECT NO. :	DATE : 4.10.2022
SCALE : NTS	REV NO. : R-0

DRAWING NO. :

[ ][ ][ ] / PROJECT [-] / CATEGORY [-] / BLOCK [ ][ ][ ] / FLOOR [ ][ ] / TYPE [ ] / NUMBER

PLOT-PLAN-WW.DWG

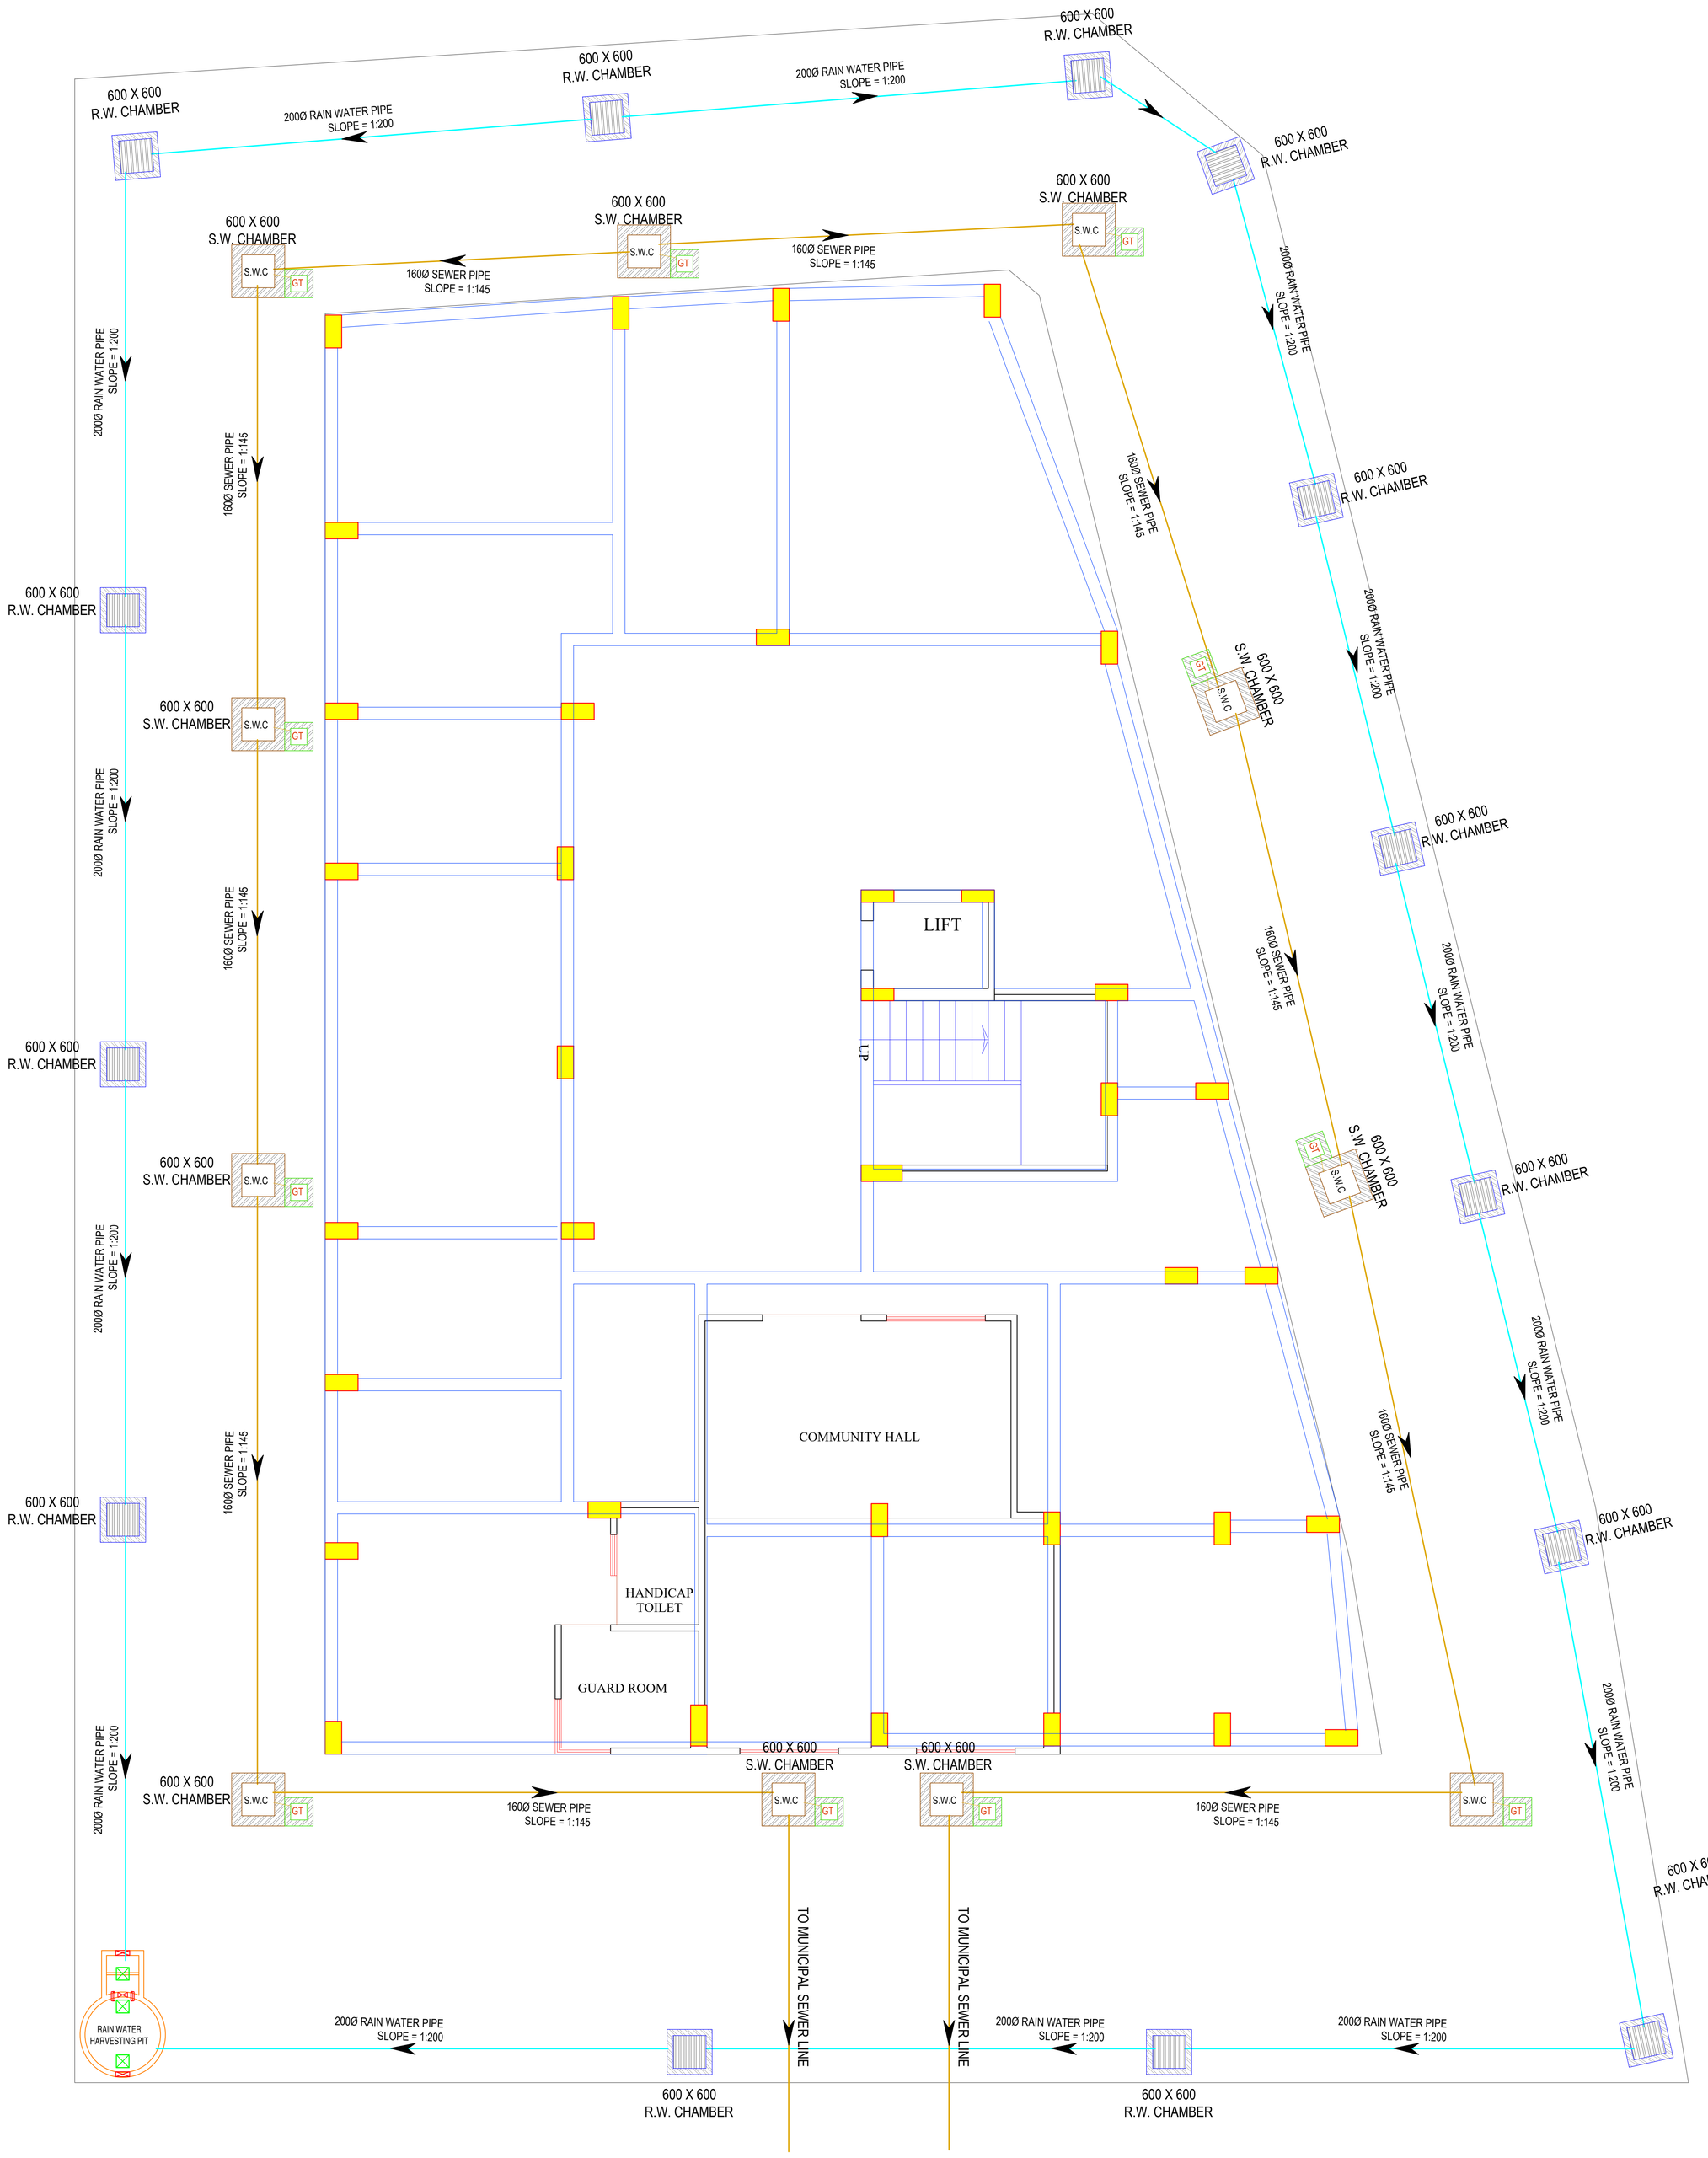

PROJECT NAME :

JC HEIGHTS-12

DEVELOPER NAME:

JS BUILDCOM

ARCHITECTS :

STRUCTURAL CONSULTANTS:

SERVICES CONSULTANTS:

LEGEND:-

①	SOIL PIPE	
②	WASTE PIPE	
③	VENT PIPE	
④	COLD WATER SUPPLY (CWS)	
⑤	HOT WATER SUPPLY (HWS)	
	RAIN WATER PIPE	
SW	SEWER LINE- EXTERNAL	
RW	STORM WATER DRAINAGE PIPE	
	SEWERAGE MANHOLE (2' x 2')	M.H.
	STORM WATER MANHOLE (2' x 2')	M.H.
GT	GULLY TRAP	
BV	BALL VALVE	
FT	FLOOR TRAP	
FD	FLOOR FLOOR DRAIN	
	RAIN WATER COLLECTION CHAMBER 450X450MM	
	KHURRA	

S.No	DATE	REVISION DESCRIPTION

GENERAL NOTES :

PROJECT:

PROPOSED RESIDENTIAL FLATS, ON PLOT NO. :- 85 & 85 A RAGHU VIHAR MANSAROVER, JAIPUR , RAJASTHAN

NAME OF DRAWING:

STILT FLOOR WATER SUPPLY DRAWING,STILT FLOOR EXTERNAL RAIN WATER HARVESTING AND PIPE ROUT PLAN, STILT FLOOR EXTERNAL SEWERAGE WATER PIPE ROUT PLAN

DRAWN BY:	APPROVED BY:
DRAWING: WORKING DRAWING	NORTH:
PROJECT NO. :	DATE : 4.10.2022
SCALE : NTS	REV NO. : R-0

DRAWING NO. : ___ / - / - / ___ / ___ / ___ (PROJECT / CATEGORY / BLOCK / FLOOR / TYPE / NUMBER)

J S BUILDCOM
जमना देवी
PARTNER

J S BUILDCOM
Sweta Dalmia
PARTNER

Er. SANJEEV SHARMA
B.E (Electrical)

STILT FLOOR WATER SUPPLY DRAWING,STILT FLOOR EXTERNAL RAIN WATER HARVESTING AND PIPE ROUTE PLAN, STILT FLOOR EXTERNAL SEWERAGE WATER PIPE ROUT PLAN