


Water Supply Distribution System For "THE PLATINUM"
IN KHASRA NO.: - 547/288,549/289,551290,292,298,299,300,553/305.
AT VILLAGE: - KISHORPURA, TEH. - SANGANER, JAIPUR.

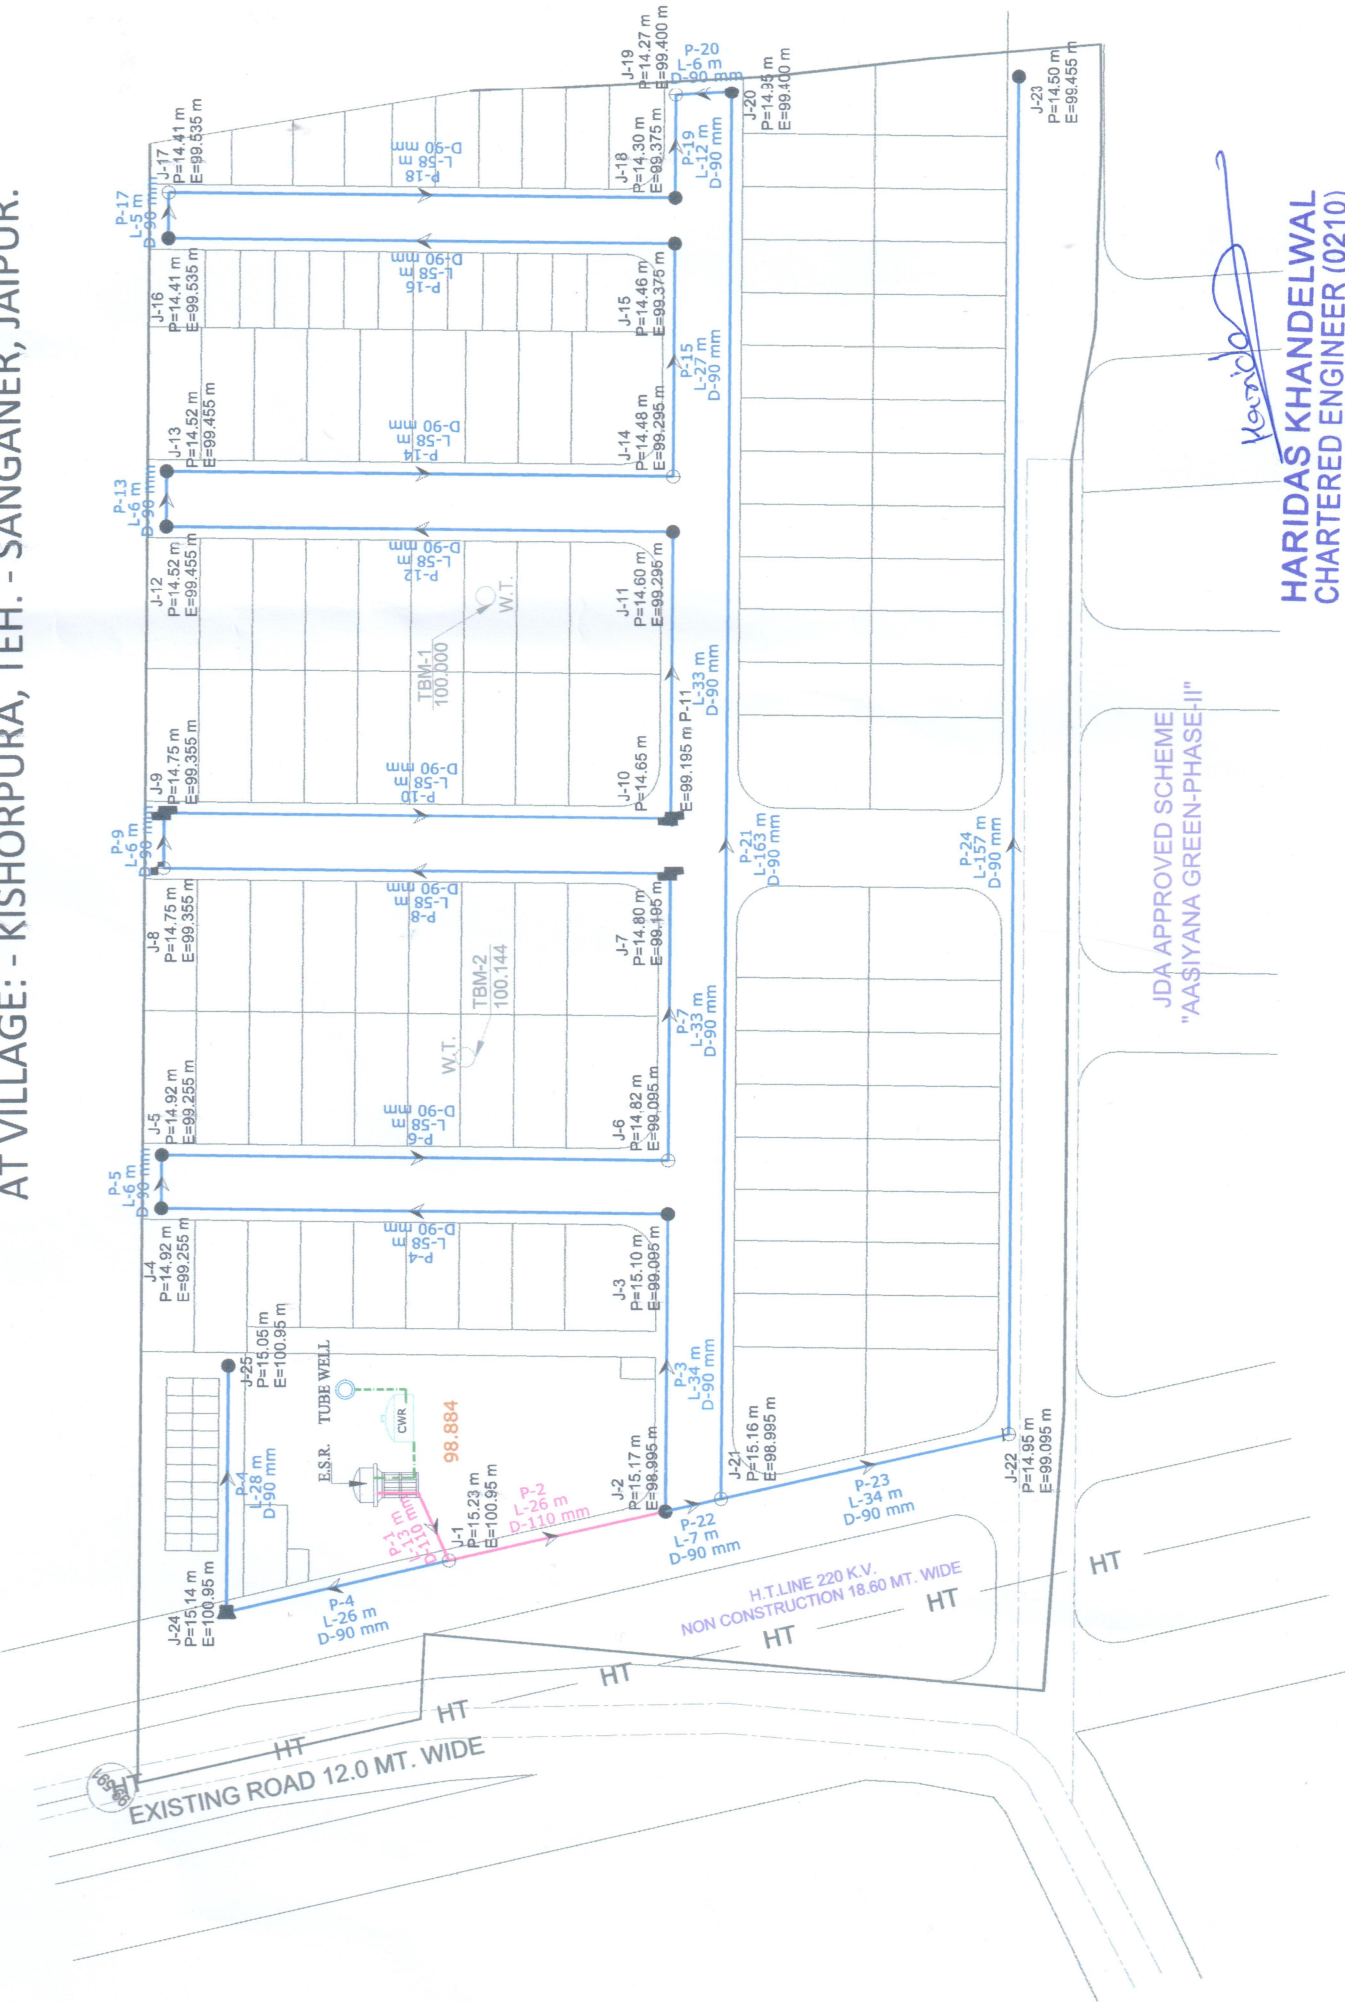

LEGEND:-

	110 mm DIA PIPE (LENGTH= 50m)
	90 mm DIA PIPE (LENGTH= 760m)
	PIPE NUMBER LENGTH PIPE DIAMETER
	ESR & CWR
	JUNCTION NO. PRESSURE ELEVATION

Haridas
HARIDAS KHANDELWAL
CHARTERED ENGINEER (0210)
The Institution of Civil Engineer
(India)

- NOTES:-
- ALL DIMENSIONS ARE IN METER & DIAMETERS ARE IN MILLIMETER, UNLESS OTHERWISE MENTIONED.
 - ALL LEVELS ARE BASED ON SITE TOPOGRAPHICAL SURVEY DRAWING.
 - EARTH COVER PROVIDED ABOVE PIPE SHALL BE MINIMUM 1000 MM.
 - PIPE MATERIAL FOR DIAMETERS UPTO 450 SHALL BE HDPE PE100 PNB.

SHIV TECH SURVEYORS
LAND SURVEY/GPS SURVEY/SURVEY PLANNING/CAD, DESIGNING/DA SUBMISSIONS
13, Kuber Complex, Lal Khoti Scheme, Jaipur.
☎ 0950047911, 960134403
Email: shivtechpr@gmail.com

LAYOUT PLAN OF WATER
SUPPLY DISTRIBUTION SYSTEM

DRAWING NOs:-
WS /KISHOR/ JPR/ 02
SCALE:-
AS SHOWN