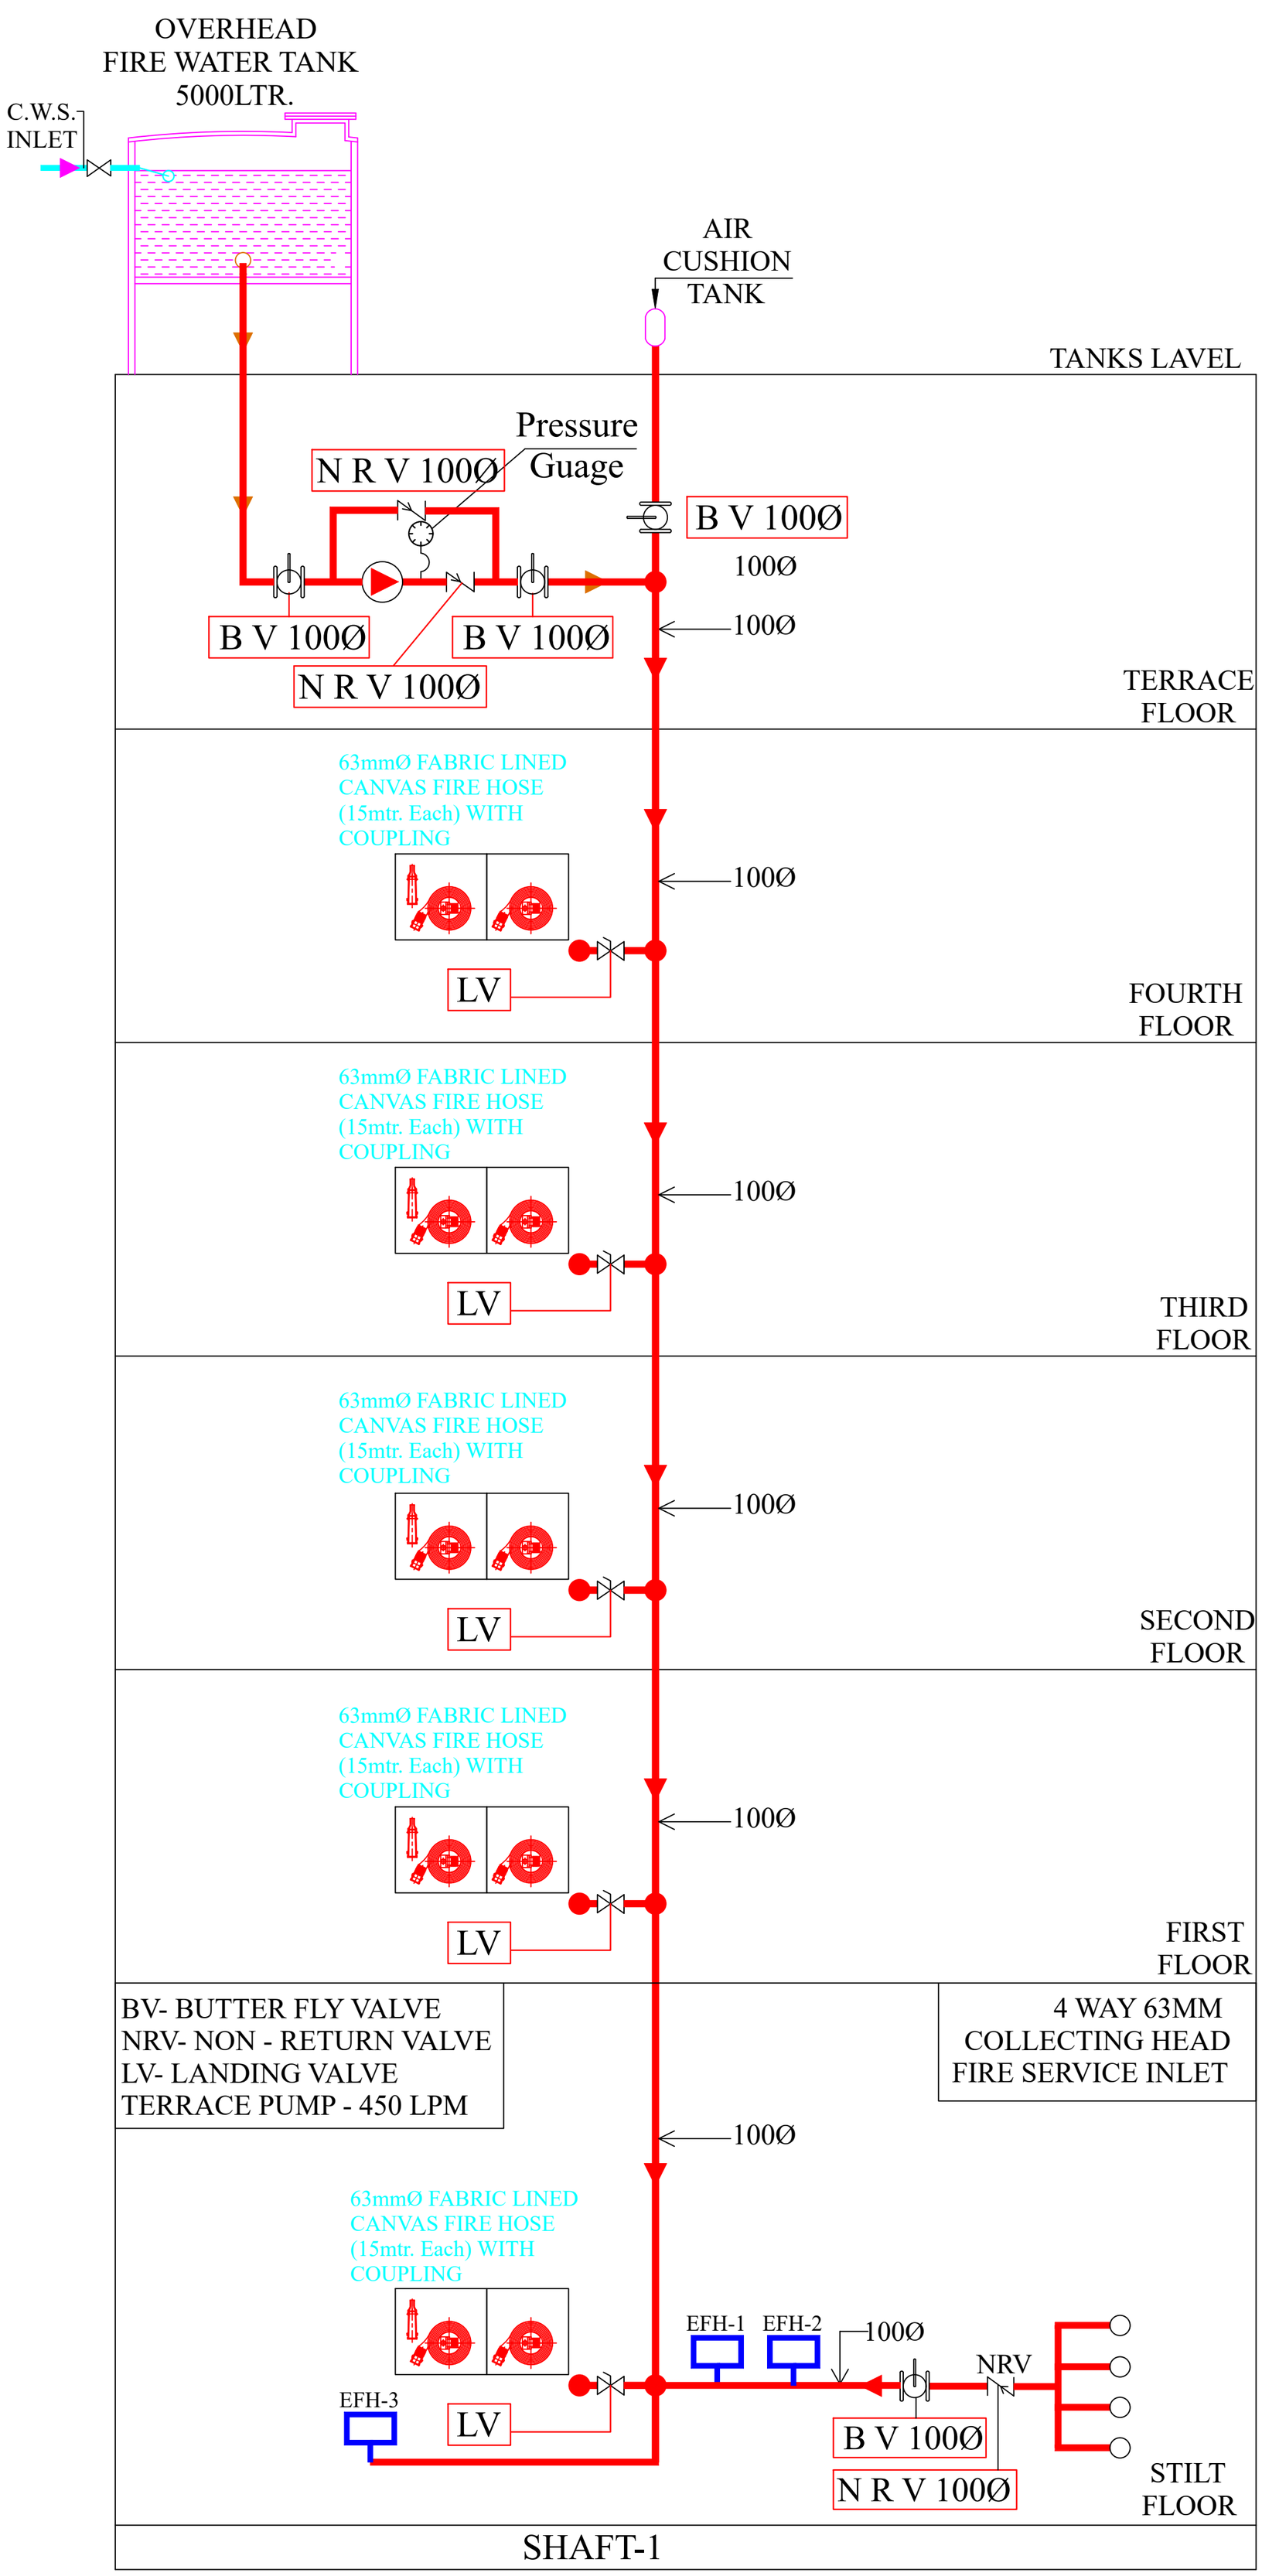

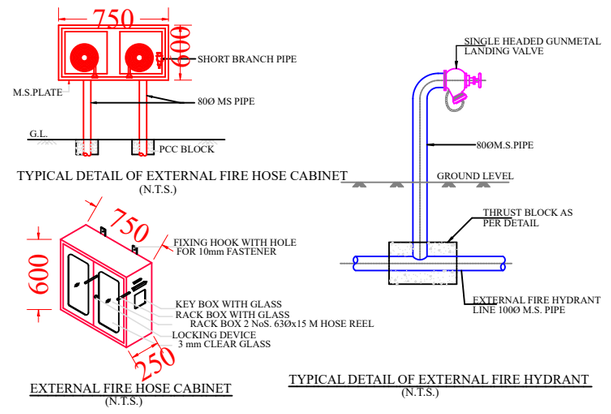

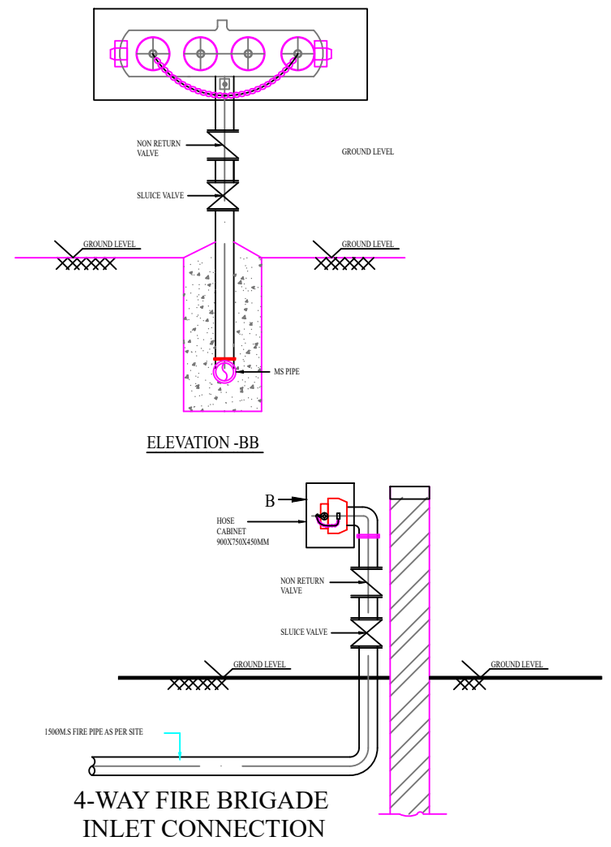

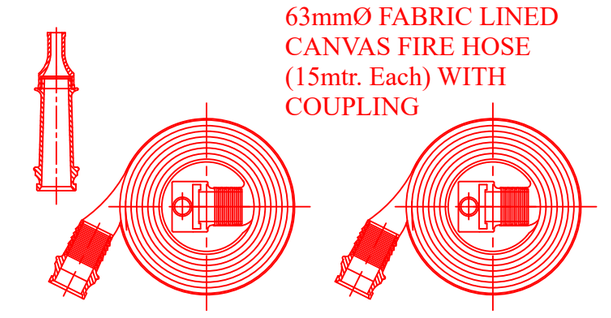

KHUSHAL MATHUR
CA/2007/40651

VIPUL AGARWAL
M.E.P. CONSULTANT
B.E. ELECTRICAL

S.no.	Symbol	Description	Qty.	Size in mm
1.		Butter fly Valve	04	100Ø
2.		Non Return Valve	03	100Ø
3.		Landing Valve Single headed	08	63Ø
4.		Pressure Guage	01	
5.		63mmØ Fabric Lined Canvas Fire Hose (15mtr. Each) With Coupling	05	
6.	EFH	External Fire Hose Cabinet	03	

SERVICES CONSULTANT:
ASHI ASSOCIATES
F 9 / 440 , Keshav Marg Chitrakut Scheme,Jaipur
PH:91-0-93146-10438 ,0141-2440946 Mail:vipul8599@yahoo.com

PROJECT:-

ELEGANT WONDER
PLOT No.326,326-A,327,327-A
TAGORE NAGAR OF
ANAND NAGAR,
GNSS , JAIPUR

DRAWING:-

FIRE SCHEMATIC LAYOUT

DATE:- 23-09-2024

REV.:- 00

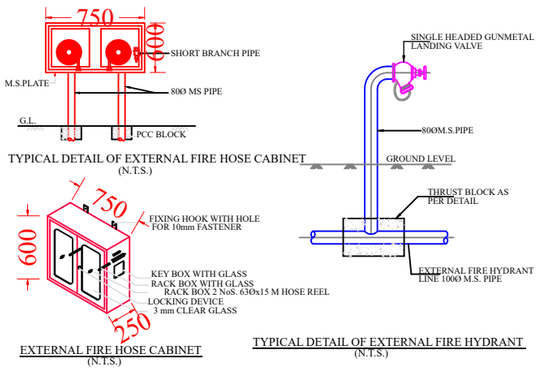

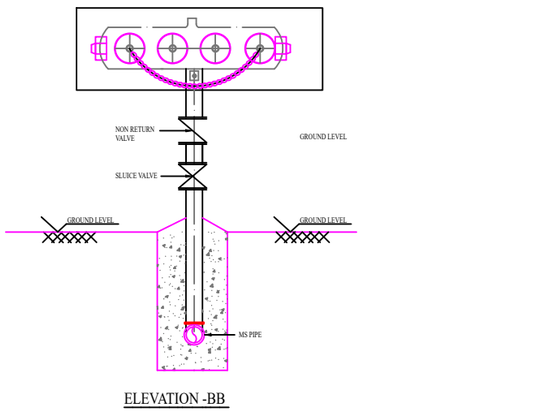

KHUSHAL MATHUR
CA/2007/40651

VIPUL AGARWAL
M.E.P. CONSULTANT
B.E. ELECTRICAL

ROAD 30'-0" WIDE

EMERGENCY EXIT

External Fire Hose Cabinet-2

9'-10"

100ØMS Fire Pipe For External Fire Hydrants

External Fire Hose Cabinet-1

11'-7"

40'

3'

3'-5"

4Way Fire Brigade Inlet Connection

ENTRY / EXIT

URINAL

TOILET 6'-3" X 5'-7½"

Fire Hose Reel Box

LIFT 5'-6" X 5'-6"

12'-10"

100ØMS Fire Pipe For External Fire Hydrants

29'-5"

UP

Manual Call Point & Hooter Point

9"X9" Cut in Roof
100mm Fire Hydrant Pipe From Terrace Floor

Fire Extingusher

NEW BOREWELL

OTHER'S PLOT

100'

100ØMS Fire Pipe For External Fire Hydrants

External Fire Hose Cabinet-3

9'-10"

EXSISTING BOREWELL

UG TANK

EXIT

ROAD 40'-0" WIDE

LEGENDS:

No.	Symbol	Description
01		FIRE EXTINGUSHER
01		MANUAL CALL POINT
01		HOOTER POINT
01		63mmØ FABRIC LINED CANVAS FIRE HOSE (15mtr. Each) WITH COUPLING

SYMBOL	QTY.	DESCRIPTION
		100ØMS FIRE PIPE FOR EXTERNAL FIRE HYDRANTS
	01	63mmØ FABRIC LINED CANVAS FIRE HOSE (15m. 1NOS.) WITH COUPLING
	03	EXTERNAL FIRE HOSE CABINET

PROJECT:

ELEGANT WONDER
PLOT No.326,326-A,327,327-A
TAGORE NAGAR OF
ANAND NAGAR,
GNSS , JAIPUR

STUDIO-1503
Architects, Interior Designers
E-156 SECTOR 3, Chitrakoot
Scheme,Ajmer Road, Jaipur
PH: +91-141-4971223
email : studio1503@gmail.com

THIS DRAWING IS THE PROPERTY OF **STUDIO1503** IT SHALL NOT BE COPIED OR USED WITHOUT THEIR WRITTEN PERMISSION OR MADE KNOWN TO A THIRD PARTY.THE INFORMATION IS ISSUED ON THE UNDERSTANDING THAT NO PART THERE OF SHALL BE DUPLICATED FOR THE PURPOSE OTHER THAN THE EXPRESSED PURPOSE.

DRN. BY:- PAWAN
CKD. BY:- SANJAY
APPD. BY:- VIPUL AGARWAL
DATE:- 23-09-2024
REV.:- R-00

DRAWING

STILT FLOOR
MCP, HOOTER, FIRE EXTINGUSHER, FIRE SHAFT MARKED & EXTERNAL FIRE HYDRANT WITH FIRE PIPE ROUTE PLAN

NORTH

W S N E

SERVICES CONSULTANT:
ASHI ASSOCIATES
F 9 / 440 , Keshav Marg Chitrakut Scheme,Jaipur
PH:91-0-93146-10438 ,0141-2440946
Mail:vipul8599@yahoo.com

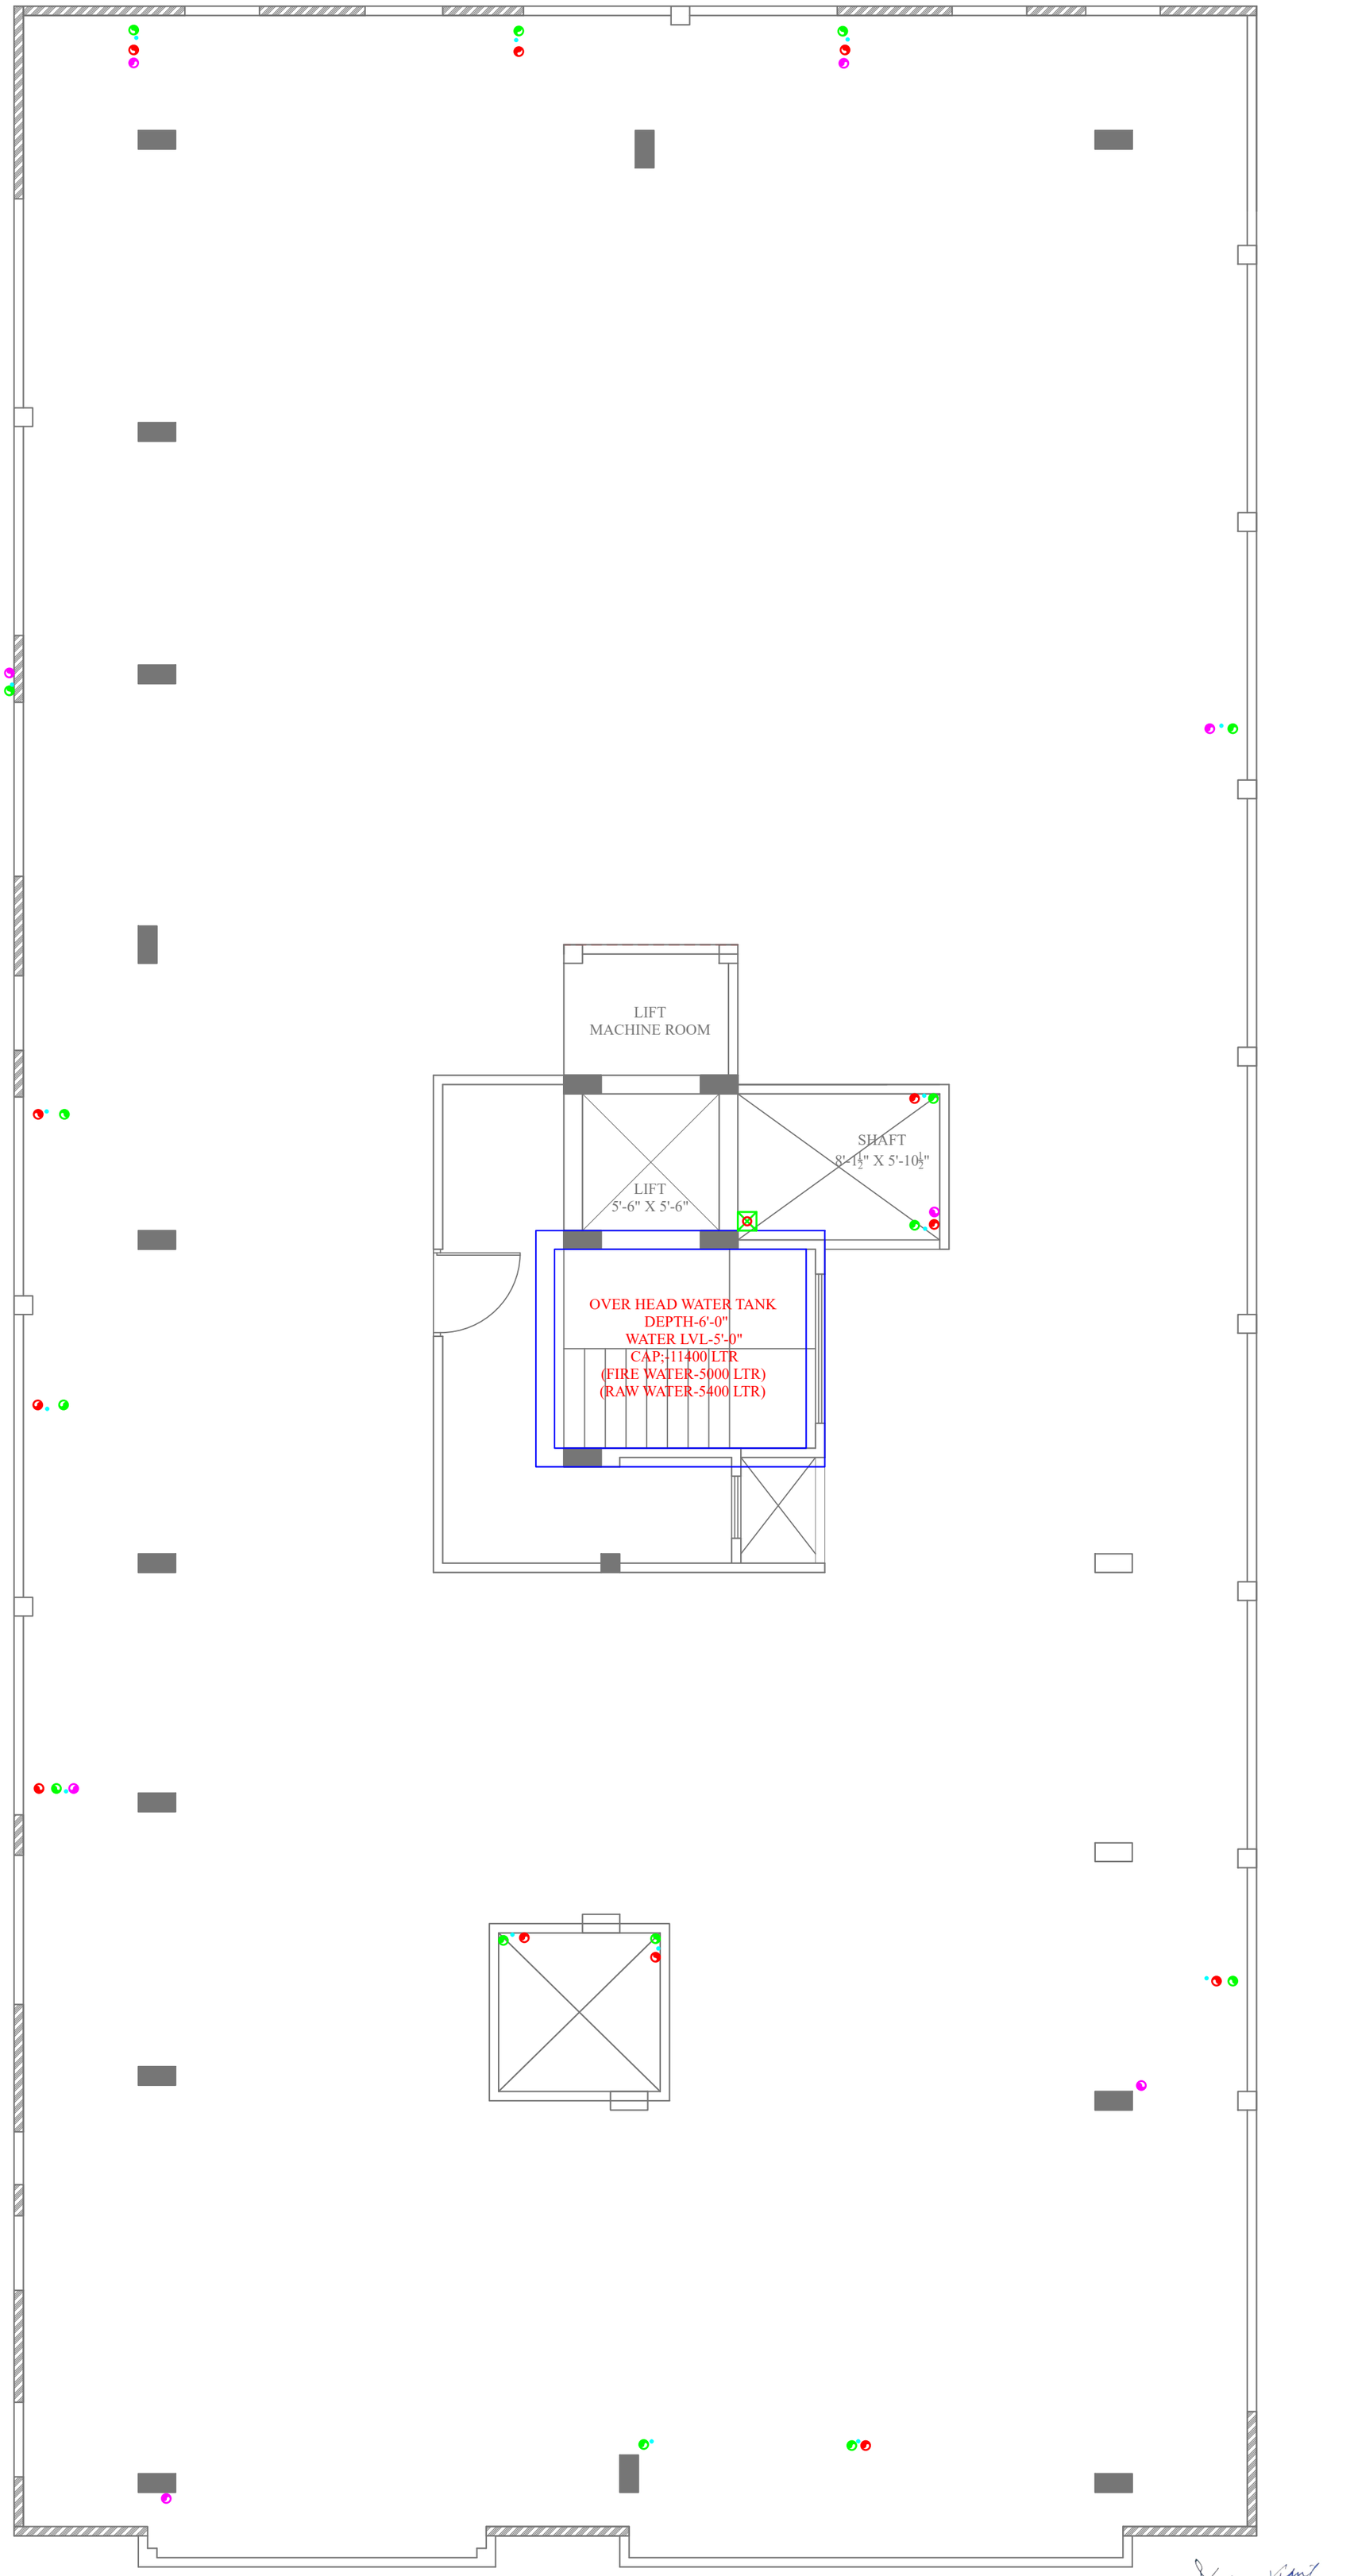

KHUSHAL MATHUR
CA/2007/40651

VIPUL AGARWAL
M.E.P. CONSULTANT
B.E. ELECTRICAL

PROJECT:

ELEGANT WONDER
PLOT No.326,326-A,327,327-A
TAGORE NAGAR OF
ANAND NAGAR,
GNSS , JAIPUR

STUDIO-1503
Architects, Interior Designers
E-156 SECTOR 3, Chitrakoot
Scheme,Ajmer Road, Jaipur
PH: +91-141-4971223
email : studio1503@gmail.com

THIS DRAWING IS THE PROPERTY OF **STUDIO1503** IT SHALL NOT BE COPIED OR USED WITHOUT THEIR WRITTEN PERMISSION OR MADE KNOWN TO A THIRD PARTY.THE INFORMATION IS ISSUED ON THE UNDERSTANDING THAT NO PART THERE OF SHALL BE DUPLICATED FOR THE PURPOSE OTHER THAN THE EXPRESSED PURPOSE.

DRN. BY:- PAWAN
CKD. BY:- SANJAY
APPD. BY:- VIPUL AGARWAL
DATE:- 23-09-2024
REV:- R-00

DRAWING

TERRACE FLOOR
O.H. FIRE WATER TANK
MARKED PLAN

NORTH

W S N E

SERVICES CONSULTANT:

ASHI ASSOCIATES
F 9 / 440 , Keshav Marg Chitrakut Scheme,Jaipur
PH:91-0-93146-10438 ,0141-2440946
Mail:vipul8599@yahoo.com

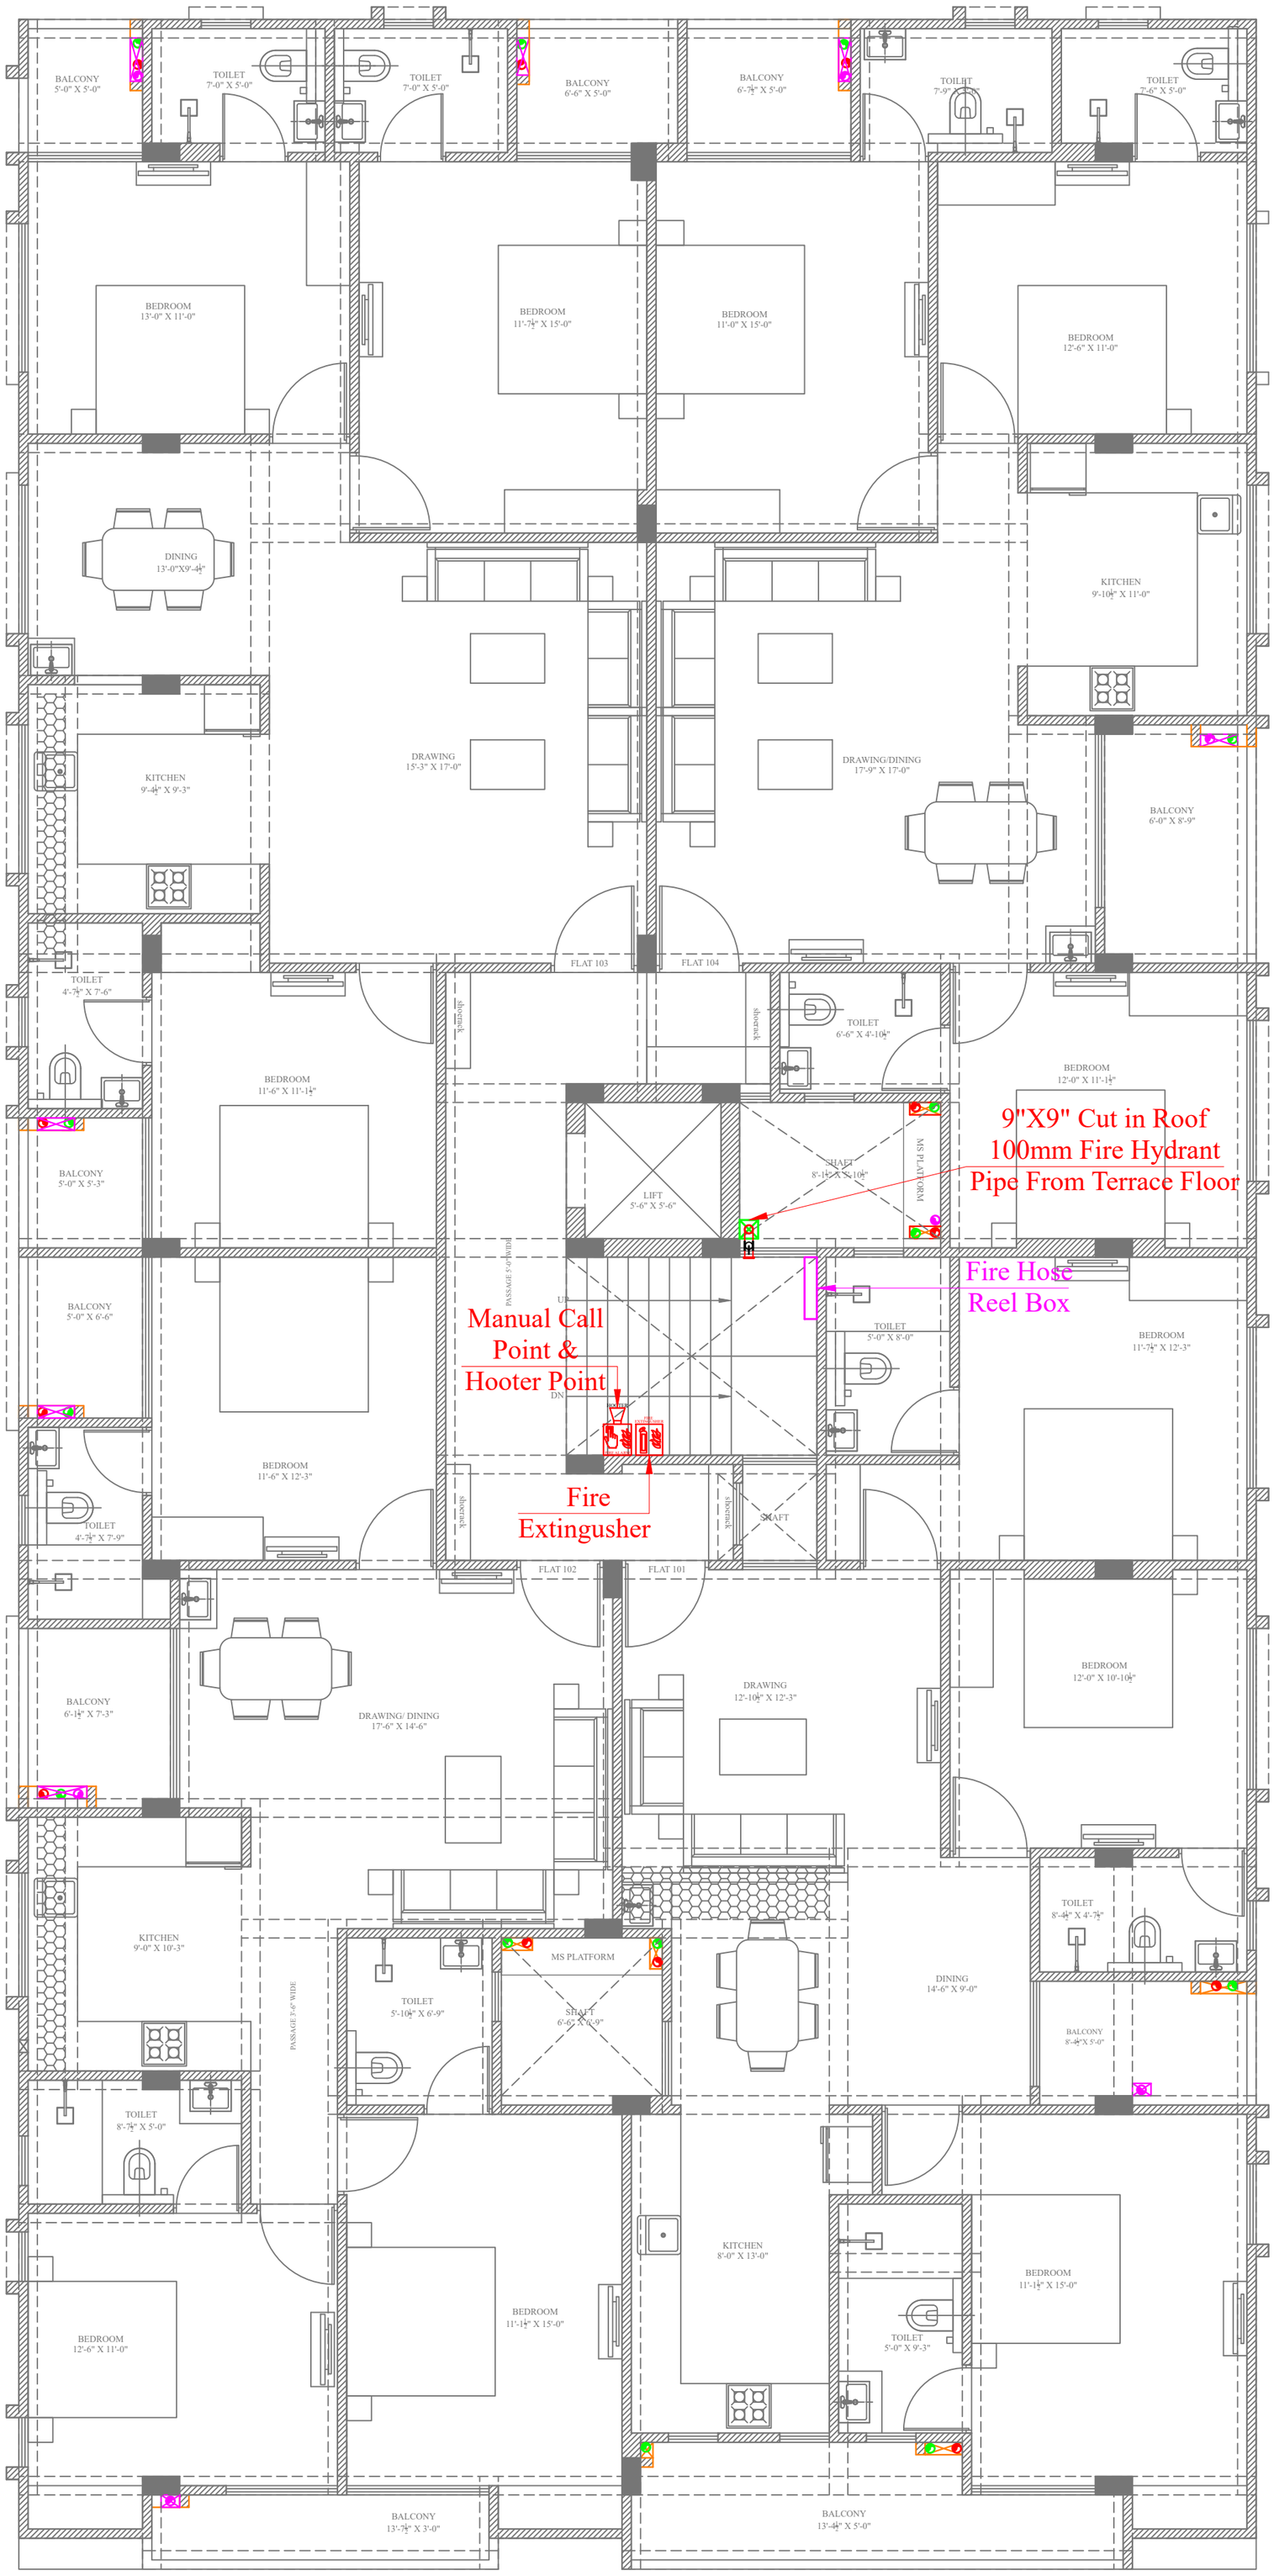

KHUSHAL MATHUR
CA/2007/40651

VIPUL AGARWAL
M.E.P. CONSULTANT
B.E. ELECTRICAL

5mm OUTLET NOZZLE

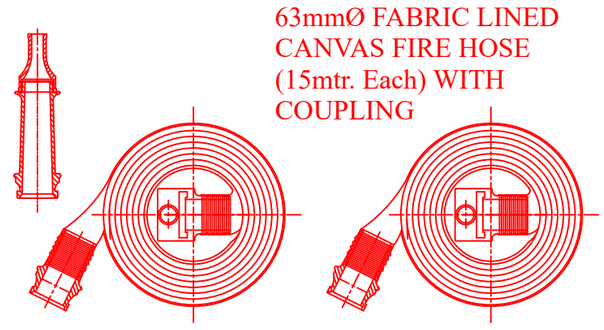

LEGENDS:

No.	Symbol	Description
01		FIRE EXTINGUSHER
01	FIRE ALARM	MANUAL CALL POINT
01		HOOTER POINT
01		63mmØ FABRIC LINED CANVAS FIRE HOSE (15mtr. Each) WITH COUPLING

PROJECT:

ELEGANT WONDER
PLOT No.326,326-A,327,327-A
TAGORE NAGAR OF
ANAND NAGAR,
GNSS , JAIPUR

STUDIO-1503
Architects, Interior Designers
E-156 SECTOR 3, Chitrakoot
Scheme,Ajmer Road, Jaipur
PH: +91-141-4971223
email : studio1503@gmail.com

THIS DRAWING IS THE PROPERTY OF **STUDIO1503** IT SHALL NOT BE COPIED OR USED WITHOUT THEIR WRITTEN PERMISSION OR MADE KNOWN TO A THIRD PARTY.THE INFORMATION IS ISSUED ON THE UNDERSTANDING THAT NO PART THERE OF SHALL BE DUPLICATED FOR THE PURPOSE OTHER THAN THE EXPRESSED PURPOSE.

DRN. BY:- PAWAN
CKD. BY:- SANJAY
APPD. BY:- VIPUL AGARWAL
DATE:- 23-09-2024
REV.:- R-00

DRAWING

TYPICAL 1st TO 4th FLOOR
MCP, HOOTER, FIRE
EXTINGUSHER & FIRE HOSE
REEL BOX MARKED PLAN

NORTH

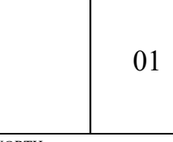

SERVICES CONSULTANT:

ASHI ASSOCIATES
F 9 / 440 , Keshav Marg Chitrakut
Scheme,Jaipur
PH:91-0-93146-10438 ,0141-2440946
Mail:vipul8599@yahoo.com