



PROJECT NAME: SUBH MANGAL PRIME
PROMOTER: SUBH MANGAL HOMES

DRAWING: UGWT TO OHT FILLING LINE
ROUTE PLAN
PROJECT ADDRESS: PLOT NO D-89-B MEERA MARG BANI PARK, VILLAG-JAIPUR, MEERA MARG, BANI PARK SCHEME, JAIPUR - 302016 (RAJASTHAN)

DATE: 05-01-2024


SERVICES CONSULTANT: VIPUL AGARWAL
ASHI ASSOCIATES
F 9 / 440, Keshav Marg Chitrakut
Scheme, Jaipur
PH: 91-0-93146-10438, 0141-2440946
Mail: vipul8599@yahoo.com

ARCHITECTS: SPACE GRID
C-49, VIDYA APARTMENT, PARAS
MARG, BAPU NAGAR, NEAR JANNA
SICR CIRCLE, JAIPUR-302015
PH: 09314918/66.0141-4005506 (O)
Email: info.spacegrid@gmail.com

LEGEND:-

0.65MM RAW WATER SUPPLY
TANK TO O.H. WATER TANK

VIPUL AGARWAL
M.E.P. CONSULTANT
B.E. ELECTRICAL

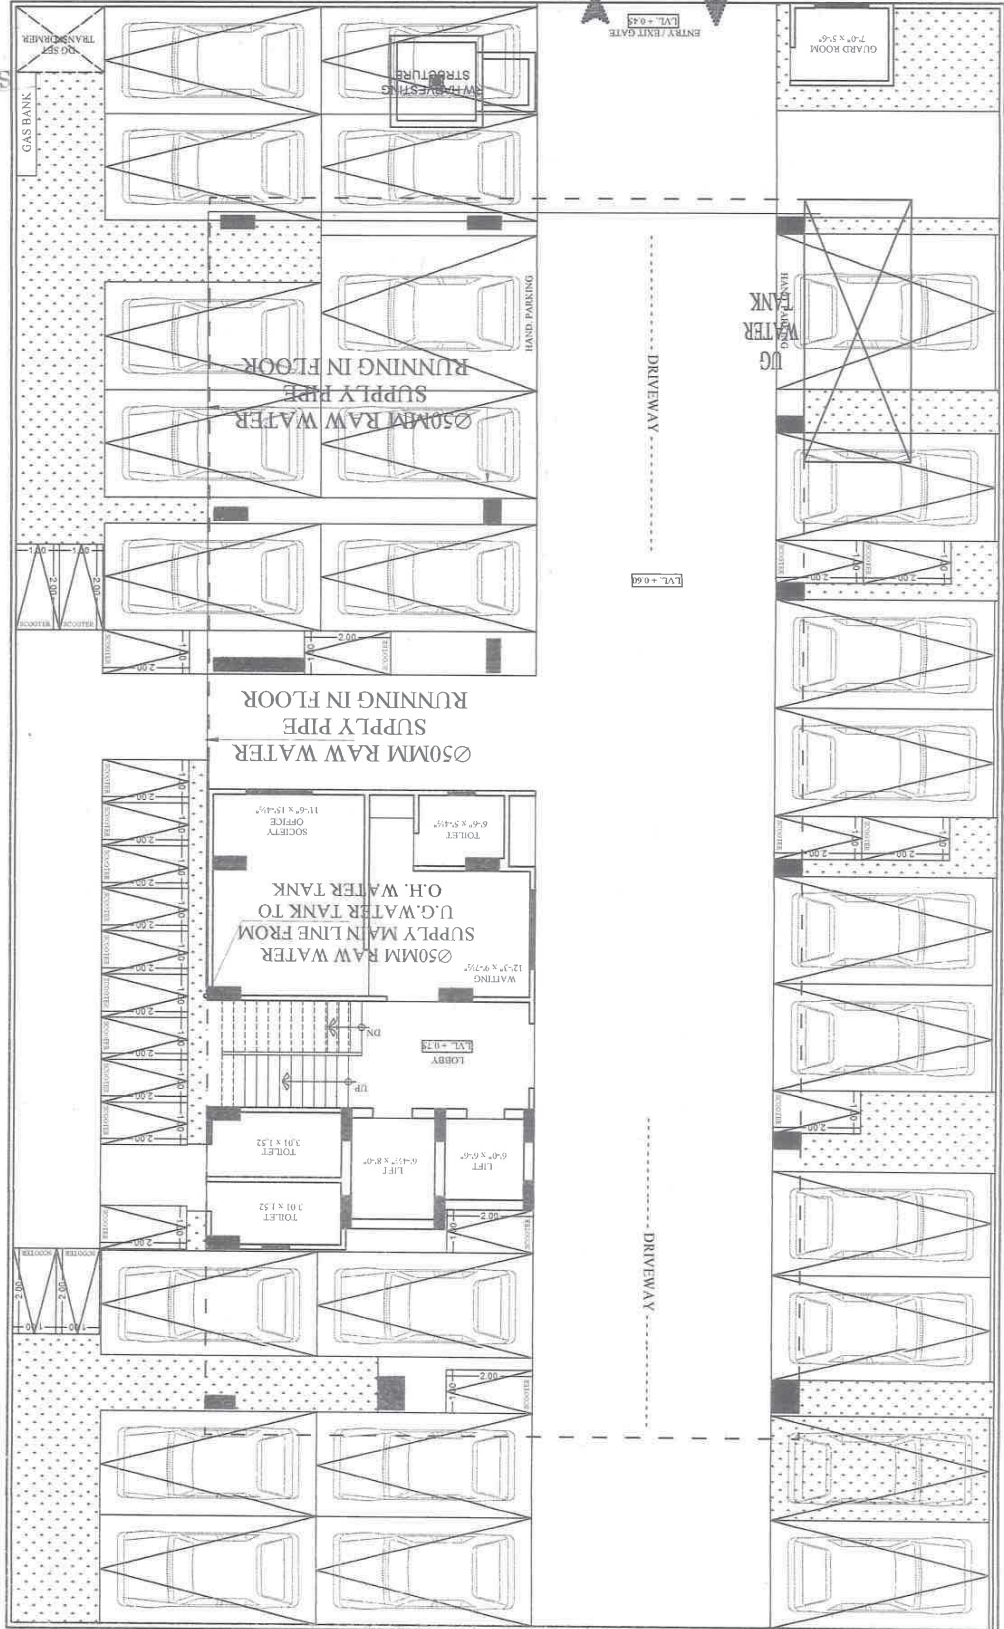

Subh Mangal Homes
Jaipur, Rajasthan