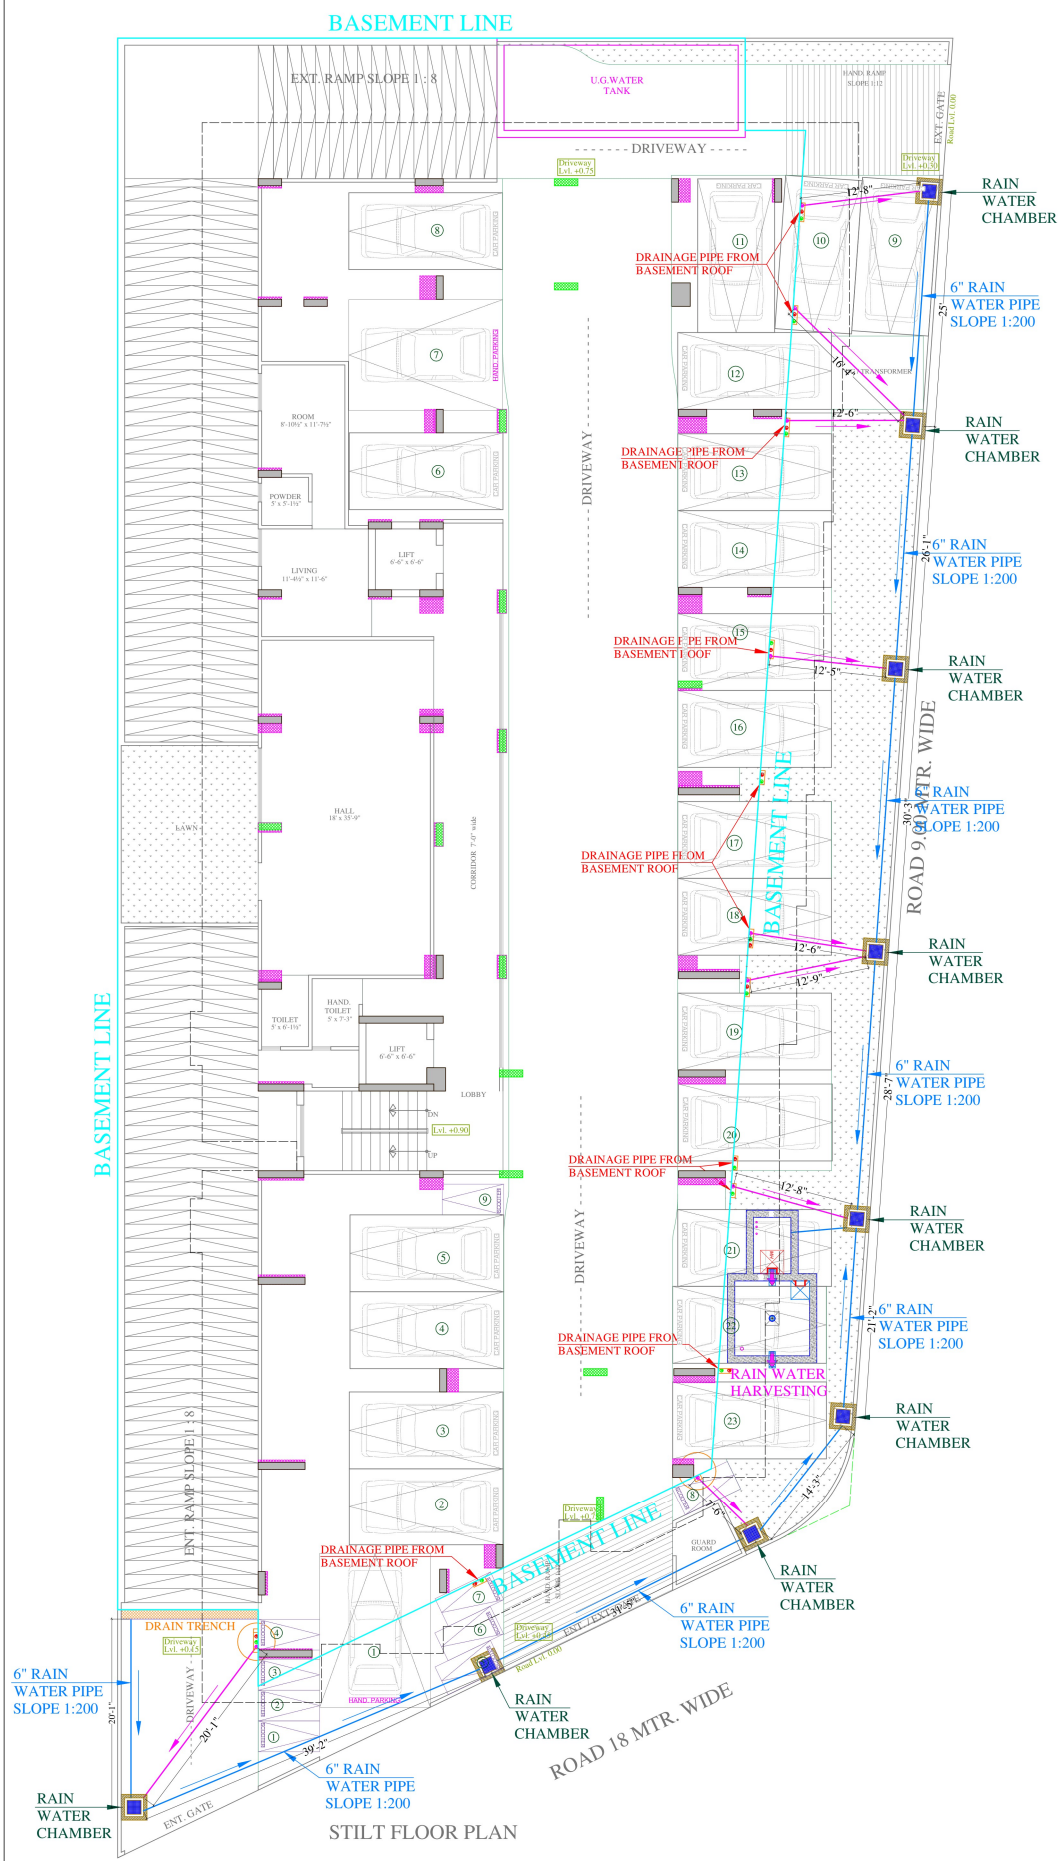

SYMBOL	DESCRIPTION
	110 mm Soil Waste Water Pipe
	110 mm Waste Water Pipe
	110 mm Rain Water Pipe
	160 mm Soil Waste Water Pipe Slope 1:200
	160 mm Rain Water Pipe Slope 1:200
	110 mm Soil Waste Water Pipe Slope 1:150
	110 mm Waste Water Pipe Slope 1:150
	110 mm Rain Water Pipe Slope 1:200
	Rain Water Chamber Depth Acording to Slope
	Flow Direction

VIPUL AGARWAL
M.E.P. CONSULTANT
B.E. ELECTRICAL

SERVICES CONSULTANT:
ASHI ASSOCIATES
F 9 / 440 , Keshav Marg Chitrakut Scheme,Jaipur
PH:91-0-93146-10438 ,0141-2440946 Mail:vipul8599@yahoo.com

ARCHITECTS:-
SPACE GRID
C-49,VIDYA APARTMENT,PARAS MARG, BAPU NAGAR,NEAR JANTA STORE CIRCLE, JAIPUR-302015
PH-09314918766,0141-4005506 (O)
Email:-info.spacegrid@gmail.com

PROJECT NAME:-
FRANKFURT BY R. R. HOMES

FIRM:-
RAJ RAJESHWARI REAL ESTATES LLP

PROJECT ADDRESS:-
PROPOSED RESIDENTIAL BUILDING AT PLOT NO. 05, "R R HOMES KANAKPURA-III", JAIPUR

DRAWING:-
STILT FLOOR EXTERNAL RAIN WATER PIPE ROUTE PLAN

SCALE:- 1:100

DATE:- 28-08-2024

REV.:- 00

E N S W

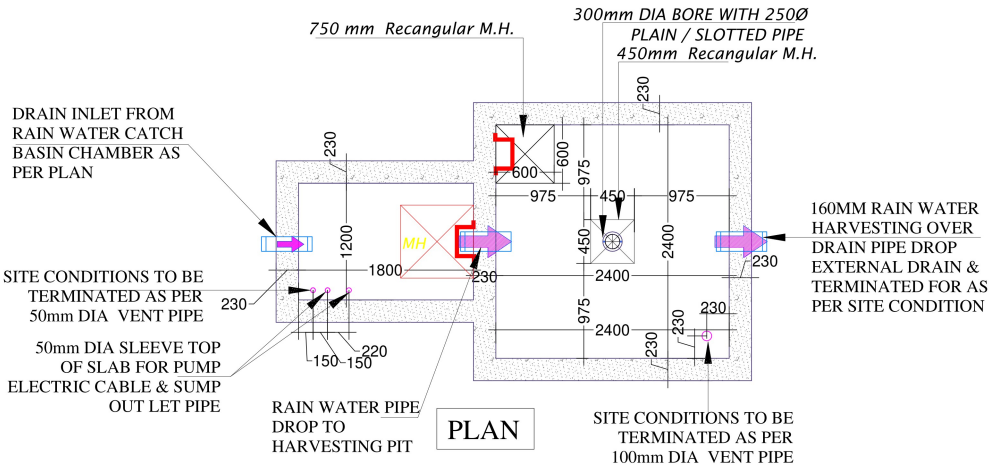

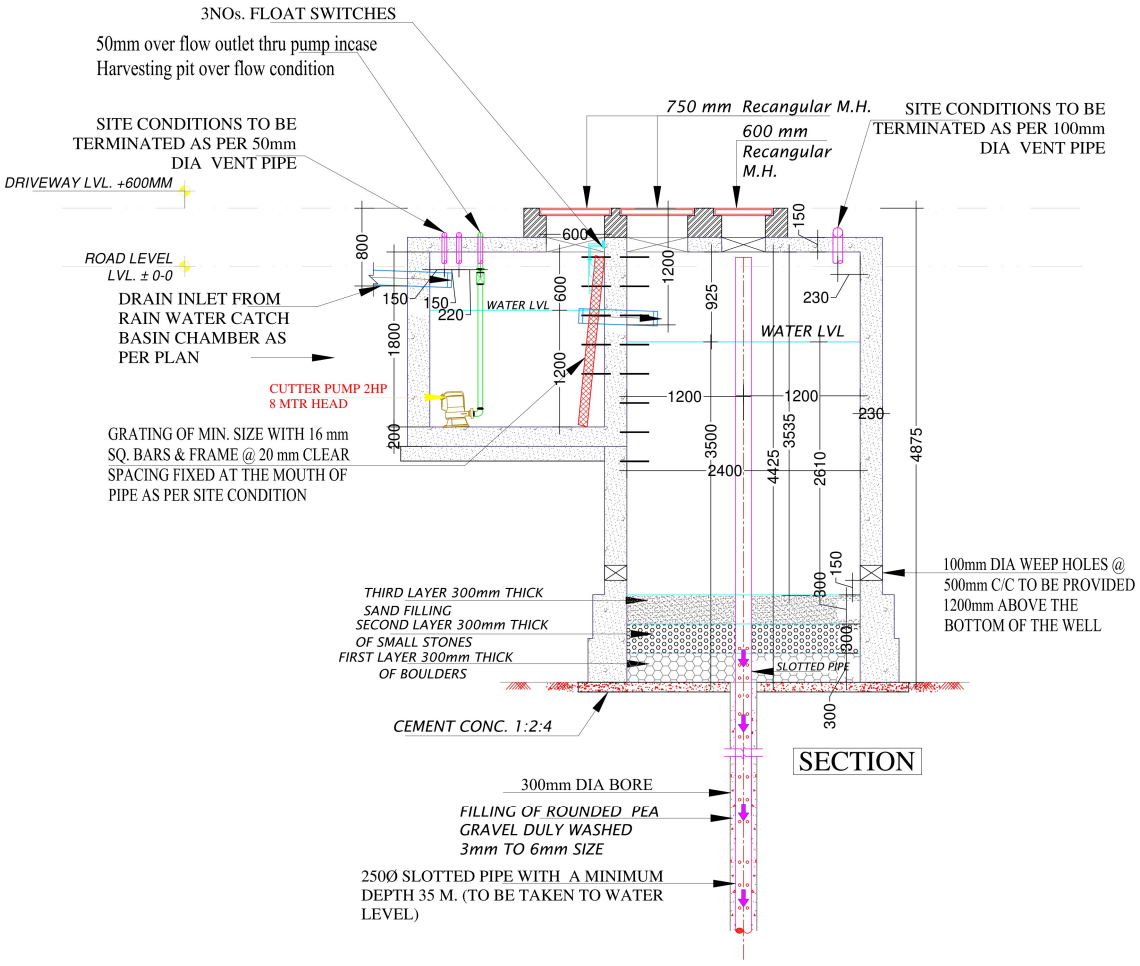

VIPUL AGARWAL
M.E.P. CONSULTANT
B.E. ELECTRICAL

SERVICES CONSULTANT:
ASHI ASSOCIATES
F 9 / 440 , Keshav Marg Chitrakut Scheme,Jaipur
PH:91-0-93146-10438 ,0141-2440946 Mail:vipul8599@yahoo.com

ARCHITECTS:-
SPACE GRID
C-49,VIDYA APARTMENT,PARAS MARG, BAPU NAGAR,NEAR JANTA STORE CIRCLE, JAIPUR-302015
PH-09314918766,0141-4005506 (O)
Email:-info.spacegrid@gmail.com

PROJECT NAME:-
FRANKFURT BY R. R. HOMES

FIRM:-
RAJ RAJESHWARI REAL ESTATES LLP

PROJECT ADDRESS:-
PROPOSED RESIDENTIAL BUILDING AT PLOT NO. 05, "R R HOMES KANAKPURA-III", JAIPUR

DRAWING:-
RAIN WATER HARVESTING PIT SECTION DETAILS PLAN

SCALE:- 1:100

DATE:- 28-08-2024

REV.:- 00

E N S W

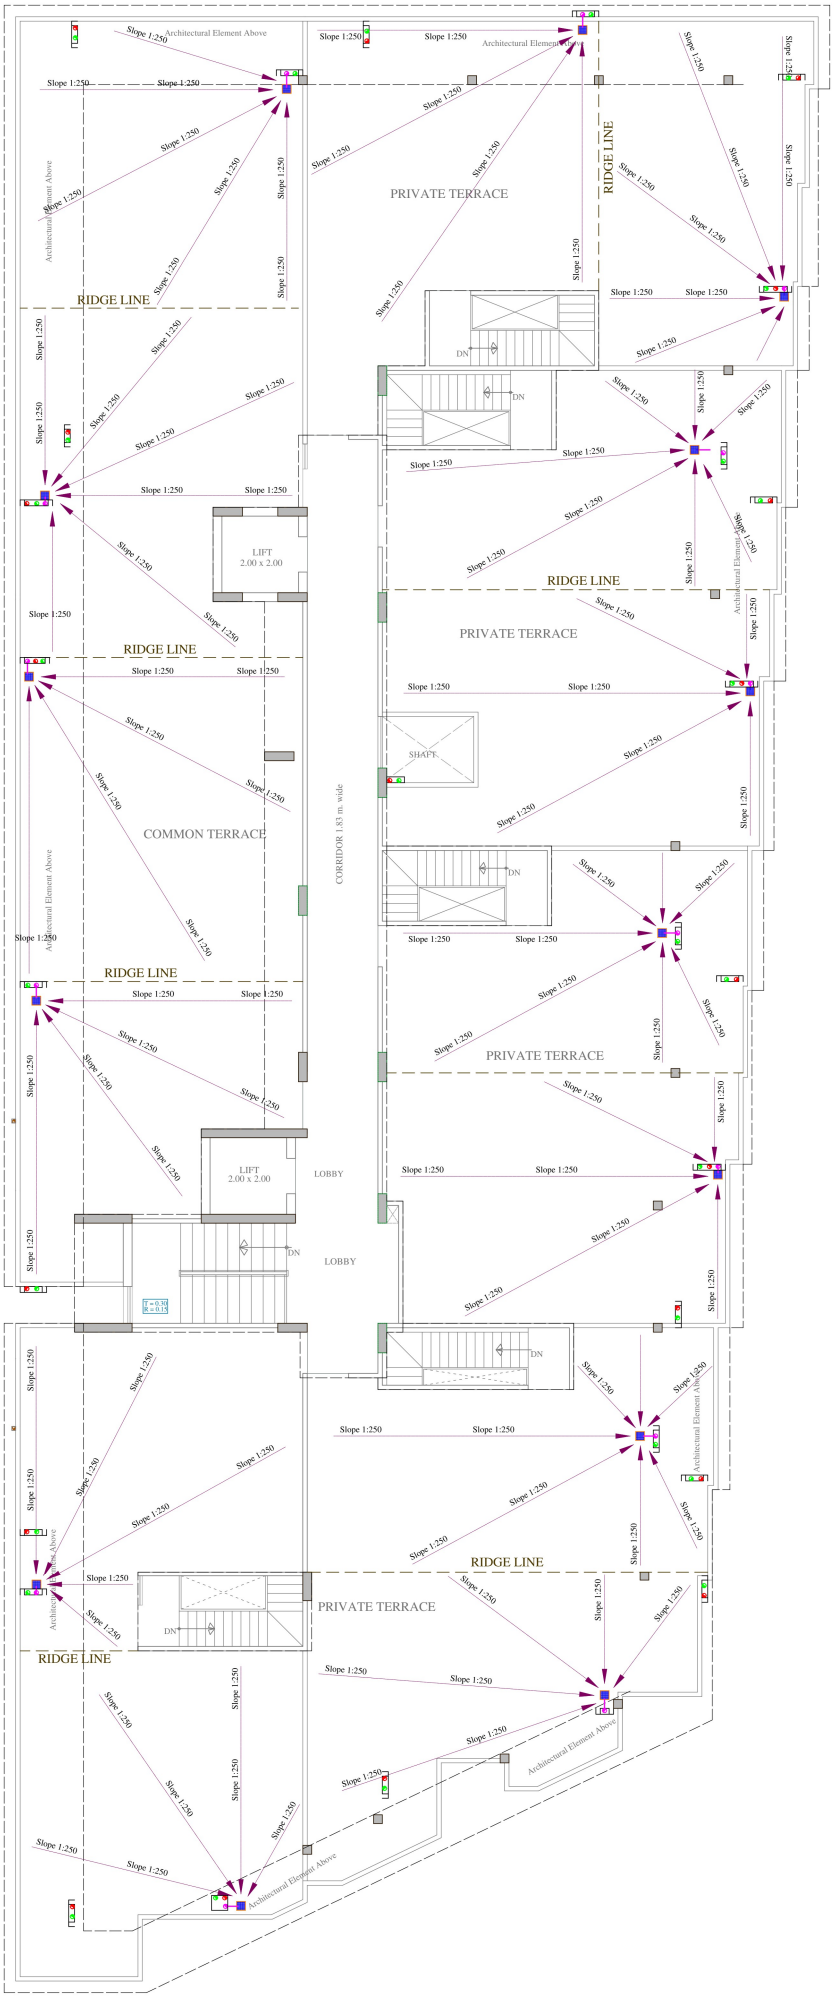

VIPUL AGARWAL
M.E.P. CONSULTANT
B.E. ELECTRICAL

SYMBOL	DESCRIPTION
	∅110 mm Soil Waste Water Pipe
	∅110 mm Waste Water Pipe
	∅110 mm Rain Water Pipe
	∅110 mm Rain Water Pipe Slope 1:200
	Ridge Line
	Khurra-9"X9"
	Flow Direction

SERVICES CONSULTANT:

ASHI ASSOCIATES

F 9 / 440 , Keshav Marg Chitrakut Scheme,Jaipur

PH:91-0-93146-10438 ,0141-2440946 Mail:vipul8599@yahoo.com

ARCHITECTS:-

SPACE GRID

C-49,VIDYA APARTMENT,PARAS MARG, BAPU NAGAR,NEAR JANTA STORE CIRCLE, JAIPUR-302015

PH-09314918766,0141-4005506 (O)

Email:-info.spacegrid@gmail.com

PROJECT NAME:-

FRANKFURT BY R. R. HOMES

FIRM:-

RAJ RAJESHWARI REAL ESTATES LLP

PROJECT ADDRESS:-

PROPOSED RESIDENTIAL BUILDING AT PLOT NO. 05, "R R HOMES KANAKPURA-III", JAIPUR

DRAWING:-

TERRACE FLOOR RAIN WATER SLOPE PLAN

SCALE:- 1:100

DATE:- 28-08-2024

REV.:- 00

E N S W