


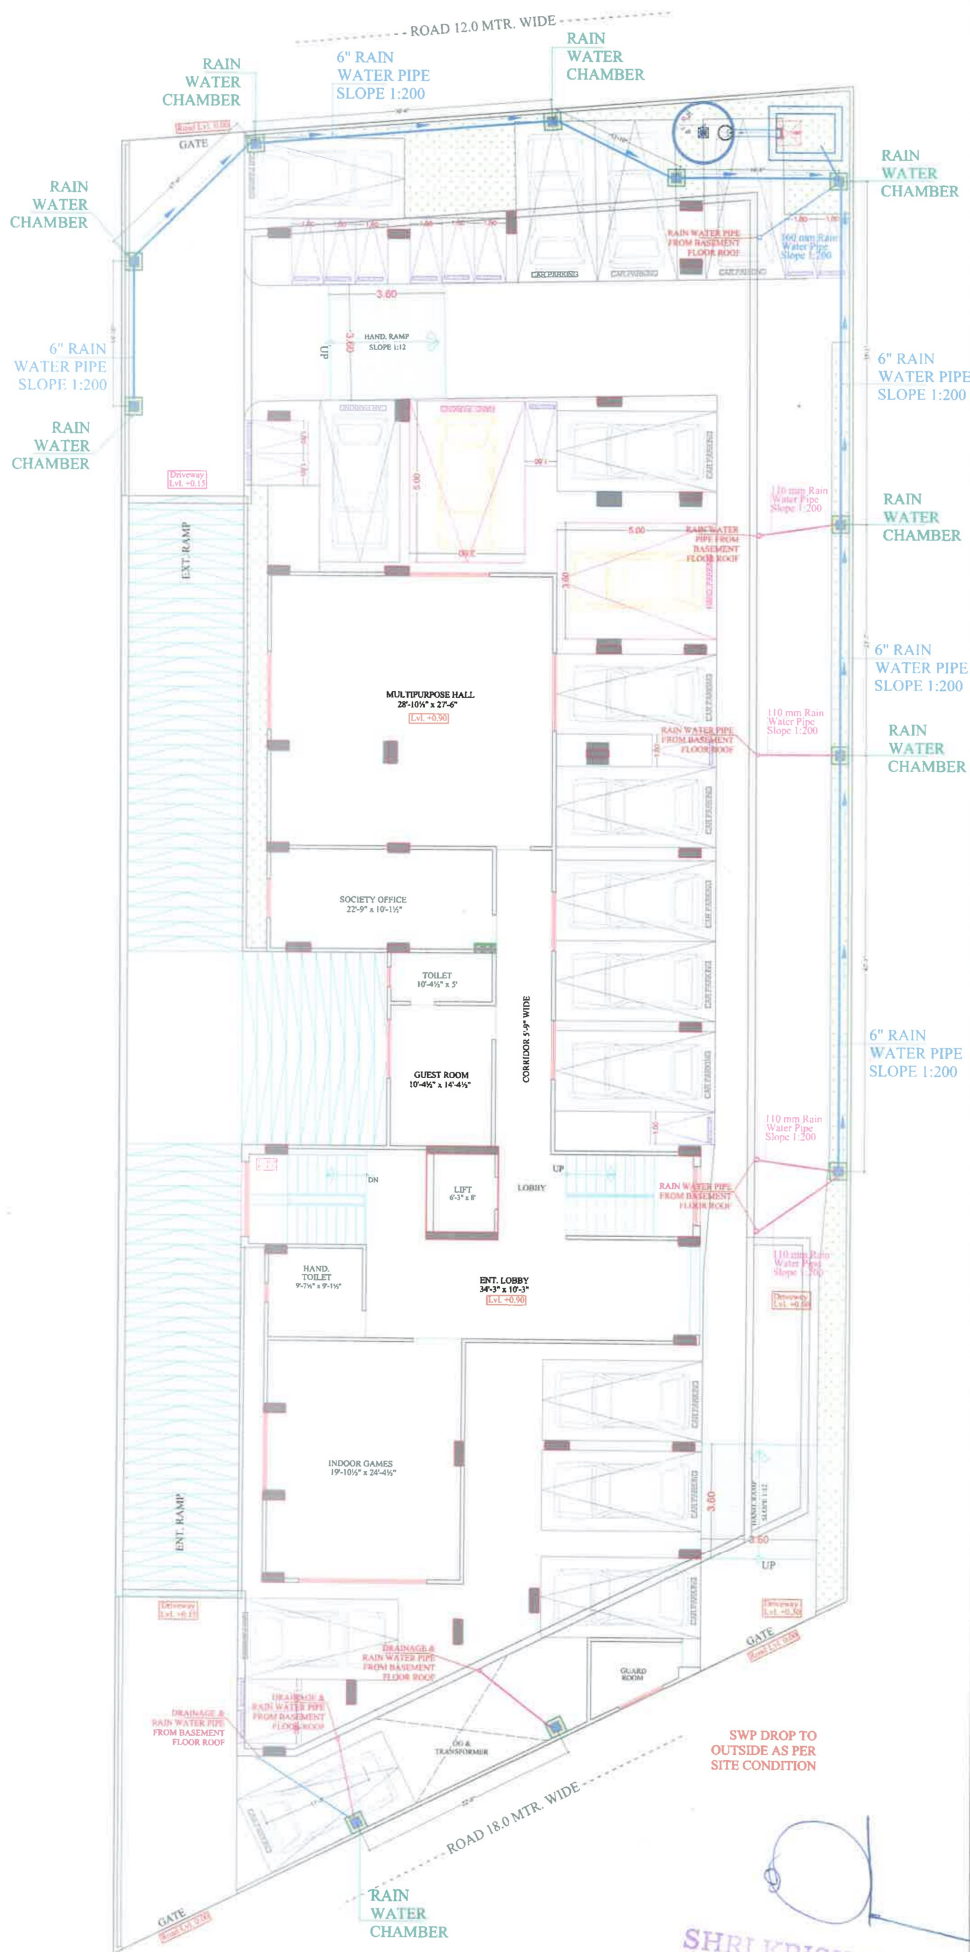

SYMBOL	DESCRIPTION
	110 mm Rain Water Pipe
	160 mm Rain Water Pipe Slope 1:200
	110 mm Rain Water Pipe Slope 1:200
	Rain Water Chamber Depth According to Slope
	Flow Direction

For Baukraft Ventures LLP
Phenyl
 Designated partner

Vipul
 VIPUL AGARWAL
 M.E.P. CONSULTANT
 R.E. ELECTRICAL

SERVICES CONSULTANT:
ASHI ASSOCIATES
 F 9 / 440 , Keshav Marg Chitrakut
 Scheme Jaipur
 PH:91-0-93146-10438 , 0141-2440946
 Mail: vipul8599@yahoo.com

DRAWING TYPE :-
 EXTERNAL RAIN WATER
 HARVESTING & PIPE ROUTE PLAN


PROJECT NAME:-
 BERLIN BY R.R. HOMES

PROMOTER NAME:-
 BAUKRAFT VENTURES LLP

PROJECT ADDRESS :-
 P NO. 03 , Village- R R HOMES
 KANAKPURA-III, Jaipur - 302012 (Rajasthan)

ARCHITECT :-
SPACE GRID
 C-49, VIDYA
 APARTMENT, PARAS MARG,
 BAPU NAGAR, NEAR JANTA
 STORE CIRCLE, JAIPUR-302015
 PH-09314918766, 0141-4005506 (O)
 Email: info.spacegrid@gmail.com

SHRI KRISHAN
 Architect
 CA/99/25451

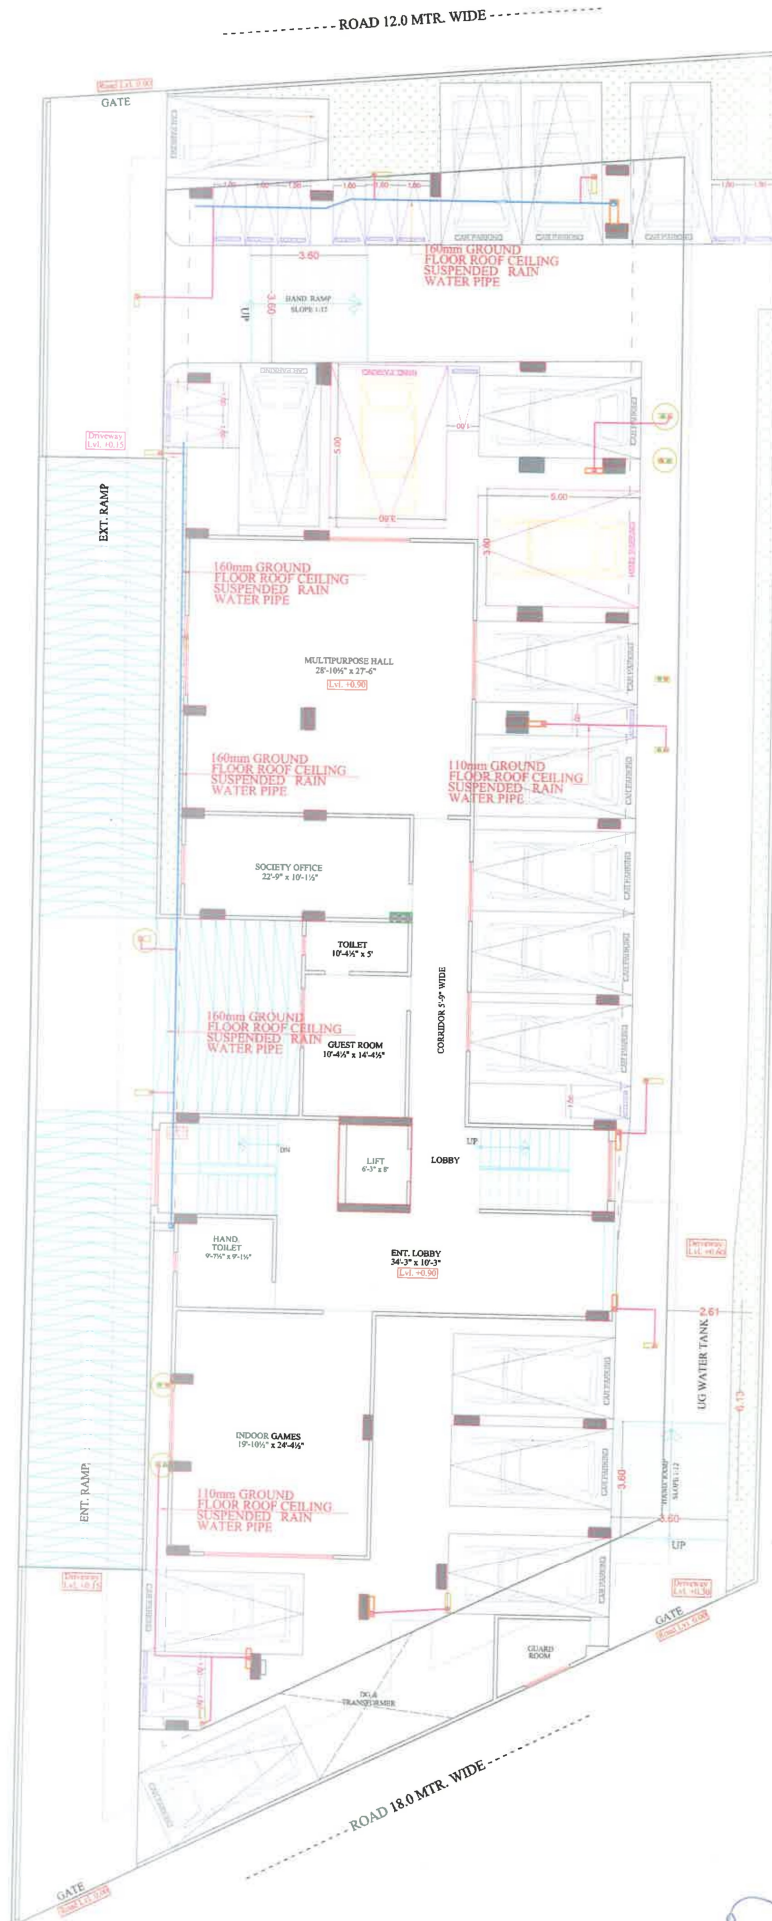

For Baukraft Ventures LLP
Phen
 Designated partner

Vipul
 VIPUL AGARWAL
 M.E.P. CONSULTANT
 S.E. ELECTRICAL

SERVICES CONSULTANT:
ASHI ASSOCIATES
 F 9 / 440 , Keshav Marg Chitrakut
 Scheme, Jaipur
 PH-91-0-93146-10838, 3141-2440946
 Mail: vipul8599@yahoo.com

DRAWING TYPE :-
 BASEMENT CEILING SUSPENDED
 RAIN WATER PIPE ROUTE PLAN

PROJECT NAME:-
 BERLIN BY R.R. HOMES

PROMOTER NAME:-
 BAUKRAFT VENTURES LLP

PROJECT ADDRESS :-
 P NO. 03 , Village- R R HOMES
 KANAKPURA-III, Jaipur - 302012 (Rajasthan)

ARCHITECT :-
SPACE GRID

C-49, VIDYA
 APARTMENT, PARAS MARG,
 BAPU NAGAR, NEAR JANTA
 STORE CIRCLE, JAIPUR-302015
 PH-09314918766, 0141-4005506 (O)
 Email: info.spacegrid@gmail.com

SHRI KRISHAN
 Architect
 CA/99/25451