PRODUCED BY AN AUTODESK EDUCATIONAL PRODUCT

PRODUCED BY AN AUTODESK EDUCATIONAL PRODUCT

PRODUCED BY AN AUTODESK EDUCATIONAL PRODUCT

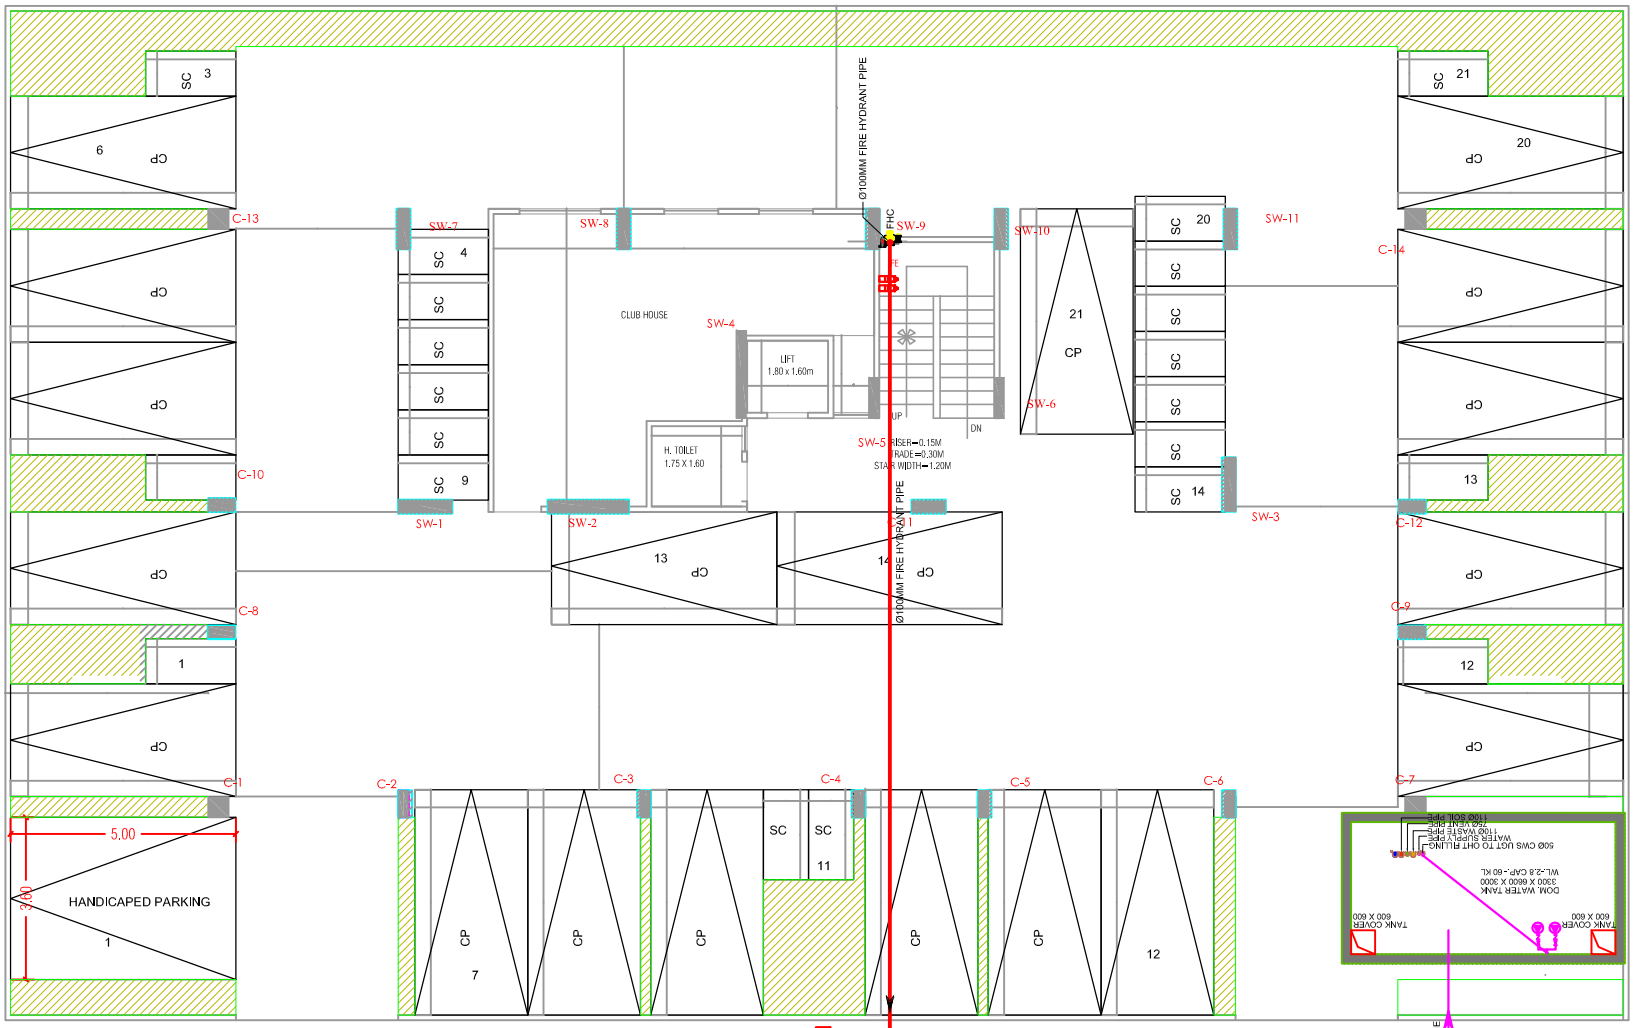

PARPOSED STILT FLOOR FIRE FIGHTING LAYOUT

Amar Gupta
M.E.P. Consultant
B.E. Electrical

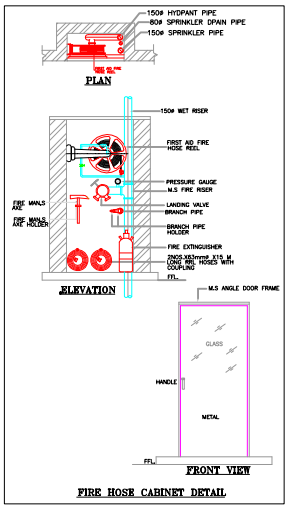

FIRE HOSE CABINET DETAIL

LEGEND:-

FIRE HYDRANT MS PIPE	
BALL VALVE	
EXTERNAL FIRE HYDRANT	
EXTERNAL FIRE HOSE CABINAT	EFHC
FIRE HOSE CABINAT	FHC
FIRE EXINGUISHER	
2 WAY FIRE BRIGADE INLET	

DRAWING TITLE

PARPOSED STILT FLOOR FIRE FIGHTING LAYOUT

SCALE:- 1= 100

DATE:

PROJECT:-

PROPOSED RESIDENTIAL APARTMENT FOR
AT PLOT NO=D-130,131,132,CENTRAL SPINE,
JAGATPURA,
JAIPUR.

PRODUCED BY AN AUTODESK EDUCATIONAL PRODUCT

PRODUCED BY AN AUTODESK EDUCATIONAL PRODUCT

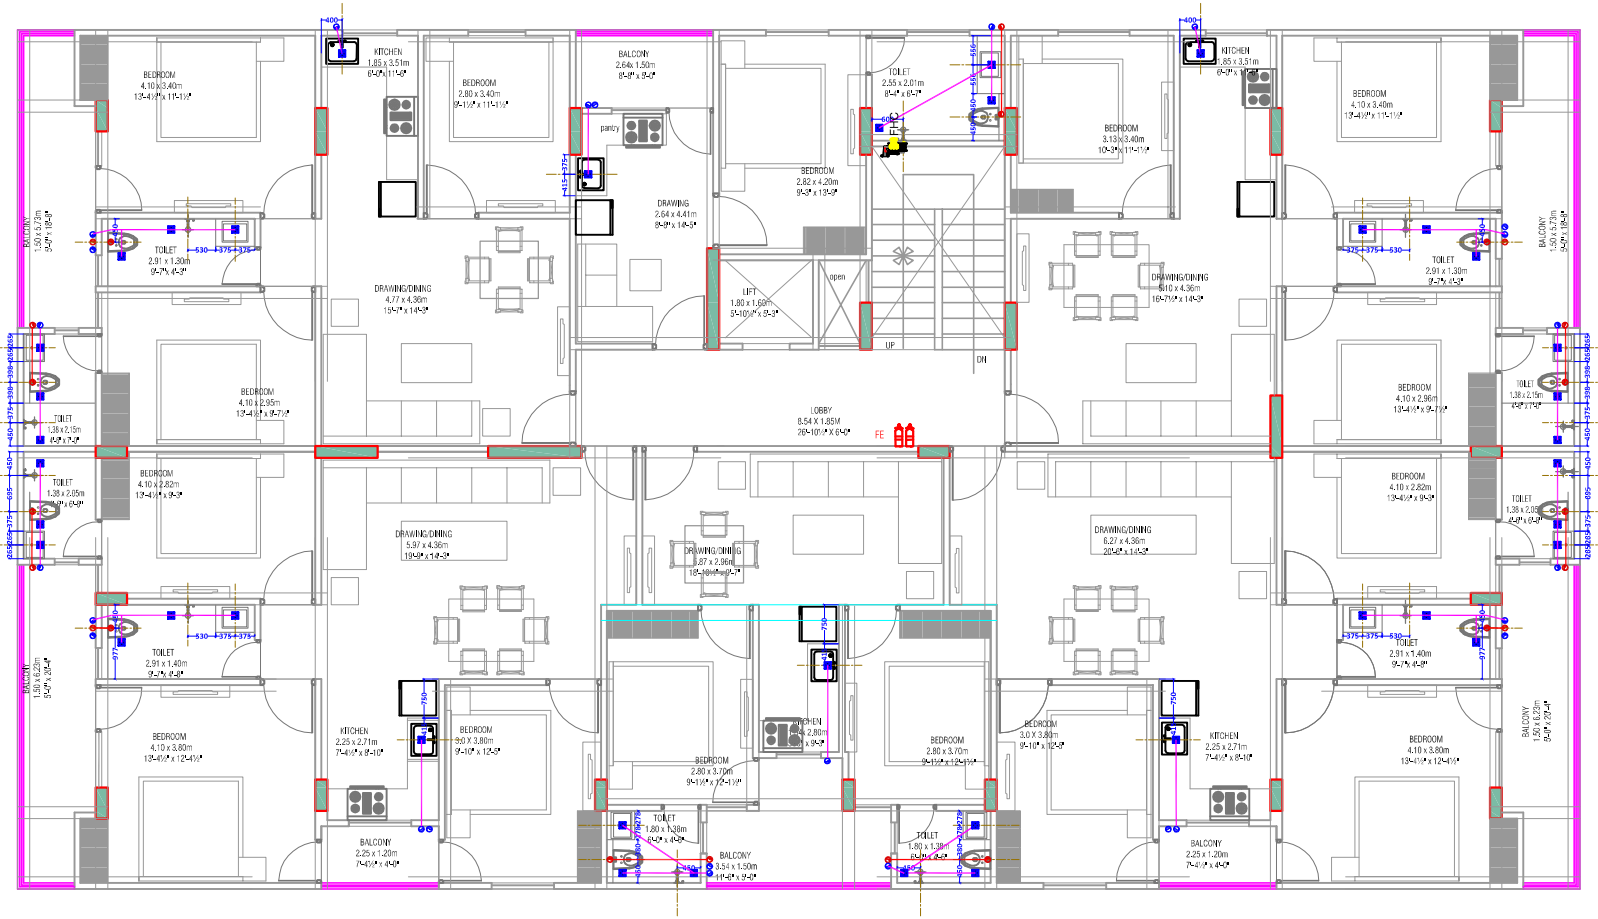

PARPOSED TYPICAL FLOOR FIRE FIGHTING LAYOUT

Aman Gupta
M.E. Power Consultant
B.E. Electrical

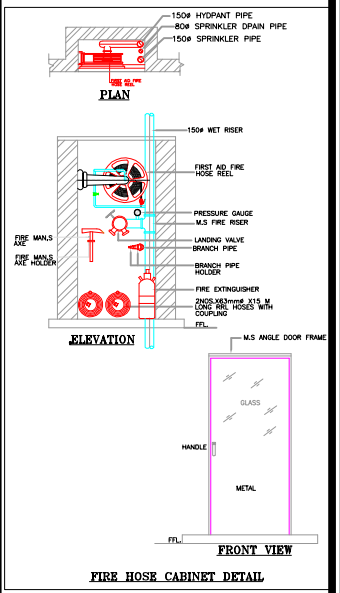

FIRE HOSE CABINET DETAIL

LEGEND:-

FIRE HYDRANT MS PIPE	
BALL VALVE	
EXTERNAL FIRE HYDRANT	FH
EXTERNAL FIRE HOSE CABINAT	EFHC
FIRE HOSE CABINAT	FHC
FIRE EXINGUISHER	FE
2 WAY FIRE BRIGADE INLET	

DRAWING TITLE

PARPOSED TYPICAL FLOOR FIRE FIGHTING LAYOUT

PROJECT:-

PROPOSED RESIDENTIAL APARTMENT FOR

AT PLOT NO=D-130,131,132,CENTRAL SPINE,
JAGATPURA,
JAIPUR.

PRODUCED BY AN AUTODESK EDUCATIONAL PRODUCT

PRODUCED BY AN AUTODESK EDUCATIONAL PRODUCT

PRODUCED BY AN AUTODESK EDUCATIONAL PRODUCT