


For VINAYAK BUILDCOM
Partner

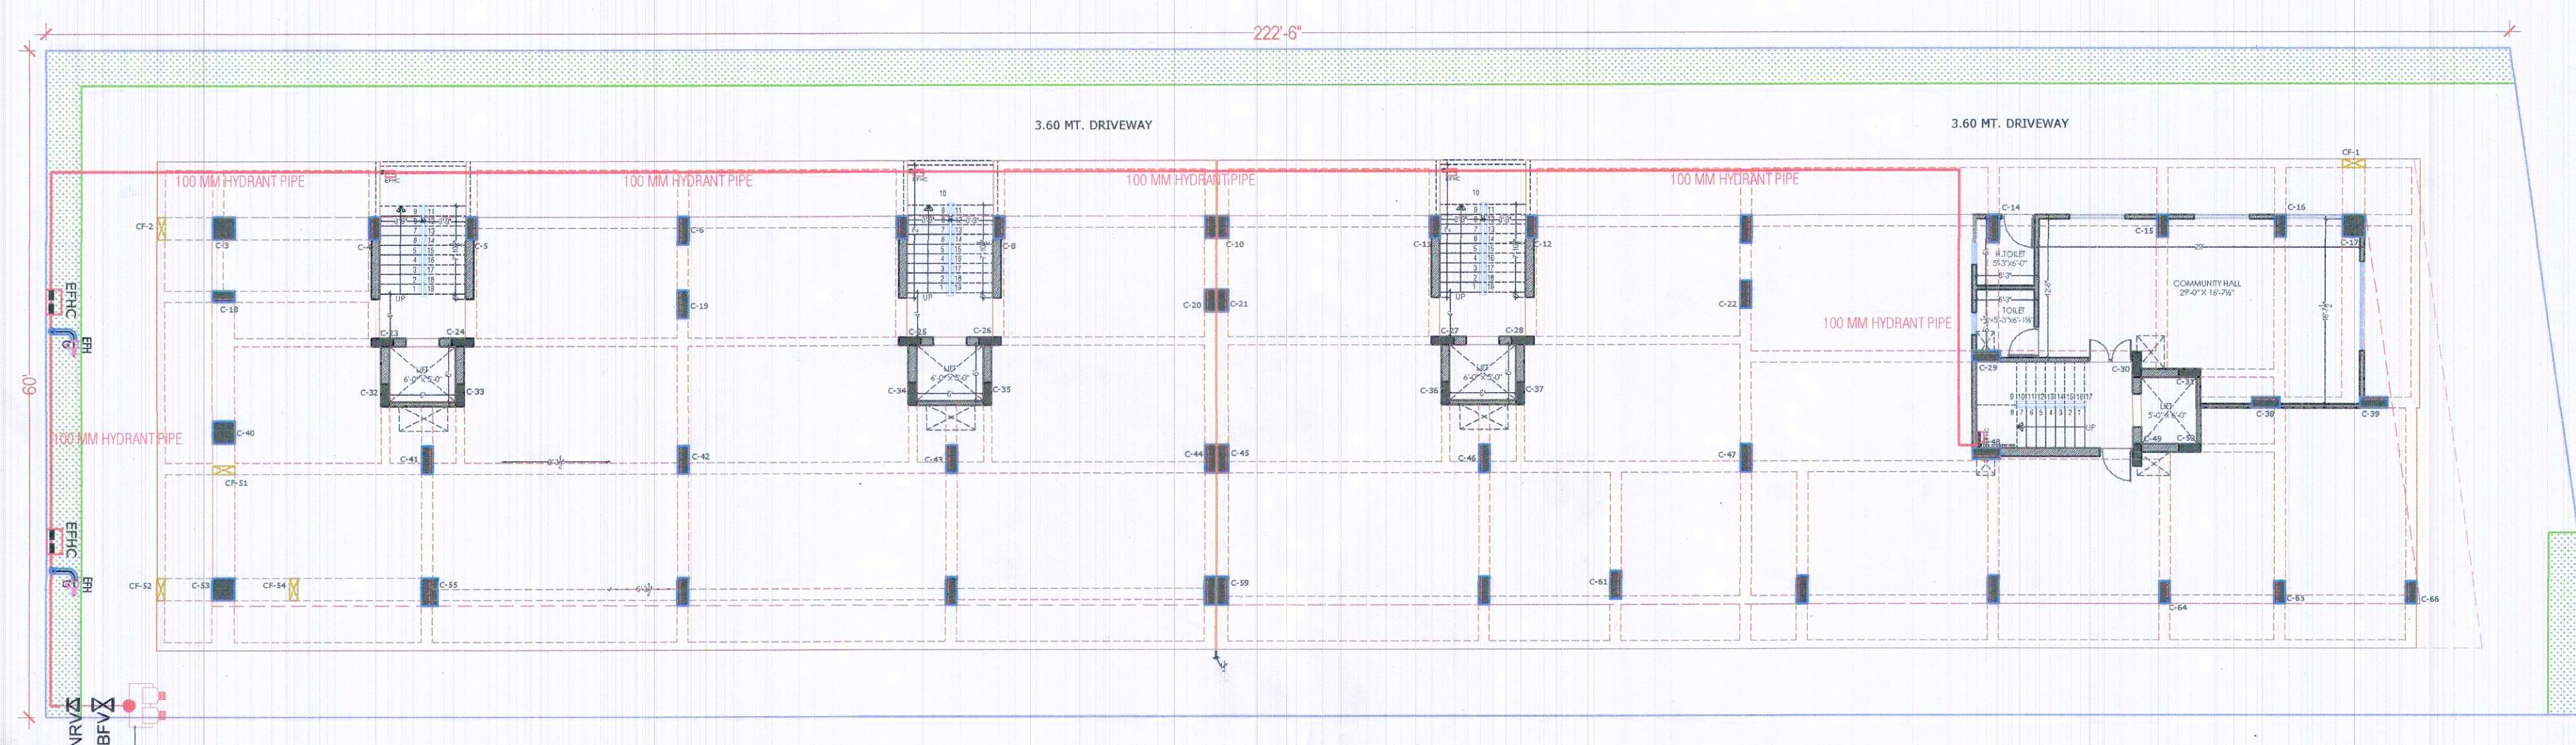

2WAY FIRE BRIGADE
INLET CONNECTION

30'-0" WIDE ROAD

STILT FLOOR FIRE FIGHTING
STILT FLOOR SITE EXTERNAL FIRE HYDRANT
& FIRE PIPE ROUTE PLAN ,FIRE ALARM

Er. Sanjeev Sharma
B.E. (Electrical)

PROJECT NAME:
VINAYAK ELENZA

DEVELOPER NAME:
VINAYAK BUILDCOM

For VINAYAK BUILDCOM
Partner

PLAN OF FIRE ROSE CABINET

LEGEND:-

FIRE HYDRANT MS PIPE	
DALL VALVE	
EXTERNAL FIRE HYDRANT	
EXTERNAL FIRE ROSE CABINET	
FIRE ROSE CABINET	
UPRIGHT SPRINKLER HEAD	
PENDENT SPRINKLER HEAD	
SIDE WALL SPRINKLER HEAD	
FIRE EXTINGUISHER	
FLOW SWITCH	
ISOLATION VALVE	
2 WAY FIRE BRIGADE INLET	

PROJECT:
PROPOSED RESIDENTIAL FLATS ON
PLOT NO. 92 TO 99, AT SCHEME-
GANESH NAGAR - B, P.R.N., JAIPUR.

NAME OF DRAWING:
STILT FLOOR FIRE FIGHTING
LAYOUT

DRAWN BY:
VIKAS KUMAWAT

APPROVED BY:
JITENDRA SHARMA

DRAWING:
WORKING DRAWING

PROJECT NO.:

DATE:
28, Feb. - 2022


SCALE:
NTS

REVISION:
R-0

DRAWING NO.:

A- PL-01

For VINAYAK BUILDCOM
Sanjeev
Partner

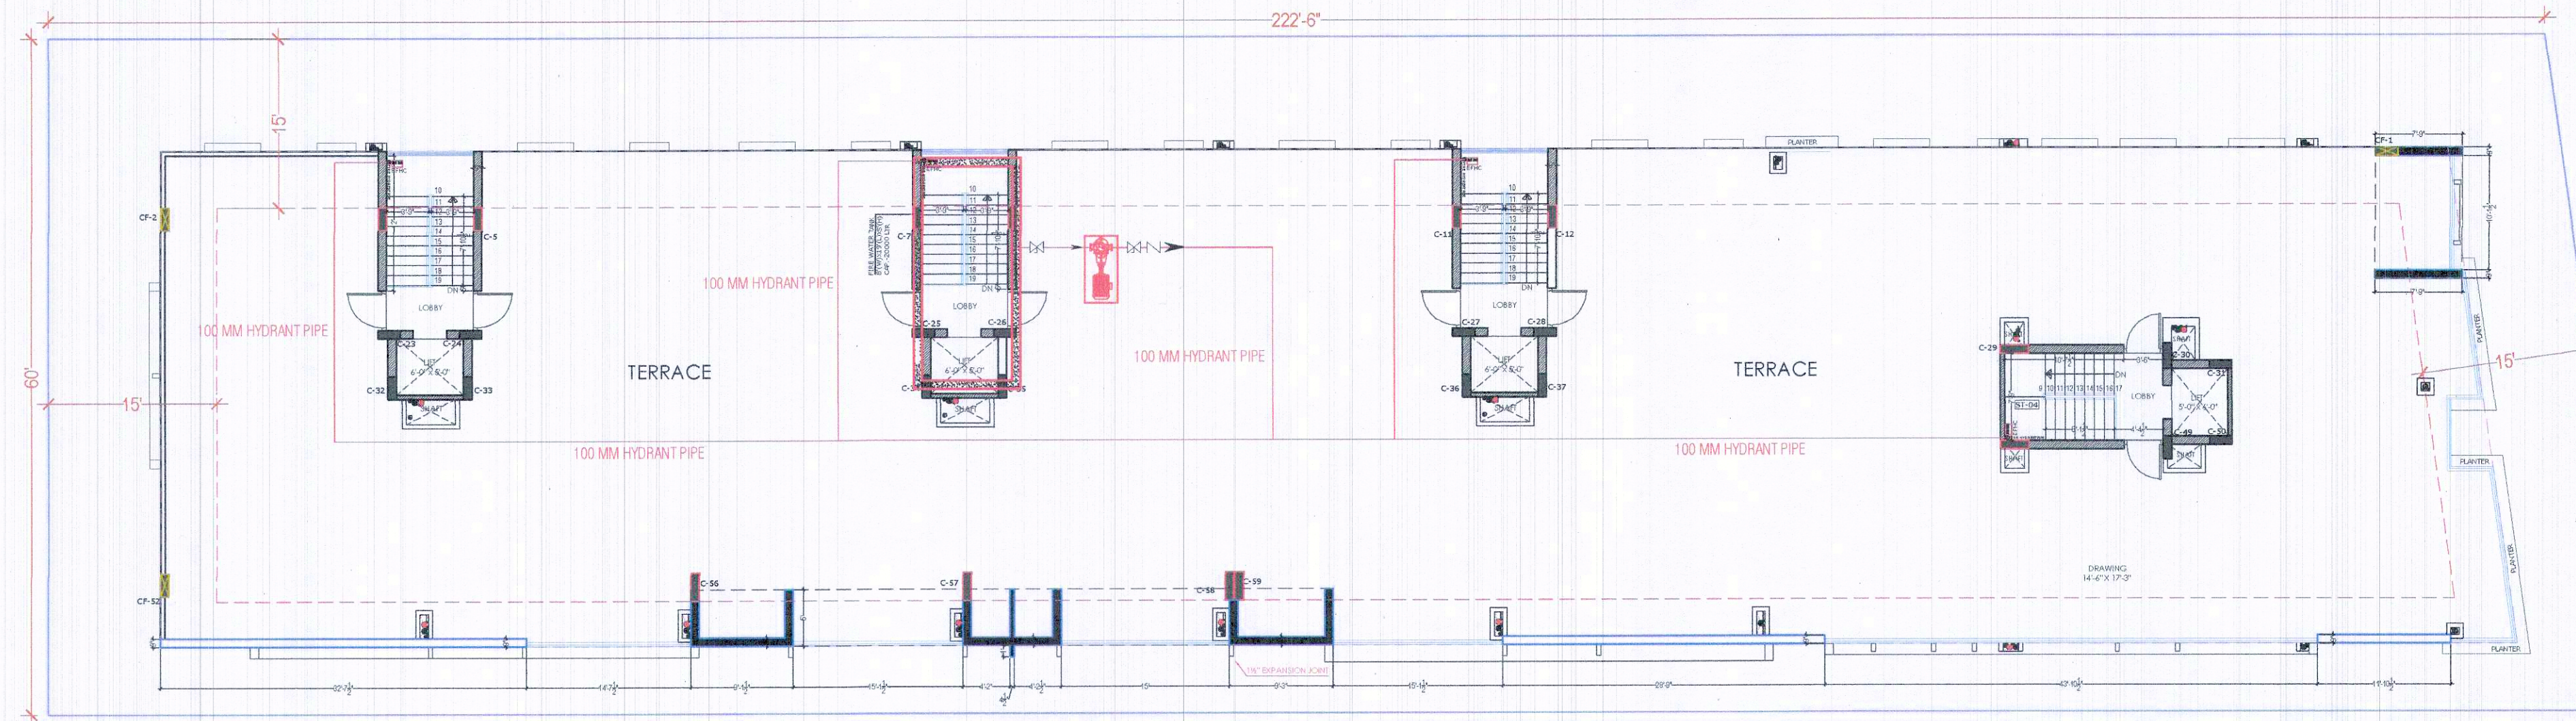

30'-0" WIDE ROAD

Sanjeev
Er. Sanjeev Sharma
B.E. (Electrical)


TERRACE FLOOR FIRE FIGHTING
FIRE SCHEMATIC LAYOUT ,FIRE ALARM

PROJECT NAME:

VINAYAK ELENZA

DEVELOPER NAME:

VINAYAK BUILDCOM

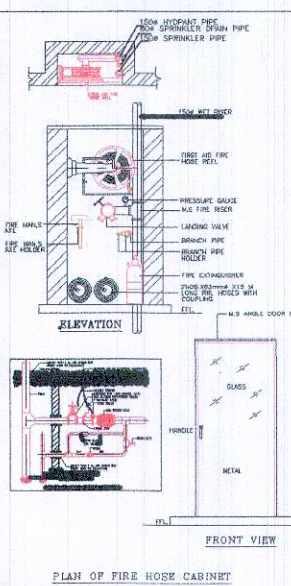

LEGEND:-

FIRE HYDRANT MS PIPE	
BALL VALVE	
EXTERNAL FIRE HYDRANT	
EXTERNAL FIRE HOSE CABINET	
FIRE HOSE CABINET	
UPRIGHT SPRINKLER HEAD	
PENDENT SPRINKLER HEAD	
SIDE WALL SPRINKLER HEAD	
FIRE EXTINGUISHER	
FLOW SWITCH	
ISOLATION VALVE	
2 WAY FIRE BRIGADE INLET	

PROJECT:

PROPOSED RESIDENTIAL FLATS ON
PLOT NO. 92 TO 99, AT SCHEME-
GANESH NAGAR - B, P.R.N., JAIPUR.

NAME OF DRAWING:

TERRACE FLOOR FIRE FIGHTING
FIRE SCHEMATIC LAYOUT

DRAWN BY:

VIKAS KUMAR

APPROVED BY:

JITENDRA SHARMA

DRAWING

WORKING DRAWING

PROJECT NO.:

DATE:

06, June, -2022

SCALE:

NTS

REV NO.:

R-0

DRAWING NO.:

A-208