


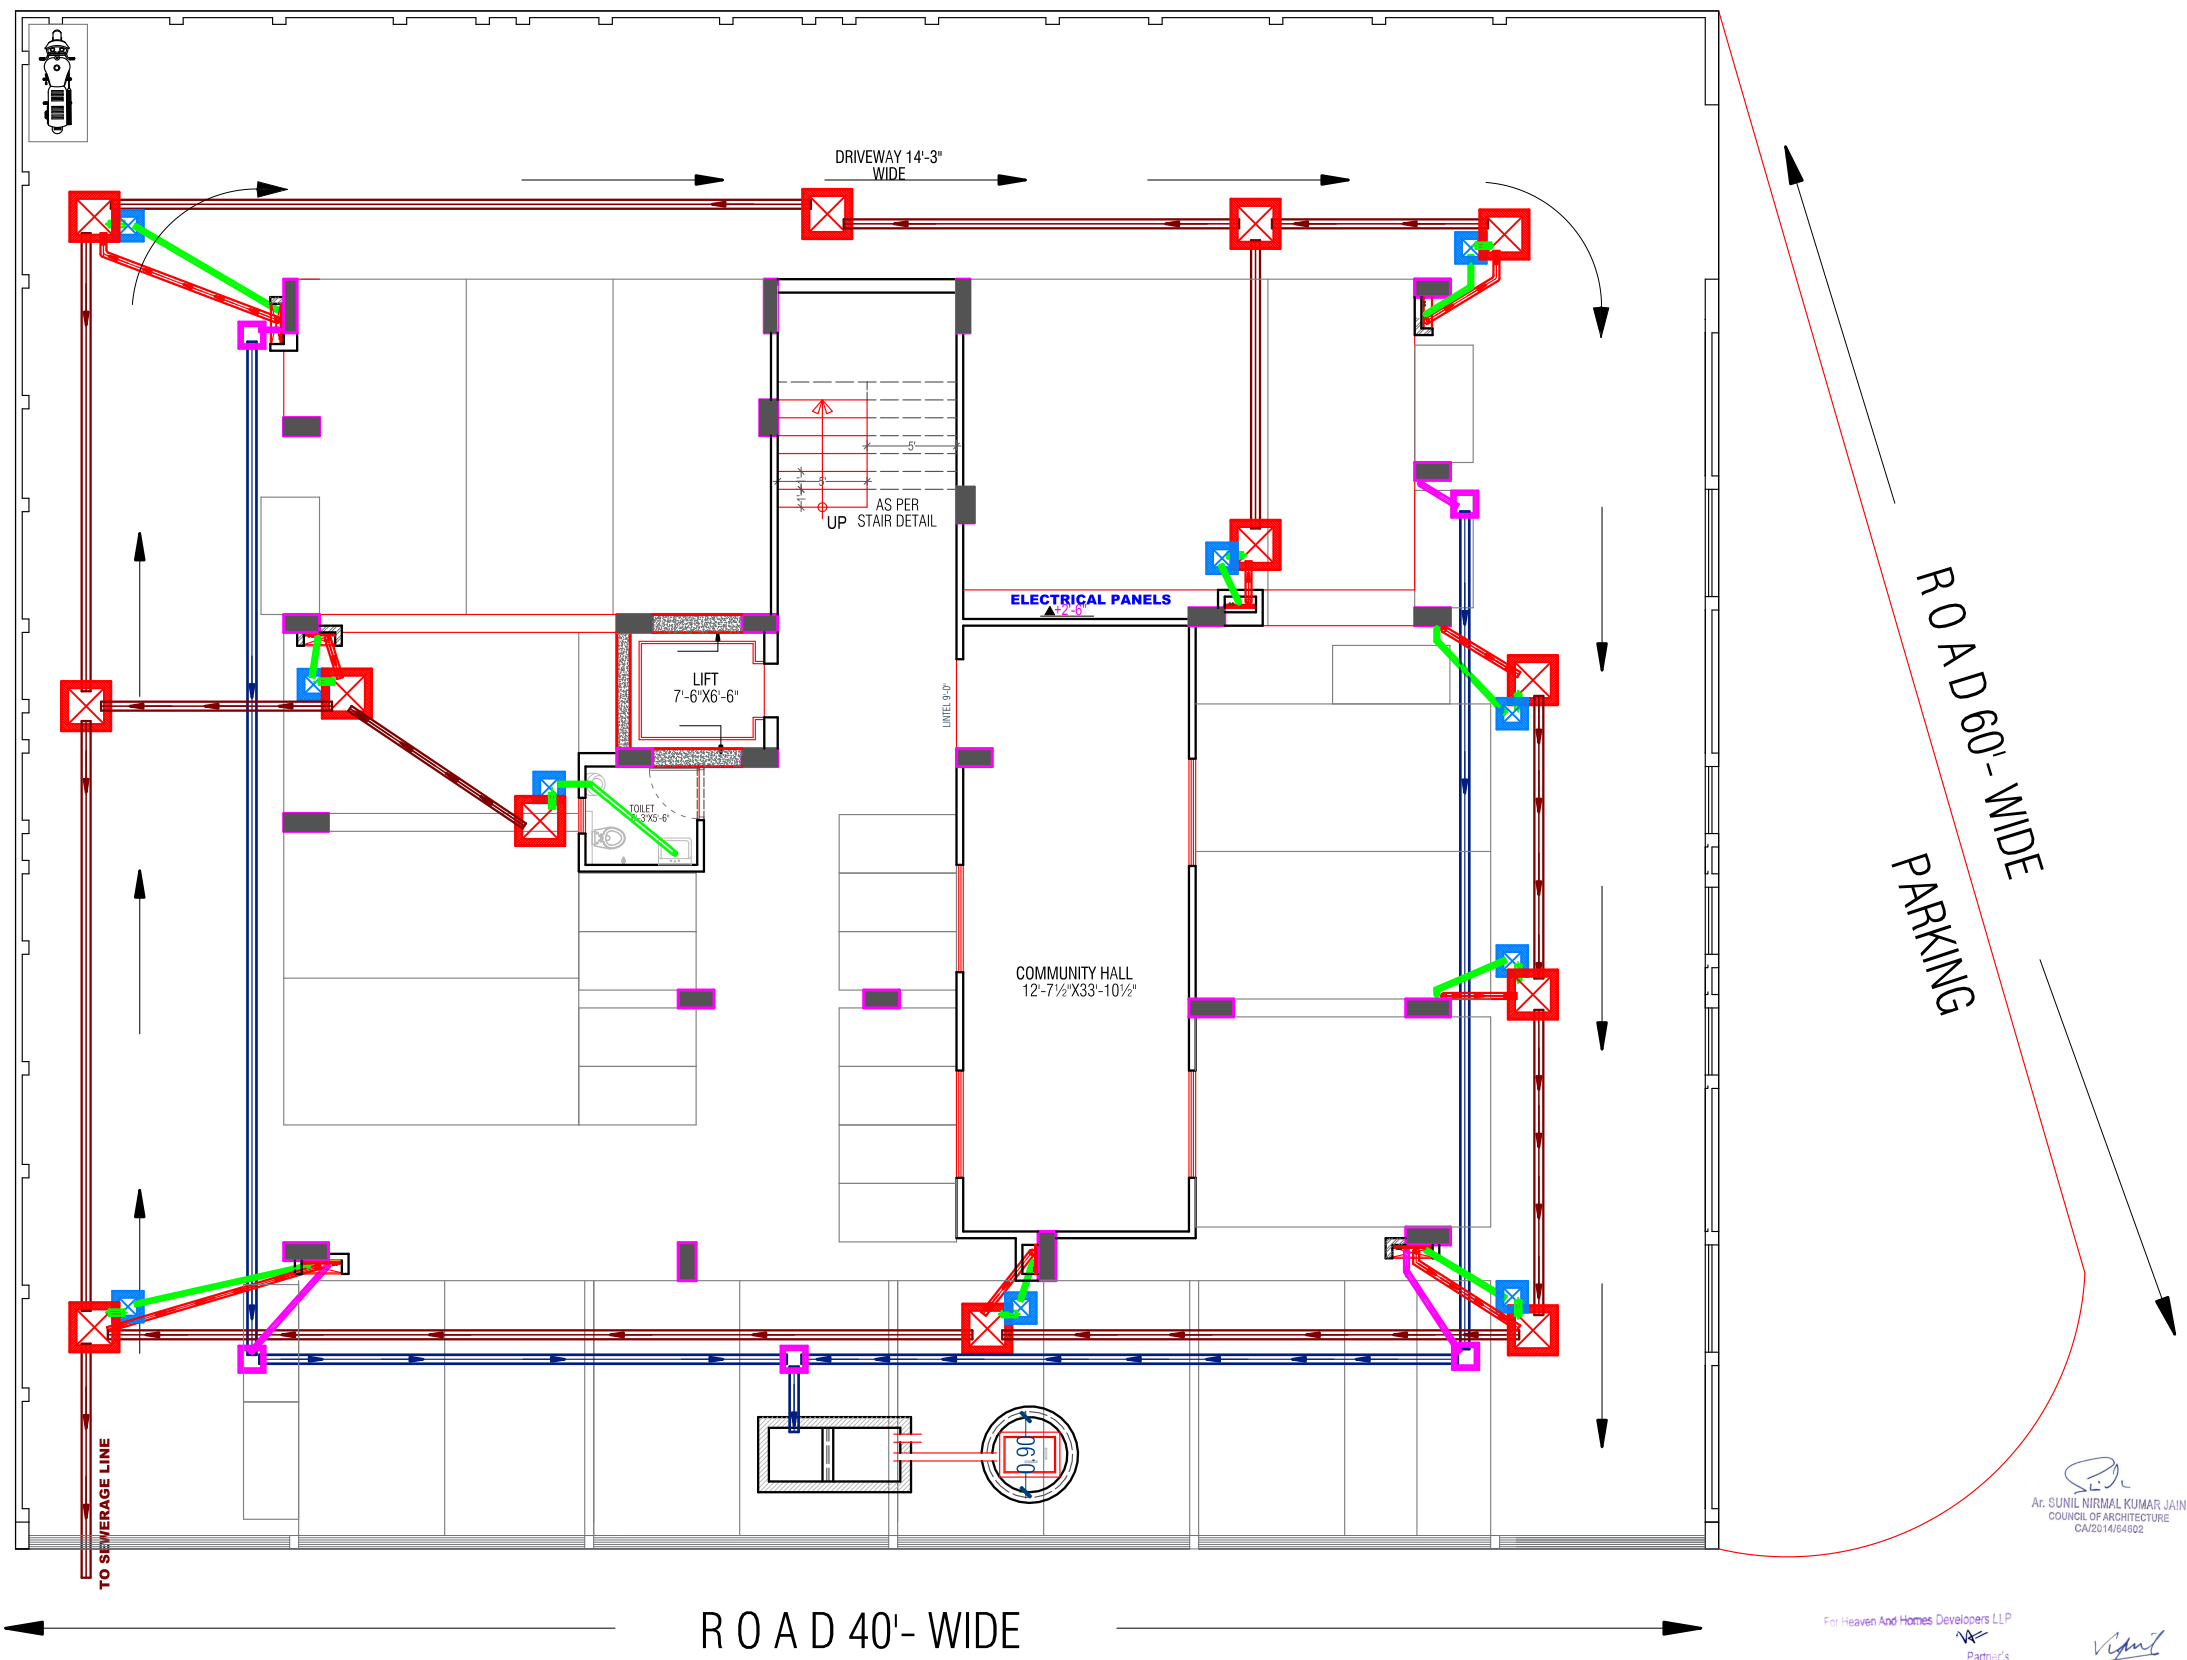

SYMBOL	DESCRIPTION
	110 mm Soil Waste Water Pipe
	110 mm Waste Water Pipe
	110 mm Rain Water Pipe
	110 mm Soil Waste Water Pipe
	110 mm Waste Water Pipe
	110 mm Rain Water Pipe
	150 mm Soil Waste Water Pipe
	150 mm Rain Water Pipe
	24"X24" Main Soil Waste Chamber
	12"X12" Rain Water Chamber
	12"X12" GT

SERVICES CONSULTANTS:
VIPUL CONSULTING,
F9/440,Keshav Marg Chitrakut Scheme,Jaipur
PH:91-093146-10438 ,0141-2440946 Mail:vipul8599@yahoo.com

Project: RESIDENTIAL APARTMENT
PLOT NO. 02, GREEN VILLAG, NAND
KISORPURA, MANYAWAS, JAIPUR

Owner: M/s Heaven & Homes
Developers LLP

Drawing: STILT FLOOR SANITATION PLAN

North:	
Scale : N.T.S.	
NO.	DATE
Project No. : 716	
REVISION	
1.	
2.	
3.	



Design
Space
Consultants
Architects & Interior Designer

ADDRESS:
Plot no. 65, Acme Heights, Visheswaria Nagar,
Behind D.C. Hospital, Triveni nagar,
Gopalpura bye-pass Jaipur, Rajasthan
ph: 0141-2763533, 9828117586

E-mail: sunil@designspaceconsultants.com
Website: www.designspaceconsultants.com

Ar. SUNIL NIRMAL KUMAR JAIN
COUNCIL OF ARCHITECTURE
CA/2014/64922


VIPUL AGARWAL
M.E.P. CONSULTANT
B.E. ELECTRICAL

For Heaven And Homes Developers LLP
Partner's