


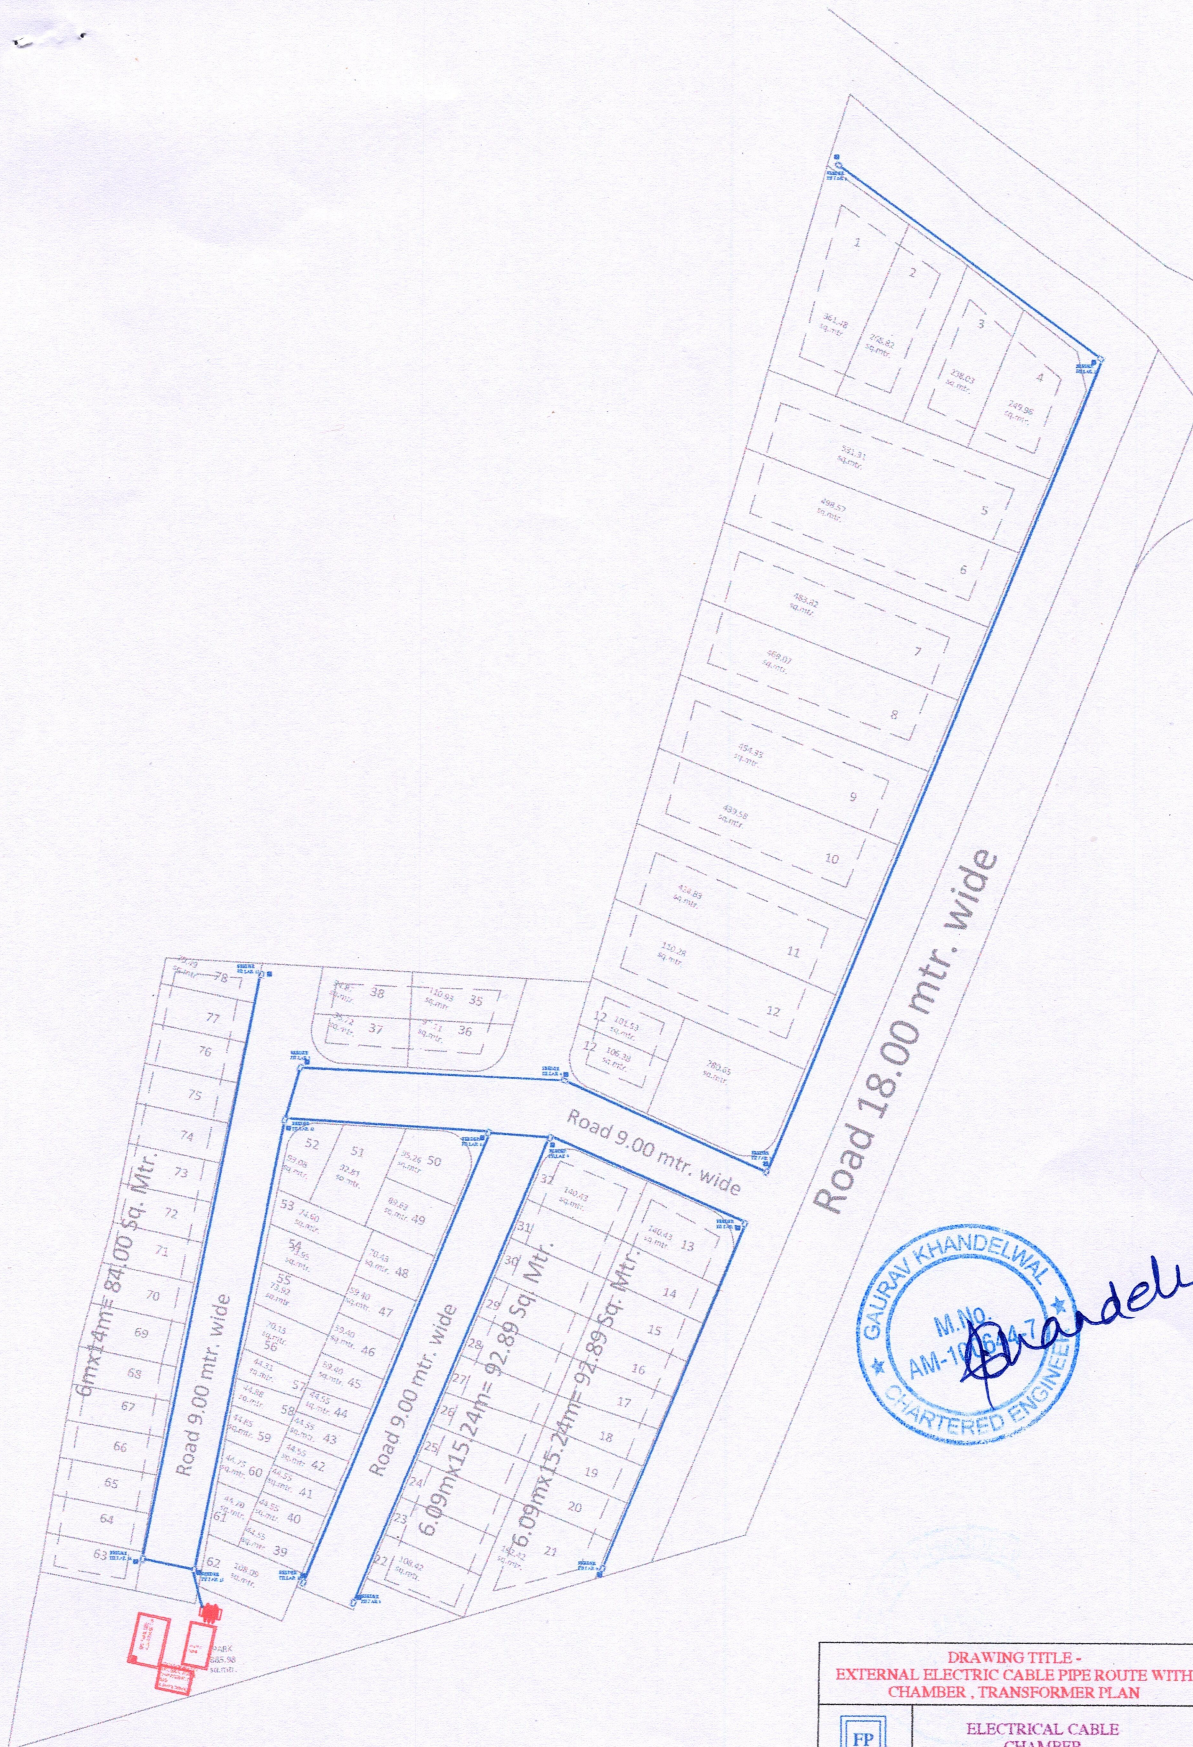

GOPAL NAGAR
 KHASRA NO./PLOT NO.162-163, VILLAGE - PANSINGHPURA URF RAMPURA,
 JAIPUR - 302020 (RAJASTHAN)

DRAWING TITLE - EXTERNAL ELECTRIC CABLE PIPE ROUTE WITH CHAMBER, TRANSFORMER PLAN	
	ELECTRICAL CABLE CHAMBER
	FEEDER PILLAR FOR ELECTRICAL DISTRIBUTION SUPPLY
	11/0.433 kV, 550 kVA TRANSFORMER ON 2-POLE STRUCTURE WITH 3 WAY RMU