


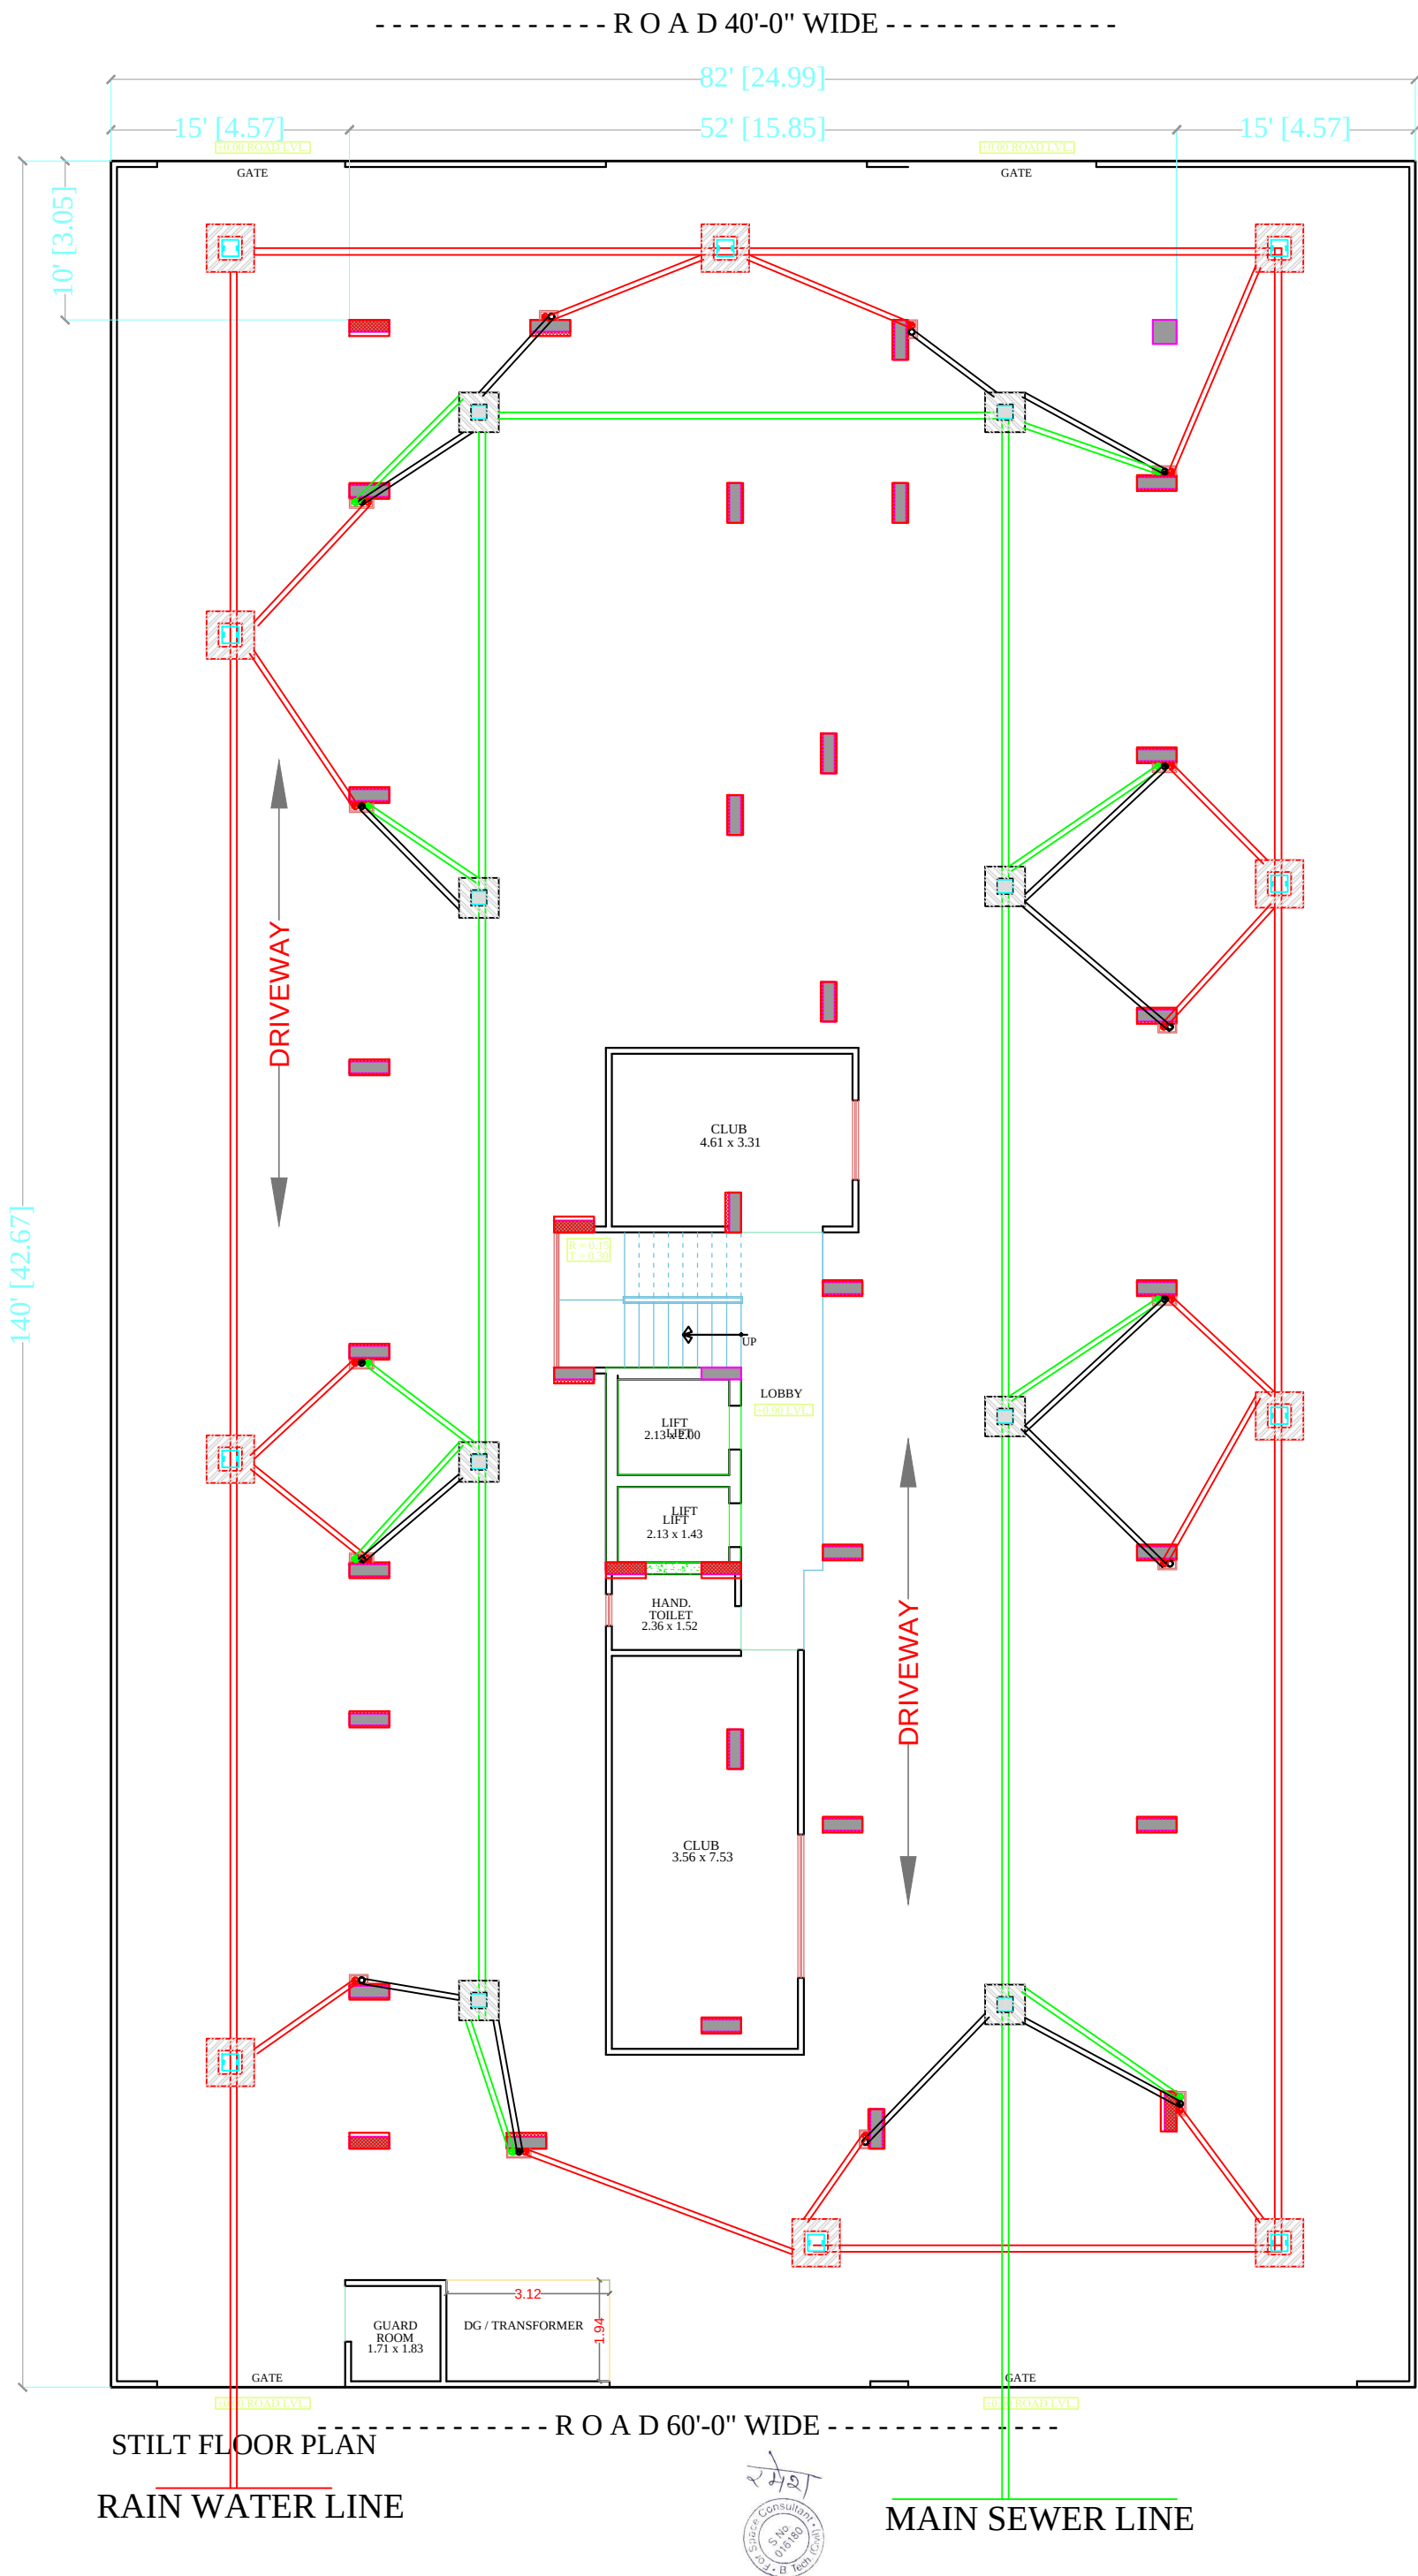

PROJECT TITLE :- PROPOSED BUILDING AT PLOT NO.-37,38,82 & 83,RAILWAY OFFICER COLONY, JAIPUR	DRAWING TITLE :- STILT FLOOR WATER SUPPLY	SPACE CONSULTANT PLOT-A-173, JAGDAMBA NAGAR, HIEERAPURA POWER HOWER, JAIPUR (RAJ) 302024	DRN. BY		DATE	NORTH
			APPD. BY		REVISION	
			SCALE	N.T.S		