
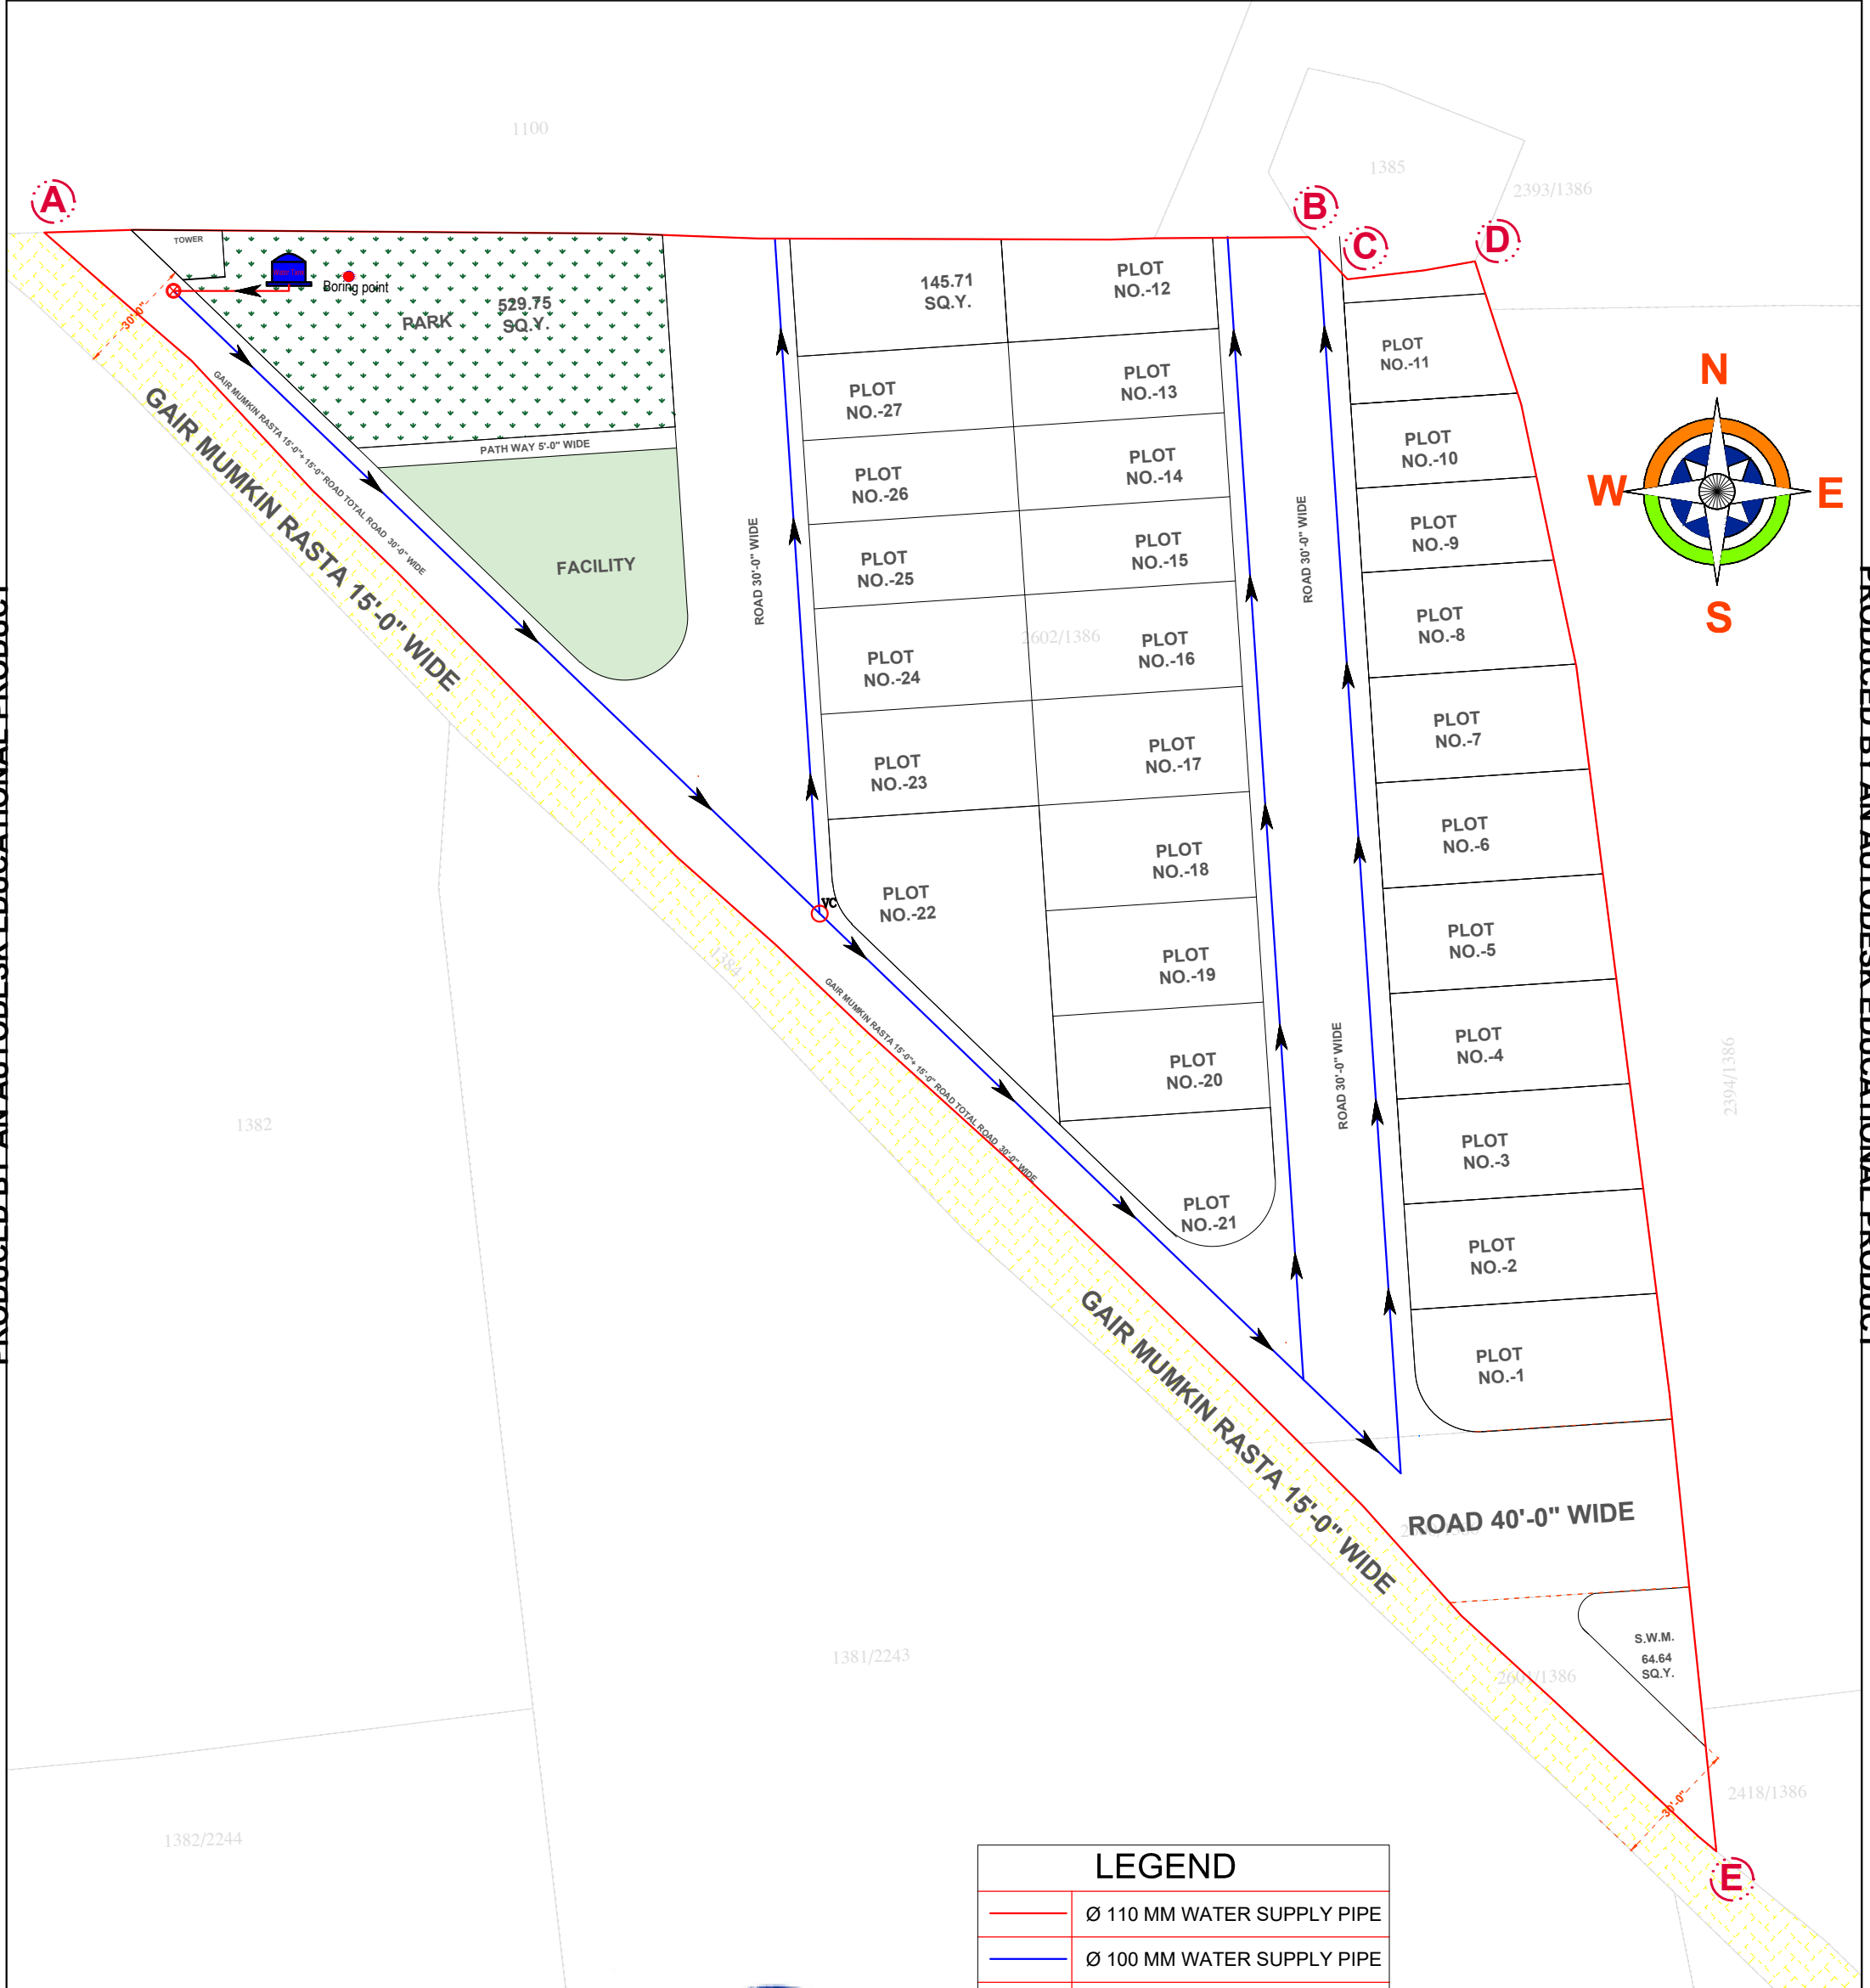


PROPOSED LAY OUT PLAN OF "WATER SUPPLY"

मनसुख रियल्टी (शौर्य नगर -3)

KH. NO.- 2601/1386 , 2602/1386 AT SAMBHAR LAKE, JAIPUR (RAJ.)

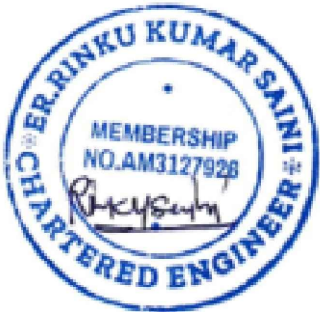

LEGEND	
	Ø 110 MM WATER SUPPLY PIPE
	Ø 100 MM WATER SUPPLY PIPE
	VALVE CHAMBER
	BOREWELL
	WATER TANK
	WATER FLOW DIRECTION
	ISO-ISOLATION VALVE

AREA-		
PARTICLARS	AREA (SQ.Y.)	%
RESIDENTIAL AREA	3,808.75 SQ.Y.	69.96%
PARK AREA	529.75 SQ.Y.	9.73%
FACILITY AREA	272.36 SQ.Y.	5.00%
TOWER & S.W.M. AREA	84.75 SQ.Y.	1.56%
ROAD AREA	748.53 SQ.Y.	13.75%
TOTAL AREA	5,444.14 SQ.Y.	100.00%
LOCATION KHASARA NO. - 2601/1386 - 2602/1386 SAMBHAR LAKE, DIST. JAIPUR (RAJ.)		
AGENCY MUNICIPAL BOARD OF SAMBHAR LAKE		