PROPOSED LAY OUT PLAN OF

" VAISHALI ENCLAVE WEST "

IN REVENUE- VILLAGE- MUNDIYARAMSAR ,TEH.- JAIPUR, JAIPUR

"ELECTRICAL PLANING"

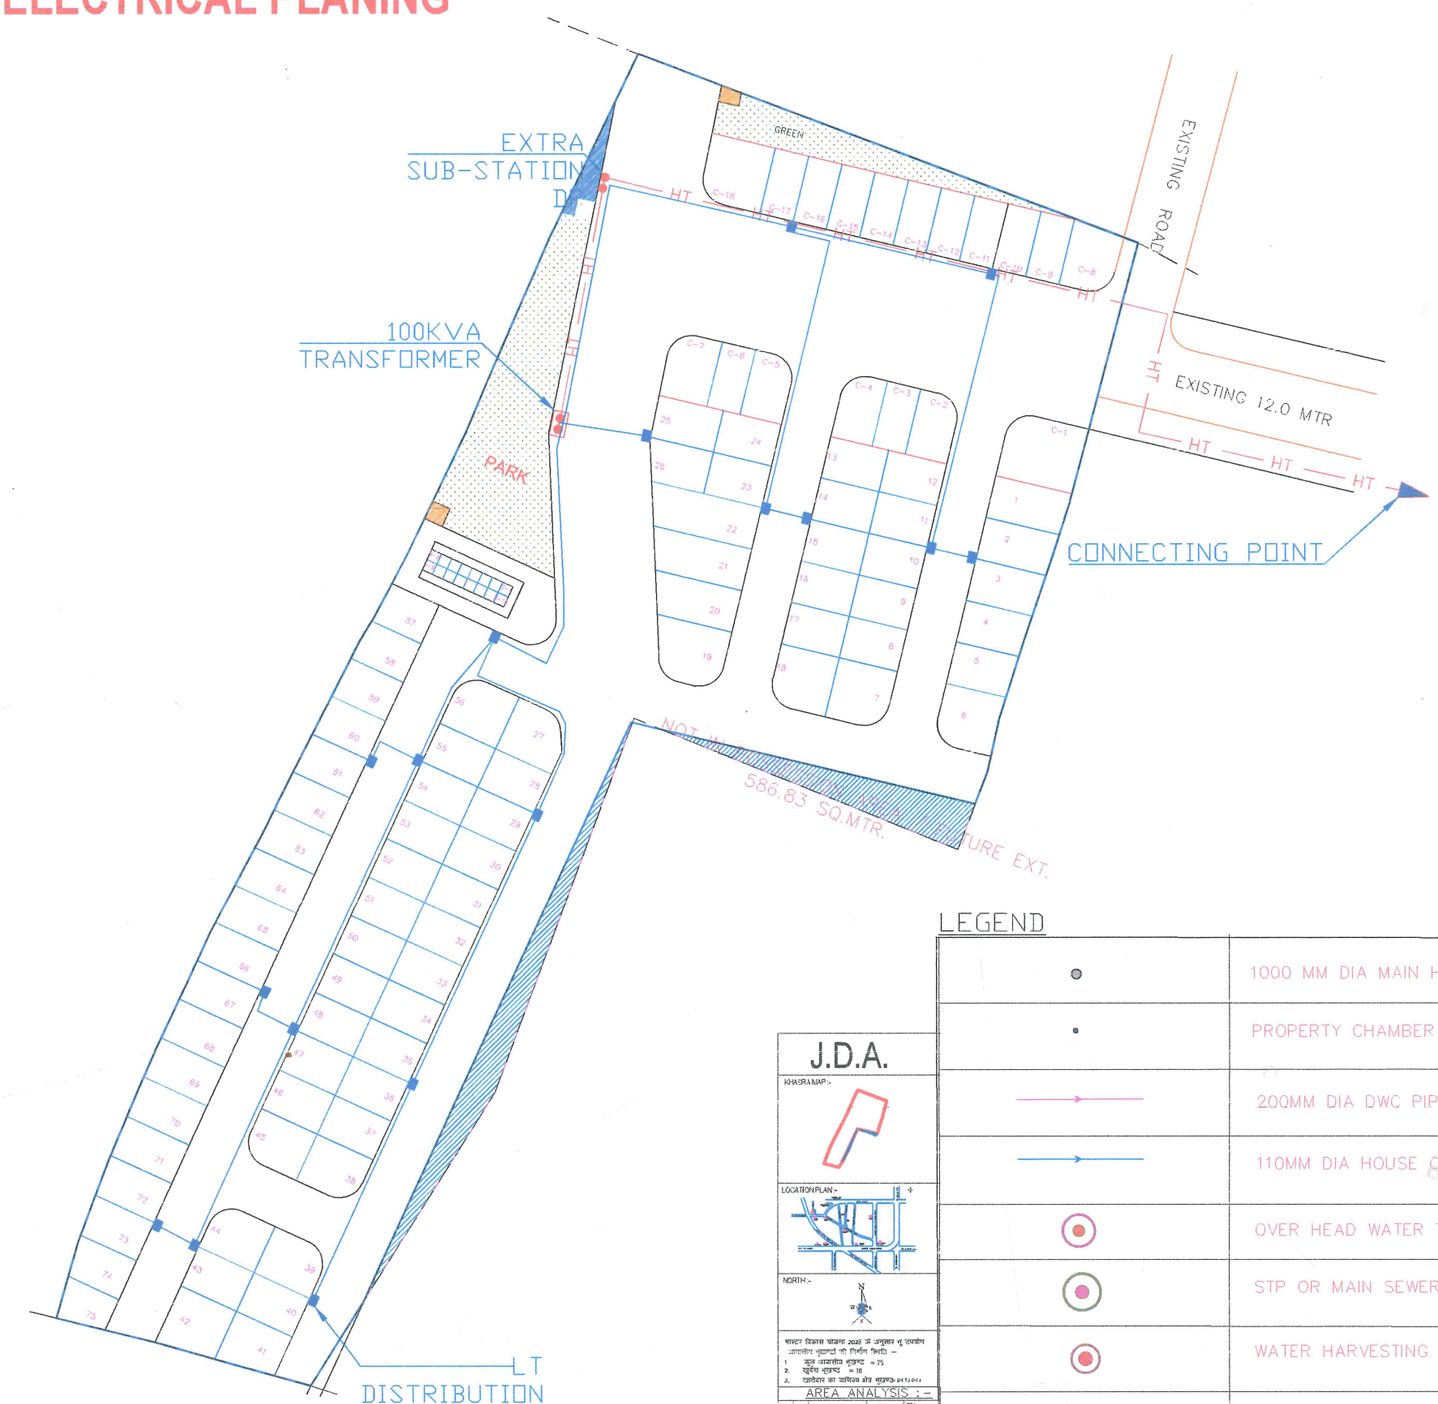

Manoj Kumar Olla
B. Tech (Civil)
M. Tech. (Structure)

J.D.A.

KHASRA MAP :-

LOCATION PLAN :-

NORTH :-

शास्त्री विकास योजना 2025 के अनुसार भू उपयोग
आवासीय क्षेत्रफल की तीनीय स्थिति :-
1. कुल आवासीय भूखण्ड = 75
2. सुरक्षित भूखण्ड = 16
3. एसीएस का वाणिज्य क्षेत्र भूखण्ड-04 (1.04)

AREA ANALYSIS :-

S.No	LAND USED	AREA IN (SQ.MTR.)	(%)
1.	RESIDENTIAL	6757.04	46.02 %
2.	RETAIL	64.00	00.44 %
(A) TOTAL =(1+2)		6821.04	46.46 %
3.	PARK / GREEN	1090.34	07.43 %
4.	S.W.M.	50.00	00.34 %
5.	M.T.	10.00	00.07 %
6.	P.U.	21.52	00.14 %
7.	ROAD	6689.27	45.56 %
TOTAL = (3 TO 7)		7861.13	53.54 %
SCHEME AREA		14682.17	100.00 %
(B) 1.	KHATEDAR COM.	925.00	25.00 %
2.	J.D.A. COM.	645.64	17.45 %
3.	SEC. ROAD	2129.36	57.55 %
APPLIED AREA		3700.00	100.00 %

TOTAL SCHEME AREA (A+B) = 18382.17

NOT IN POSSESSION AREA = 586.83 SQ.MTR. / FUTURE EXT.

TOTAL RECORD AREA = 18969.00 Sq.mtr.

उपरोक्त की सूची की पावती अतिरिक्त की धारा 90 व की उपधारा(2) एवं नीचे दी गई सूची का प्रावधानानुसार मेरे द्वारा किया गया। योजना की सूची वृत्ति प्रावधानानुसार में निर्दिष्ट की सूचना दें।

नाम
सहायक/अ

नाम
उपखण्ड प्रभारी-

रीसाबी / यू. एल. बी. की योजना संख्या ..... दिनांक
की अनुज्ञप्ति में उपरोक्त पावतीवत परिवर्तन कर दिये गये हैं।

SCHEME NAME :-
" VAISHALI ENCLAVE WEST "
IN REVENUE- VILLAGE- MANDIYARAMSAR ,TEH.- JAIPUR

ZONE NO. :- 12

SCALE :- 1:500

A.T.P.	D.T.P.	S.T.P.

J.D.A.

CONSULTANT :-

LEGEND

	1000 MM DIA MAIN HOLE
	PROPERTY CHAMBER
	200MM DIA DWC PIPE FOR SEWER
	110MM DIA HOUSE CONNECTION
	OVER HEAD WATER TANK
	STP OR MAIN SEWER KUI
	WATER HARVESTING EXT WELL
	250 MM DIA DWC PIPE
	WATER HARVESTING FLOW DIRECTION
HT HT HT	11KV HT LINE
	11/0.4 KV FULL SUB STATION
	11/0.4 KV EXTRA SUB STATION
	LT LINE
	LT DISTRIBUTION PANEL
	ROAD LIGHTS
	90 MM DIA PVC 6KG PIPE
	110 MM DIA PVC 6KG PIPE