
Rain water harvesting pit dia-10'-0" & efactive depth 9'-2"& total depth-17'-11" De-silting pit 4'-5"L,4'-0"W & 5'-6"depth

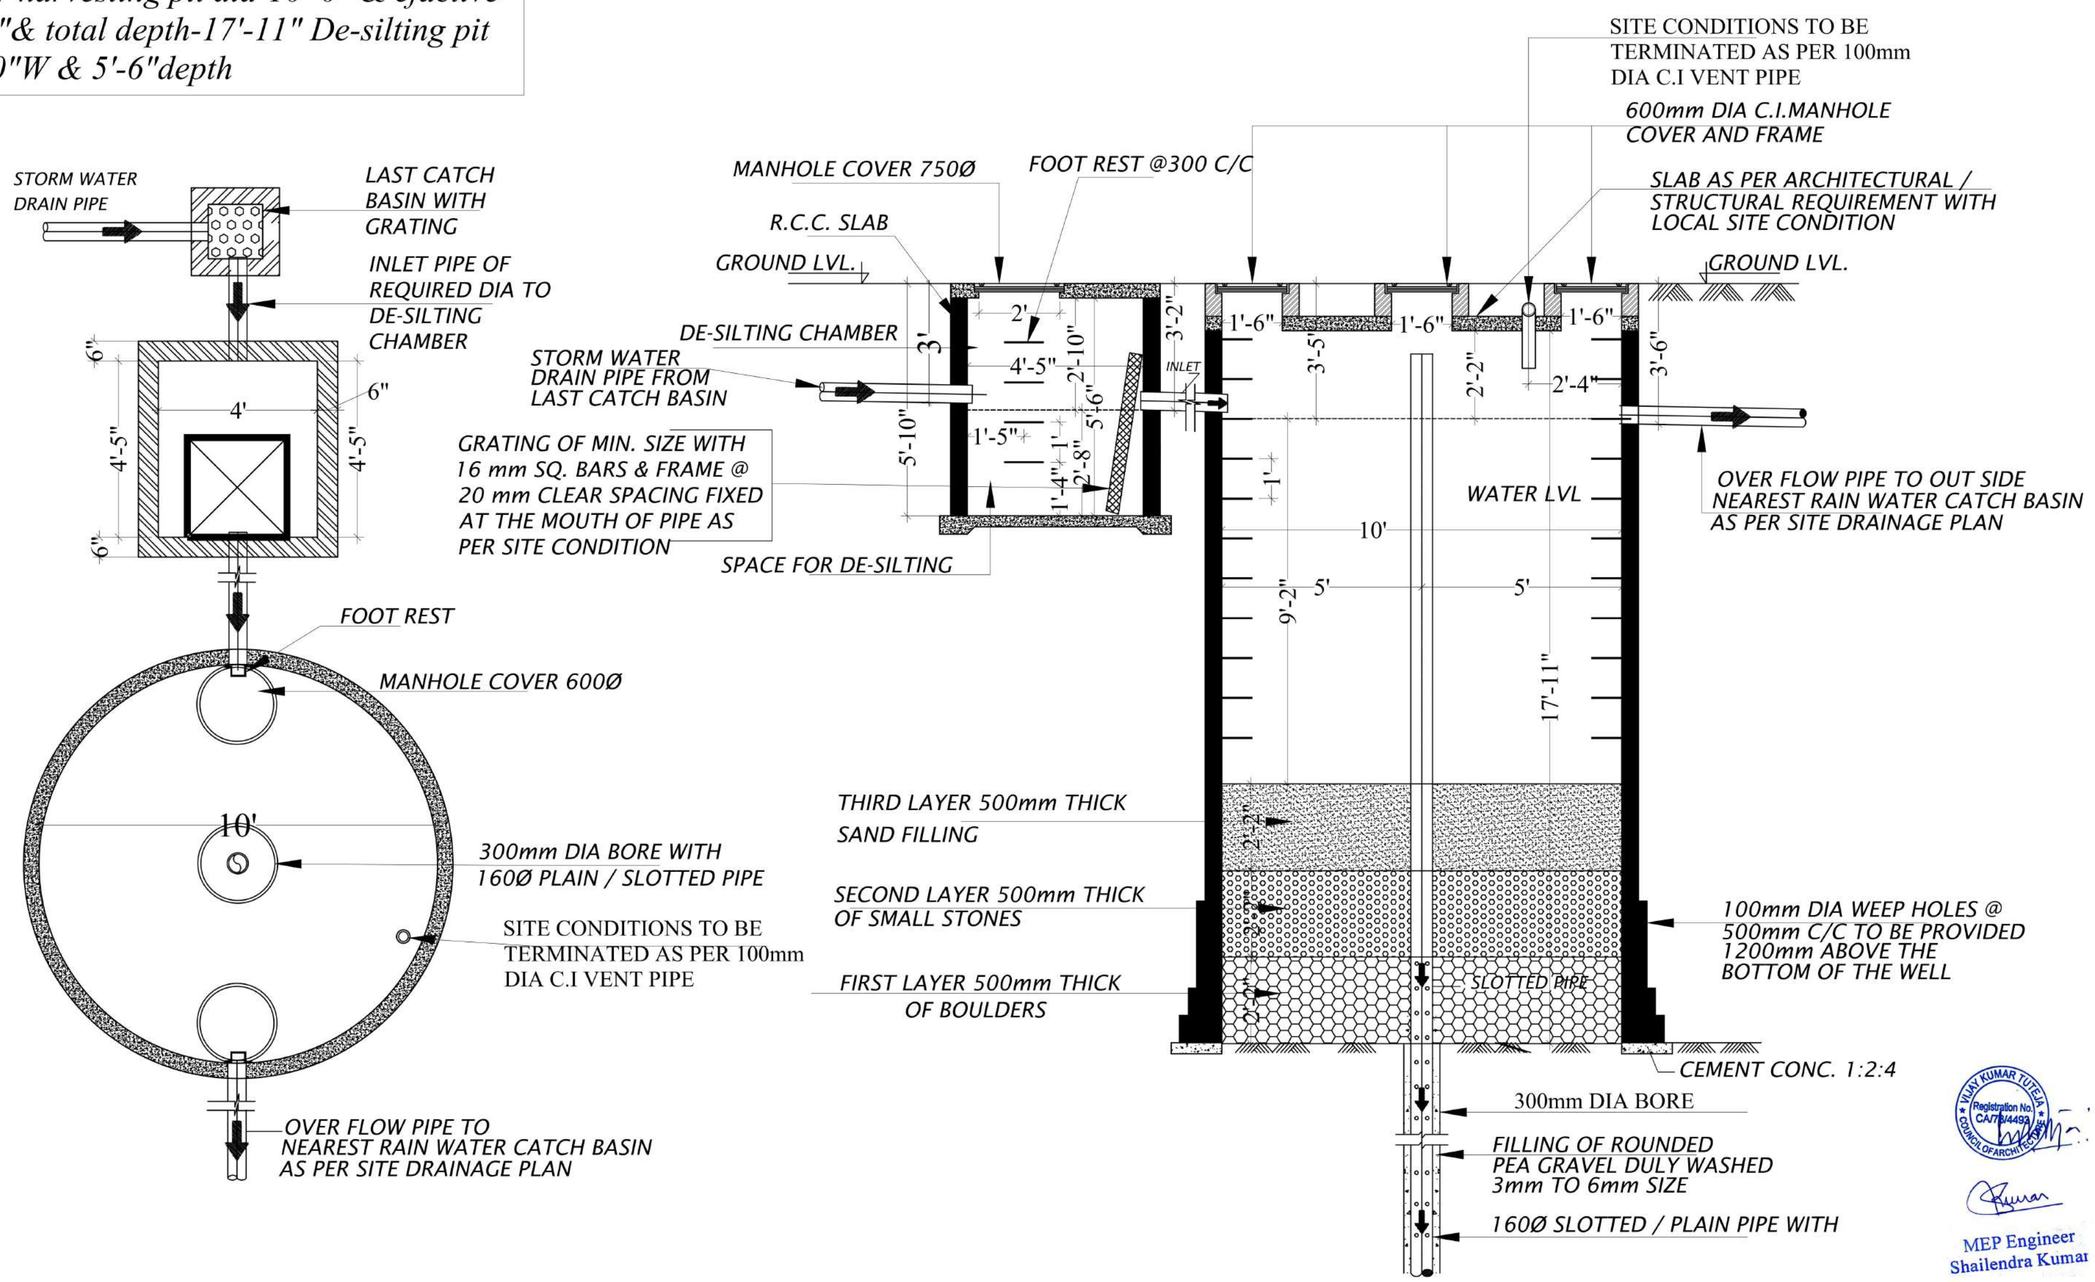

VIJAY KUMAR TUTEJA Registration No. CA/74/4493 COUNCIL OF ARCHITECTURE

MEP Engineer
Shailendra Kumar

S.No.	DESCRIPTION	DATE	SIGN.

REVISION

PROJECT :

ASHIANA GREENS, JAIPUR

TYPE: **TYPICAL R.H.P. SECTION**

TITLE: RAIN WATER HARVETING PIT DETAILS

DATE : 12-09-2016	DRG . NO. AG-RAIN/H/P -01	
SCALE : NTS		
DLT. BY : VIJESH	REV. NO.	REV.DATE
CHK. BY : SANJAY	R0	--


PRODUCED BY AN AUTODESK EDUCATIONAL PRODUCT




MEP Engineer
Shailendra Kumar

VIJAY KUMAR TUTEJA
Registration No. CA/78/4493
COUNCIL OF ARCHITECTURE

PRODUCED BY AN AUTODESK EDUCATIONAL PRODUCT

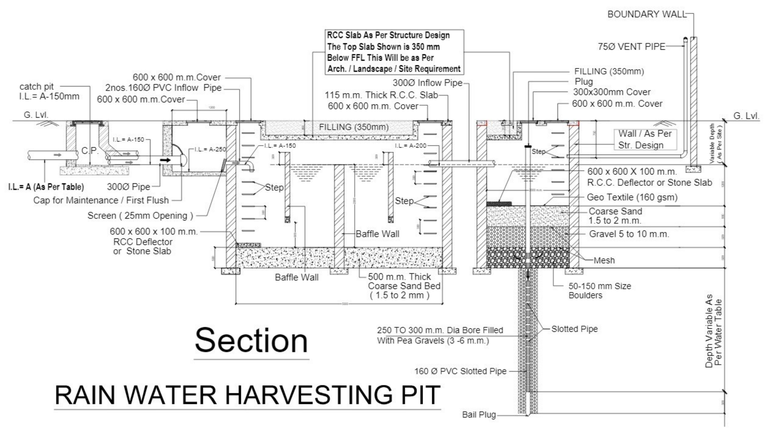

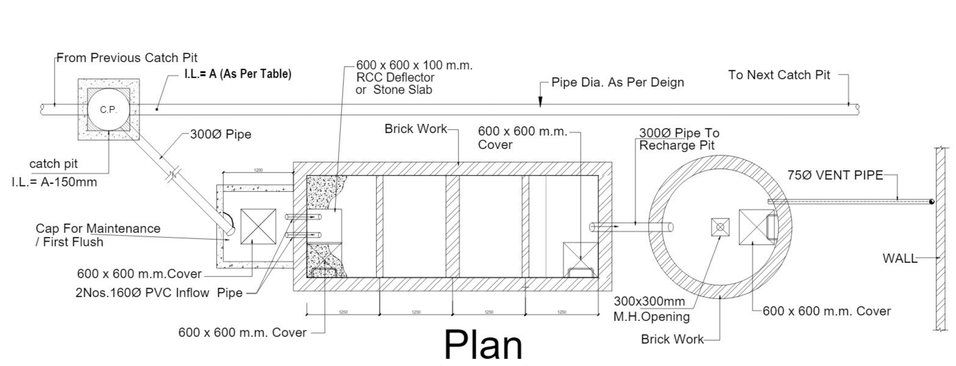

Project : ASHIANA GREENS (PHASE-III) JAIPUR BLOCK L-1 & L-2	**Title :** RAIN WATER HARVESTINIG PIT LOCATION **Subtitle :** RAIN WATER HARVESTINIG PIT LOCATION	**Drawing Released For :** ☐ APPROVAL ☐ ADVANCE COPY ☐ SUBMISSION ■ CONSTRUCTION	**Drg. No :** A.G. / PH-1 & 2 / EE-05 **Date :** Aug. 2022 **Scale :** 1:450	**Drawn By :** Mandeep **Design By :** Ateeq UR Rehman **Ckd By :** Anand Havelia	**Architects :** INAWE DESIGN CONCEPTS INAWE DESIGN CONCEPTS E-136, SAKET, NEW DELHI-110017 Tel. +91 11 45651741 e-mail: inawedesignconcepts@gmail.com

Services Consultant :
Consummate Engineering Services (P) Ltd.
Noida Office : B - 67, Sector - 67, Noida - 201 301
Tel : (0120) 2303500 (24 Lines)
Lko. Office : R 006, Rohtas Plumeria, Gomti Nagar, Lucknow
e mail : mail@cespl.in, website : www.cespl.in

PRODUCED BY AN AUTODESK EDUCATIONAL PRODUCT