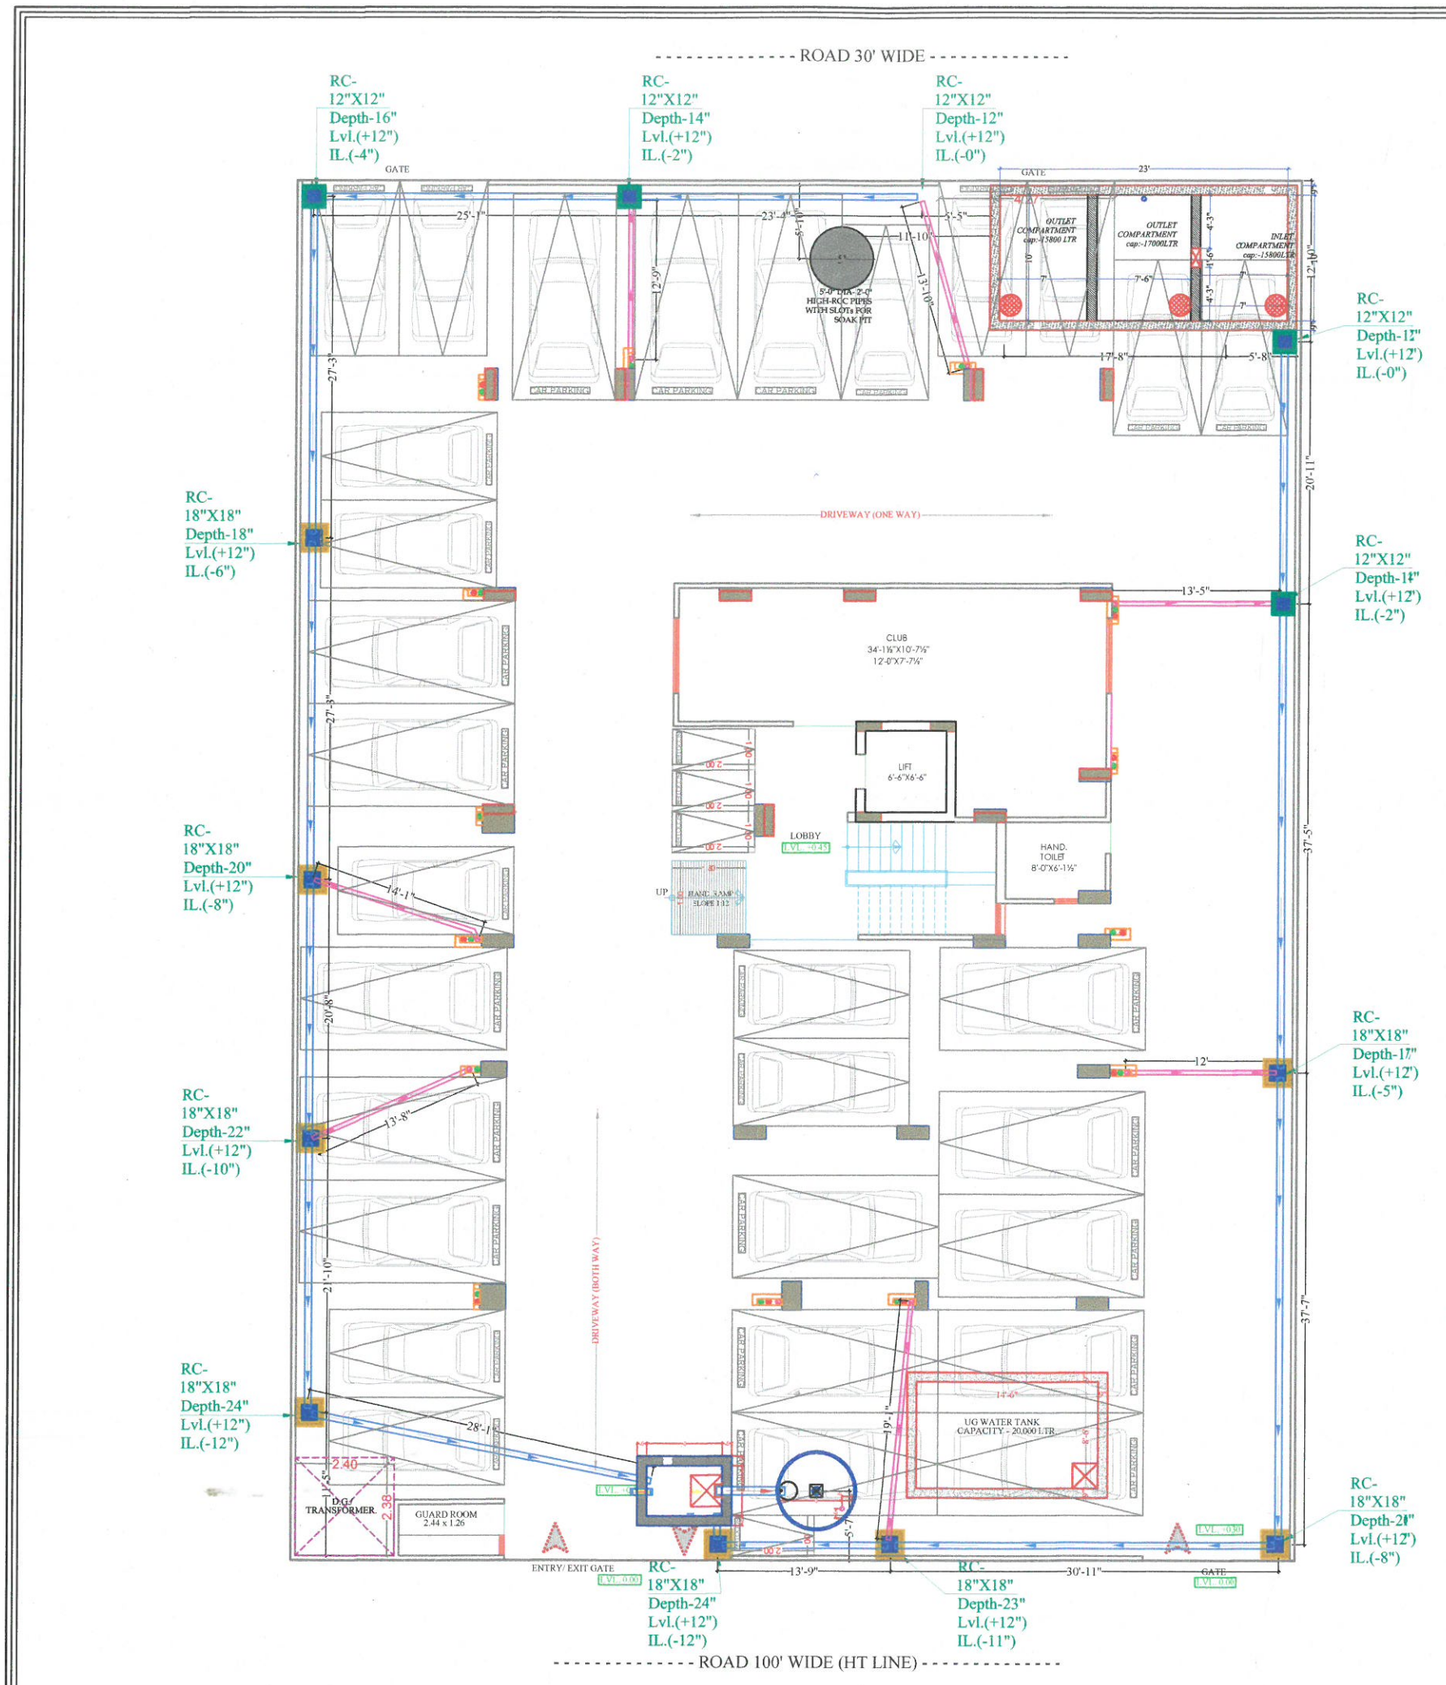

VIPUL AGARWAL
M.E.P. CONSULTANT
B.E. ELECTRICAL

SYMBOL	DESCRIPTION
	110 mm Soil Waste Water Pipe
	110 mm Waste Water Pipe
	110 mm Rain Water Pipe
	110 mm Rain Water Pipe
	Ø160 MM Rain Water Pipe Slope 1:150
	RAINWATER GRATING CHAMBER 12"X12"
	RAINWATER GRATING CHAMBER 18"X18"

SERVICES CONSULTANT:
ASHI ASSOCIATES
F 9 / 440 , Keshav Marg Chitrakut Scheme,Jaipur
PH:91-0-93146-10438 ,01412440946 Mail:vipul8599@yahoo.com

DRN BY-	CKD BY-
RUPENDRA	SANJAY
DATE- 07-01-2023	SCALE-

PROJECT ADDRESS-
Plot No.164,165,187,188
Village -MEENIWALA,Narayan Vihar-P
Jaipur-302029 (Rajasthan)

PROJECT NAME :- SNEHACHANDA

PROMOTER:-
SUMAN DHABAS CONTRUCTION COMPANY

DRAWING:
EXTERNAL RAIN WATER PIPE ROUTE PLAN

ARCHITECT :-
SPACE GRID
C-49,vidya Apartment,paras Marg,
Bapu Nagarnear Janta Store Circle,
Jaipur-302015
Ph-09314918766,0141-4005506 (o)
Email:-info.spacegrid@gmail.com

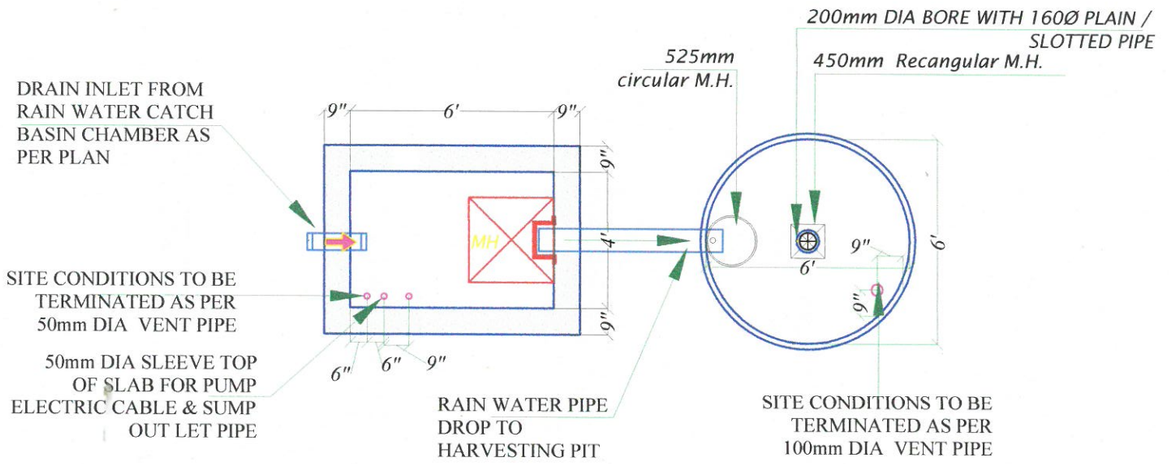

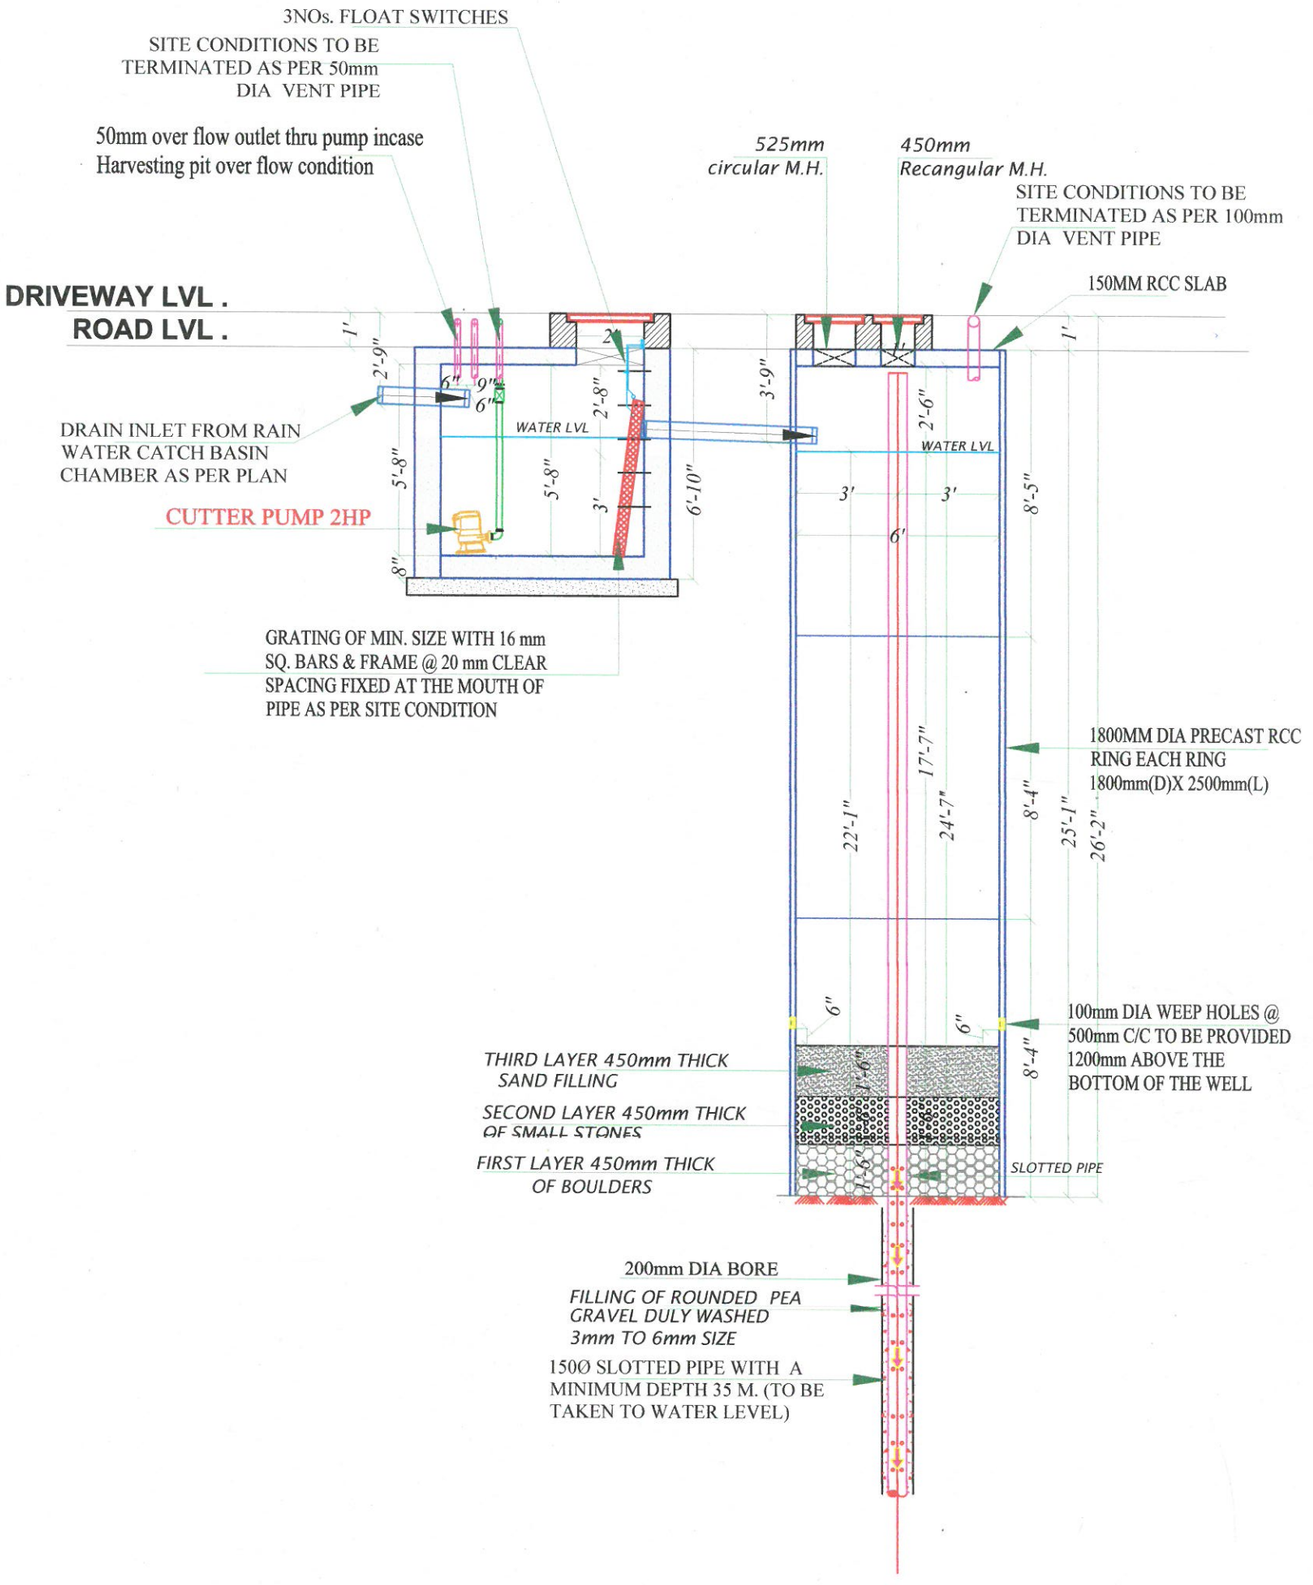

VIPUL AGARWAL
M.E.P. CONSULTANT
B.E. ELECTRICAL

SERVICES CONSULTANT:
ASHI ASSOCIATES
F9/440,Keshav Marg Chitrakut Scheme,Jaipur
PH:91-0-93146-10438 ,0141-2440946 Mail:vipul8599@yahoo.com

ARCHITECT :-
SPACE GRID
C-49,VIDYA APARTMENT,PARAS MARG, BAPU NAGAR,NEAR JANTA STORE CIRCLE, JAIPUR-302015
PH-09314918766,0141-4005506 (O)
Email:-info.spacegrid@gmail.com

PROJECT ADDRESS:-
Plot No.164,165,187,188
Village -MEENAWALA,Narayan Vihar-P
Jaipur-302029 (Rajasthan)

PROJECT NAME :- SNEHACHANDA

PROMOTER:-
SUMAN DHABAS CONTRUCTION COMPANY

DRAWING:
RAIN WATER HARVESTING PIT SECTION DETAILS PLAN

DRN. BY:-	SNEHA	DATE	10-07-2023
CHKD. BY:-	SANJAY	REV.:-	00
APPD. BY:-	VIPUL AGARWAL		