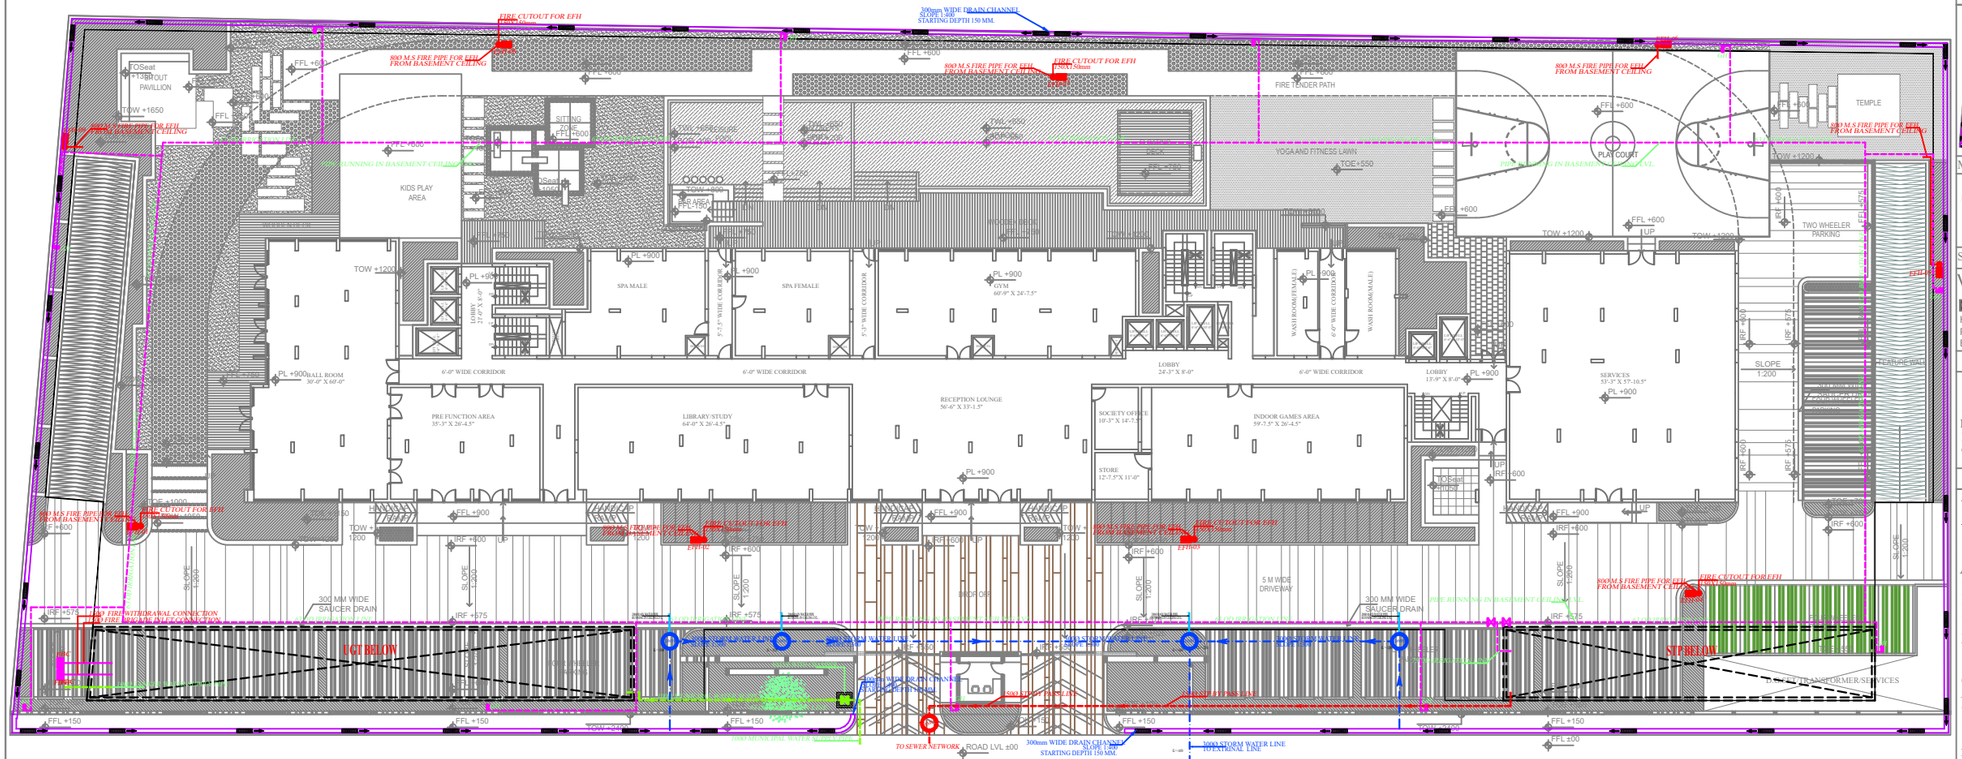

FIRE CUTOUT FOR EFH
300mm WIDE DRAIN CHANNEL SLOPE 1:200 STARTING DEPTH 150 MM.
800 M.S FIRE PIPE FOR EFH FROM BASEMENT CEILING
FIRE CUTOUT FOR EFH 150X150mm
FIRE TENDER PATH
TOSeat
TOILET OUT PAVILLION
TOW +1650
FFL
FFL +650
KIDS PLAY AREA
WHEELER PARKING
SITTING AREA
FFL +500
TOSeat
TOW +1200
FFL +900
SPA MALE
SPA FEMALE
PL +900
GYM
60'-9" X 24'-7.5"
LOBBY
24'-3" X 8'-0"
6'-0" WIDE CORRIDOR
5'-3" WIDE CORRIDOR
WASH ROOM(MALE)
WASH ROOM(FEMALE)
BALL ROOM
30'-0" X 60'-0"
PRE FUNCTION AREA
35'-3" X 26'-4.5"
LIBRARY/STUDY
64'-0" X 26'-4.5"
RECEPTION LOUNGE
56'-6" X 33'-1.5"
SOCIETY OFFICE
10'-3" X 14'-7.5"
STORE
12'-7.5"X 11'-0"
INDOOR GAMES AREA
59'-7.5" X 26'-4.5"
YOGA AND FITNESS LAWN
TOE +550
FFL +600
PLAY COURT
FLUP
TEMPLE
TOW +1200
TWO WHEELER PARKING
SLOPE 1:200
SERVICES
35'-3" X 57'-10.5"
PL +900
LOBBY
17'-9" X 8'-0"
FLEXIBLE WALL
IRF +600
IRF +575
IRF +450
UP
SLOPE 1:200
TOW 1200
TOW 200
FFL +900
IRF +600
FLUP
SLOPE 1:200
5 M WIDE DRIVEWAY
300 MM WIDE SAUCER DRAIN
IRF +575
FFL +150
FFL ±00
ROOF DN
ROOF UP
FIRE CUTOUT FOR EFH
800M.S FIRE PIPE FOR EFH FROM BASEMENT CEILING
FIRE CUTOUT FOR EFH 450X450mm
EFHC
FIRE CUTOUT FOR EFH 300X300mm
800M.S FIRE PIPE FOR EFH FROM BASEMENT CEILING
FIRE CUTOUT FOR EFH 300X300mm
EFHC