



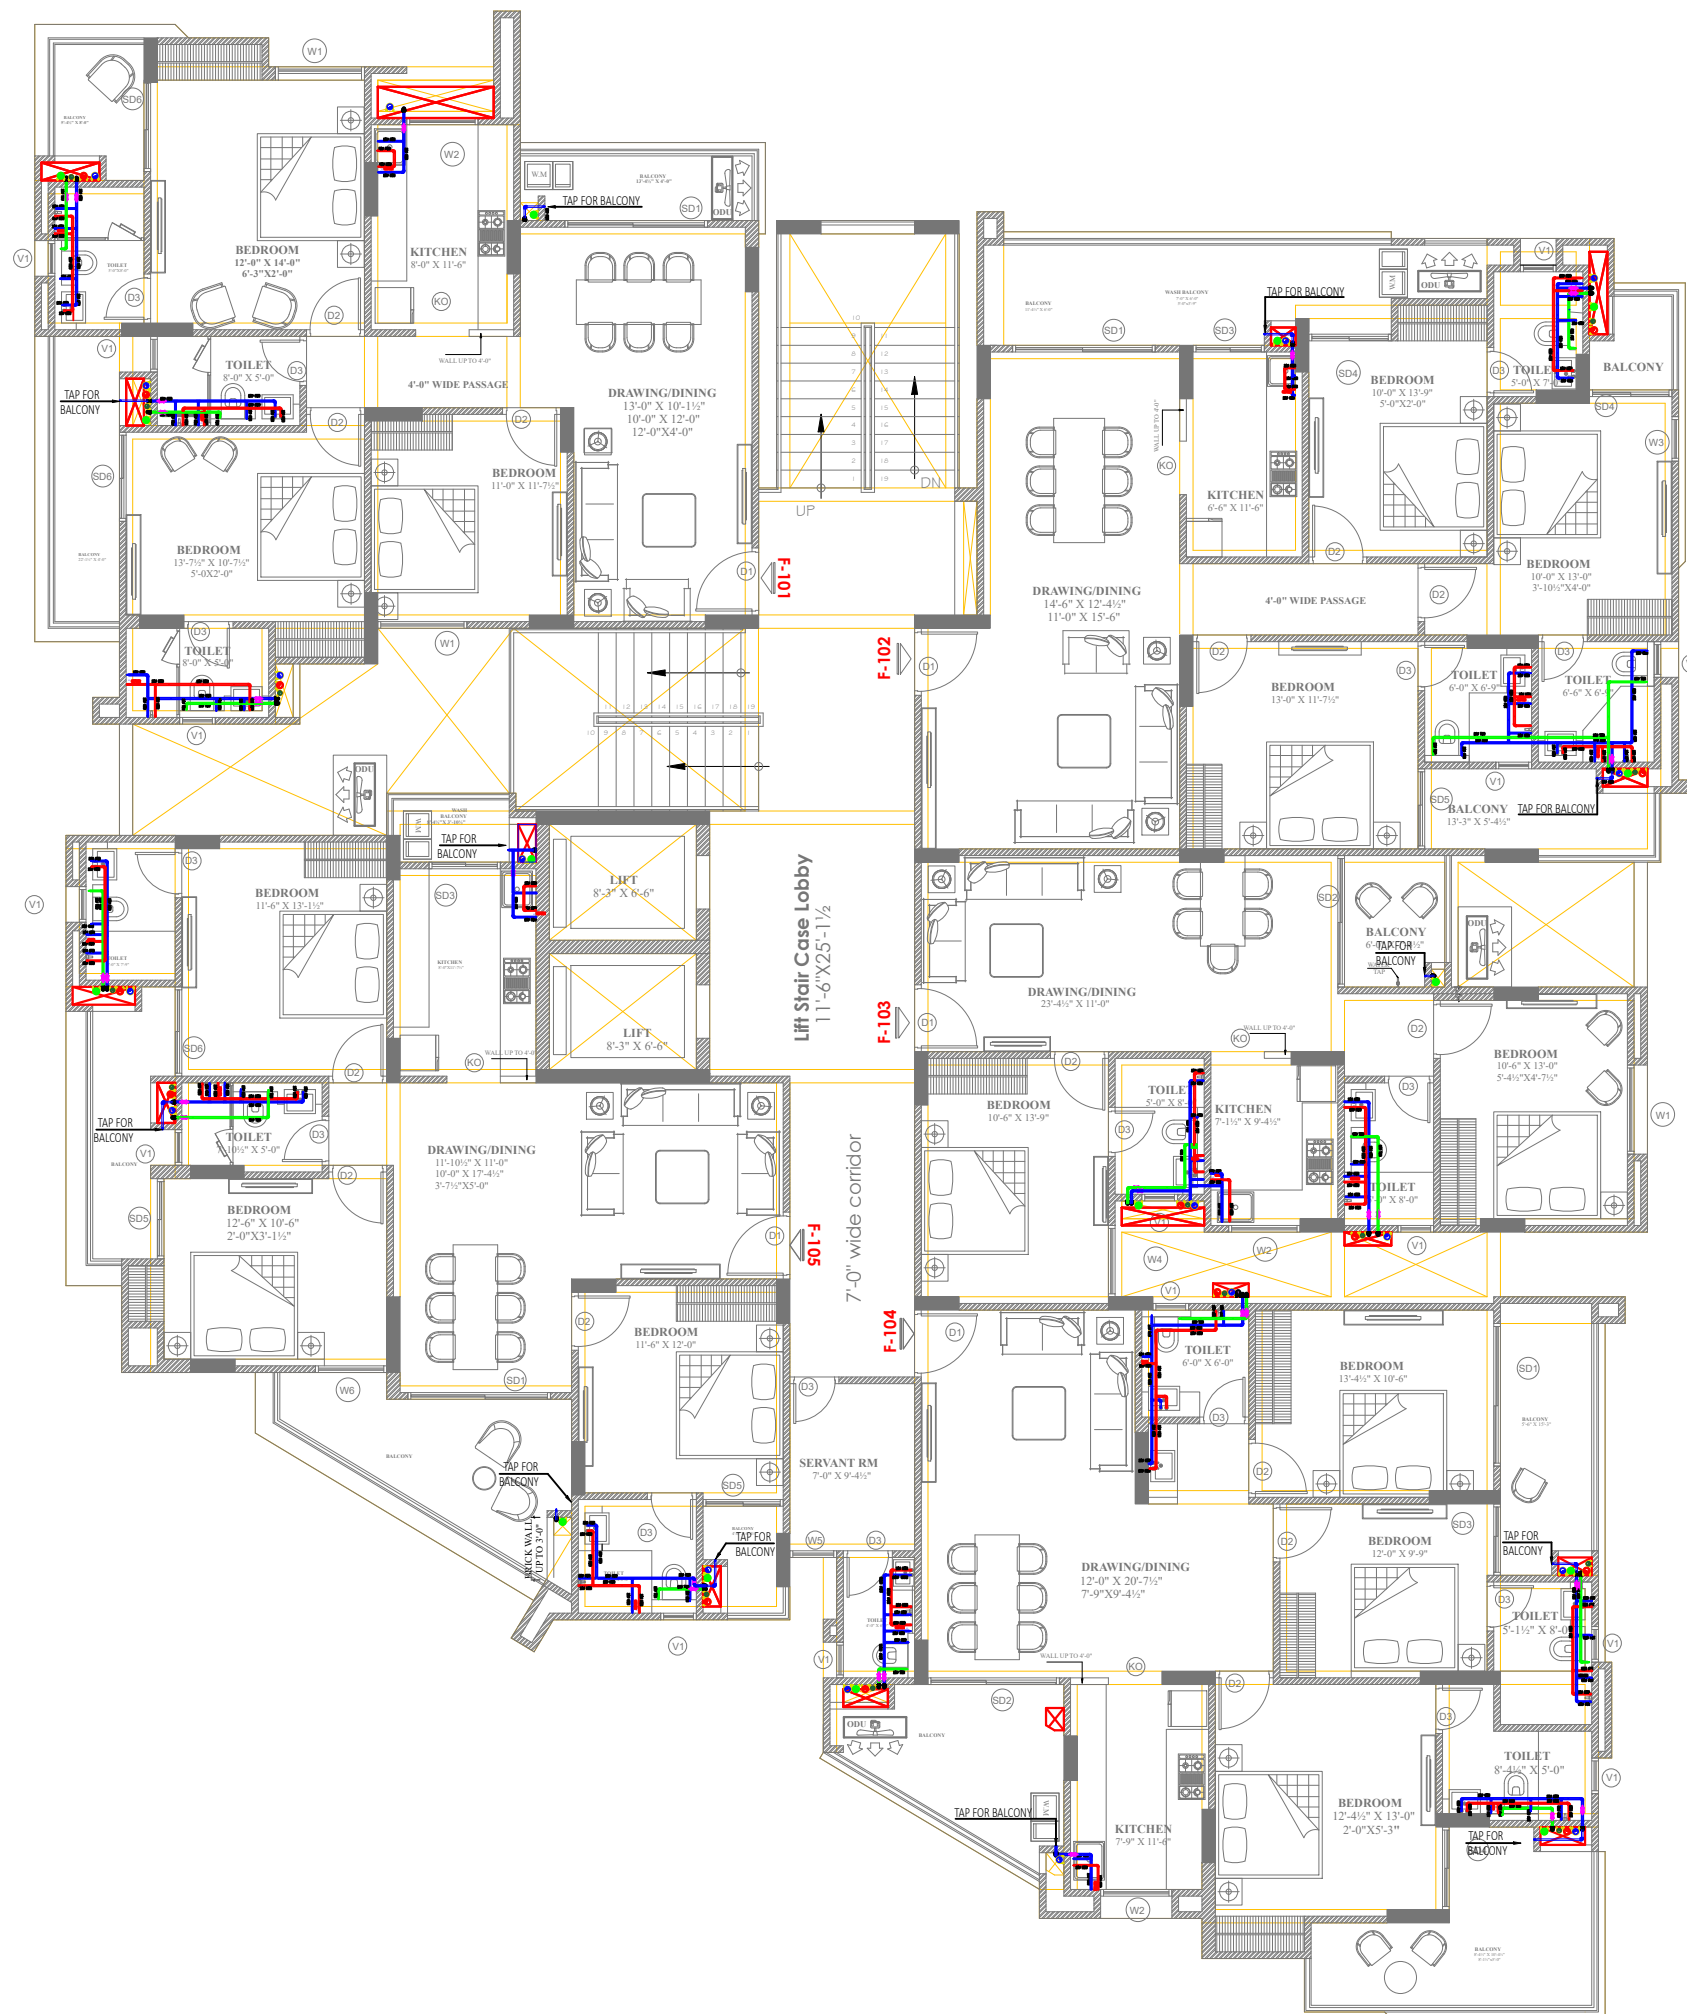

ARCHITECT



124, HIMMAT NAGAR , TONK ROAD, JAIPUR PHONE -
0141-2706227,2712377 email: ideasjaipur@gmail.com, web:
www.ideasjaipur.com

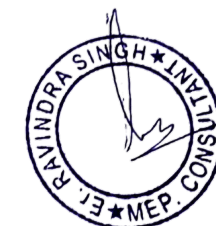

LEGENDS:

Mounting Ht.	Qty.	Symbol	Description
BELOW CEILING			25 MM CWS (COLD WATER SUPPLY)
BELOW CEILING			20MM HWS (HOT WATER SUPPLY)
BELOW CEILING			20MM TWR (TREATED WATER RETURN)
VERTICAL SHAFT			COOL WATER DOWNSTACK
VERTICAL SHAFT			TREATD WATER DOWNSTACK
AS PER DWG			BALL VALVE

MEP CONSULTANT :



JR Square

Engineers & Consultancy Pvt. Ltd.

53 & 54, 2nd Floor Jaipur Electronic Market,
Ridhi Sidhi Circle, Gopal pura by Pass Road ,
Jaipur (Raj)
Ph:- 8696311408, 9971998408
Email:- ravisongira72@gmail.com ;
ravi@jrsquareengineers.com

KEY PLAN :

PROJECT:	THE ARISTO AT MANSAROVAR	
CLIENT:	M/s Siddhi Ganesh Homes LLP	
DRAWING TITLE:	1st to 7thTYPICAL FLOOR WATER SUPPLY LAYOUT	
DATE:	24.01.2023	DRG. NO.
DEALT BY:	RAVI	JRS/ARIS/WT/R-1
CHECKED BY:	RAVI	
DRAWN BY:	NITIN	

PROJECT CONSULTANTS:

IDEAS

124, HIMMAT NGR,TONK ROAD JPR.
Ph- 2706227,2712377



WATER SUPPLY S.L.D



ARCHITECT



ARCHITECTURE | URBAN PLANNING | INTERIORS

124, HIMMAT NAGAR , TONK ROAD, JAIPUR PHONE -
0141-2706227,2712377 email: ideasjaipur@gmail.com,
web: www.ideasjaipur.com

MEP CONSULTANT :



JR Square

Engineers & Consultancy Pvt. Ltd.

53 & 54, 2nd Floor Jaipur Electronic Market,
Ridhi Sidhi Circle, Gopal pura by Pass Road
Jaipur (Raj)
Ph;- 8696311408, 9971998408
Email;- ravisongira72@gmail.com ;
ravi@jrsquareengineers.com

KEY PLAN :

PROJECT: THE ARISTO
AT MANSAROVAR

CLIENT: M/s Siddhi Ganesh Homes LLP


DRAWING TITLE: WATER SUPPLY
SCHEMATIC

DATE: 16-01-2023 DRG. NO.

SCALE: N.T.S. JRS/TA/TF/DR/R-0

CHECKED BY: RAVI


DRAWN BY: NITIN

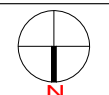

PROJECT CONSULTANTS:

IDEAS

124, HIMMAT NGR.TONK ROAD JPR.
Ph- 2706227,2712377

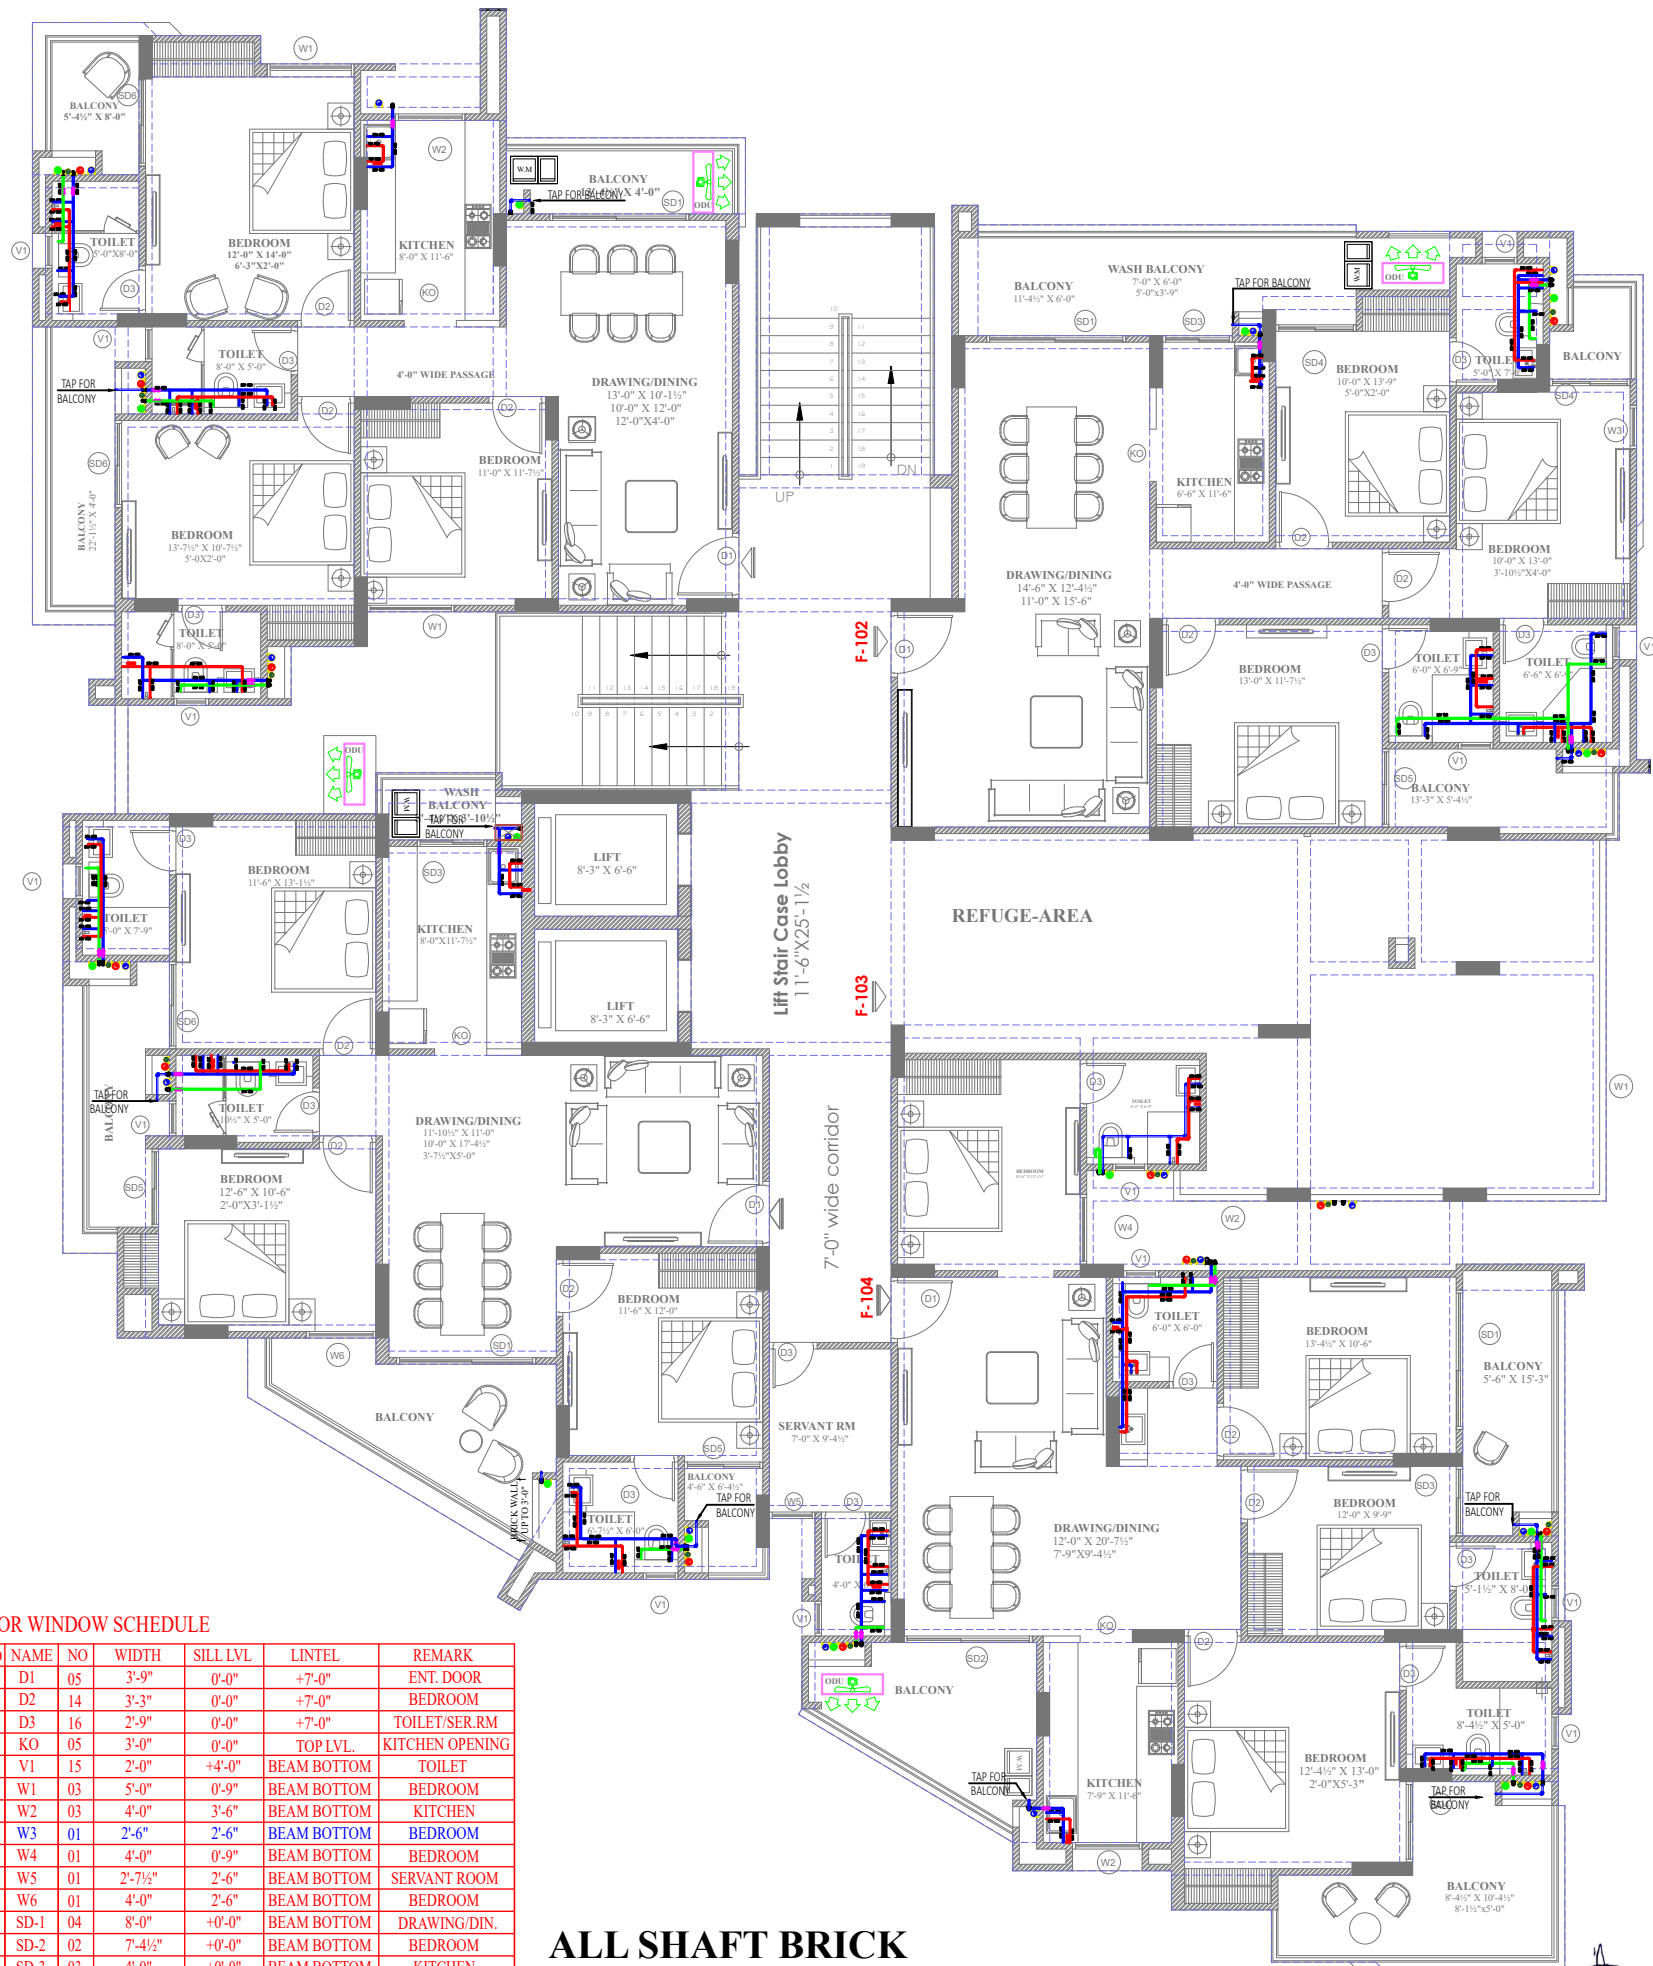

S.NO	NAME	NO	WIDTH	SILL LVL	LINTEL	REMARK
1	D1	05	3'-9"	0'-0"	+7'-0"	ENT. DOOR
2	D2	14	3'-3"	0'-0"	+7'-0"	BEDROOM
3	D3	16	2'-9"	0'-0"	+7'-0"	TOILET/SER.RM
4	KO	05	3'-0"	0'-0"	TOP LVL.	KITCHEN OPENING
5	V1	15	2'-0"	+4'-0"	BEAM BOTTOM	TOILET
6	W1	03	5'-0"	0'-9"	BEAM BOTTOM	BEDROOM
7	W2	03	4'-0"	3'-6"	BEAM BOTTOM	KITCHEN
8	W3	01	2'-6"	2'-6"	BEAM BOTTOM	BEDROOM
9	W4	01	4'-0"	0'-9"	BEAM BOTTOM	BEDROOM
10	W5	01	2'-7 1/2"	2'-6"	BEAM BOTTOM	SERVANT ROOM
11	W6	01	4'-0"	2'-6"	BEAM BOTTOM	BEDROOM
12	SD-1	04	8'-0"	+0'-0"	BEAM BOTTOM	DRAWING/DIN.
13	SD-2	02	7'-4 1/2"	+0'-0"	BEAM BOTTOM	BEDROOM
14	SD-3	03	4'-0"	+0'-0"	BEAM BOTTOM	KITCHEN
15	SD-4	03	4'-7 1/2"	+0'-0"	BEAM BOTTOM	BEDROOM
16	SD-5	03	4'-6"	+0'-0"	BEAM BOTTOM	BEDROOM
17	SD-6	03	5'-0"	+0'-0"	BEAM BOTTOM	BEDROOM

ALL SHAFT BRICK
WALL UP TO 3'3"
FROM FLOOR FINISH

ARCHITECT



124, HIMMAT NAGAR, TONK ROAD, JAIPUR PHONE - 0141-2706227, 2712377 email: ideasjaipur@gmail.com, web: www.ideasjaipur.com

CONSULTANT

STRUCTURAL
CONSULTANT

NOTES :

- 1) THIS DRAWING IS PROPERTY OF IDEAS, JAIPUR
- 2) UNAUTHORIZED USE OF THIS DRAWING WITHOUT PERMISSION IS STRICTLY PROHIBITED.
- 3) ALL DIMENSIONS ARE IN FEET & INCHES, UNLESS NOTED OTHERWISE.
- 4) ANY DISCREPANCY ARISING SHOULD BE INFORMED TO THE ARCHITECT IMMEDIATELY.

LEGENDS:

Mounting Ht.	Qty.	Symbol	Description
BELOW CEILING			25 MM CWS (COLD WATER SUPPLY)
BELOW CEILING			20MM HWS (HOT WATER SUPPLY)
BELOW CEILING			20MM TWR (TREATED WATER RETURN)
VERTICAL SHAFT			COOL WATER DOWNSTACK
VERTICAL SHAFT			TREATD WATER DOWNSTACK
AS PER DWG			BALL VALVE

MEP CONSULTANT :



53 & 54, 2nd Floor Jaipur Electronic Market, Ridhi Sidhi Circle, Gopal pura by Pass Road Jaipur (Raj)
Ph:- 8696311408, 9971998408
Email:- ravisongira72@gmail.com ; ravi@jrsquareengineers.com

PROJECT:	THE ARISTO AT MANSAROVAR	
CLIENT:	M/s Siddhi Ganesh Homes LLP	
DRAWING TITLE:	8 th FLOOR WATER SUPPLY WORKING PLAN	
DATE:	13-02-2023	DRG. NO.
SCALE:	N.T.S.	DRAWN BY: NITIN
CHECKED BY:	RAVI	
DRAWN BY:	NITIN	

IDEAS

124, HIMMAT NGR.TONK ROAD JPR. PH-2706227271377